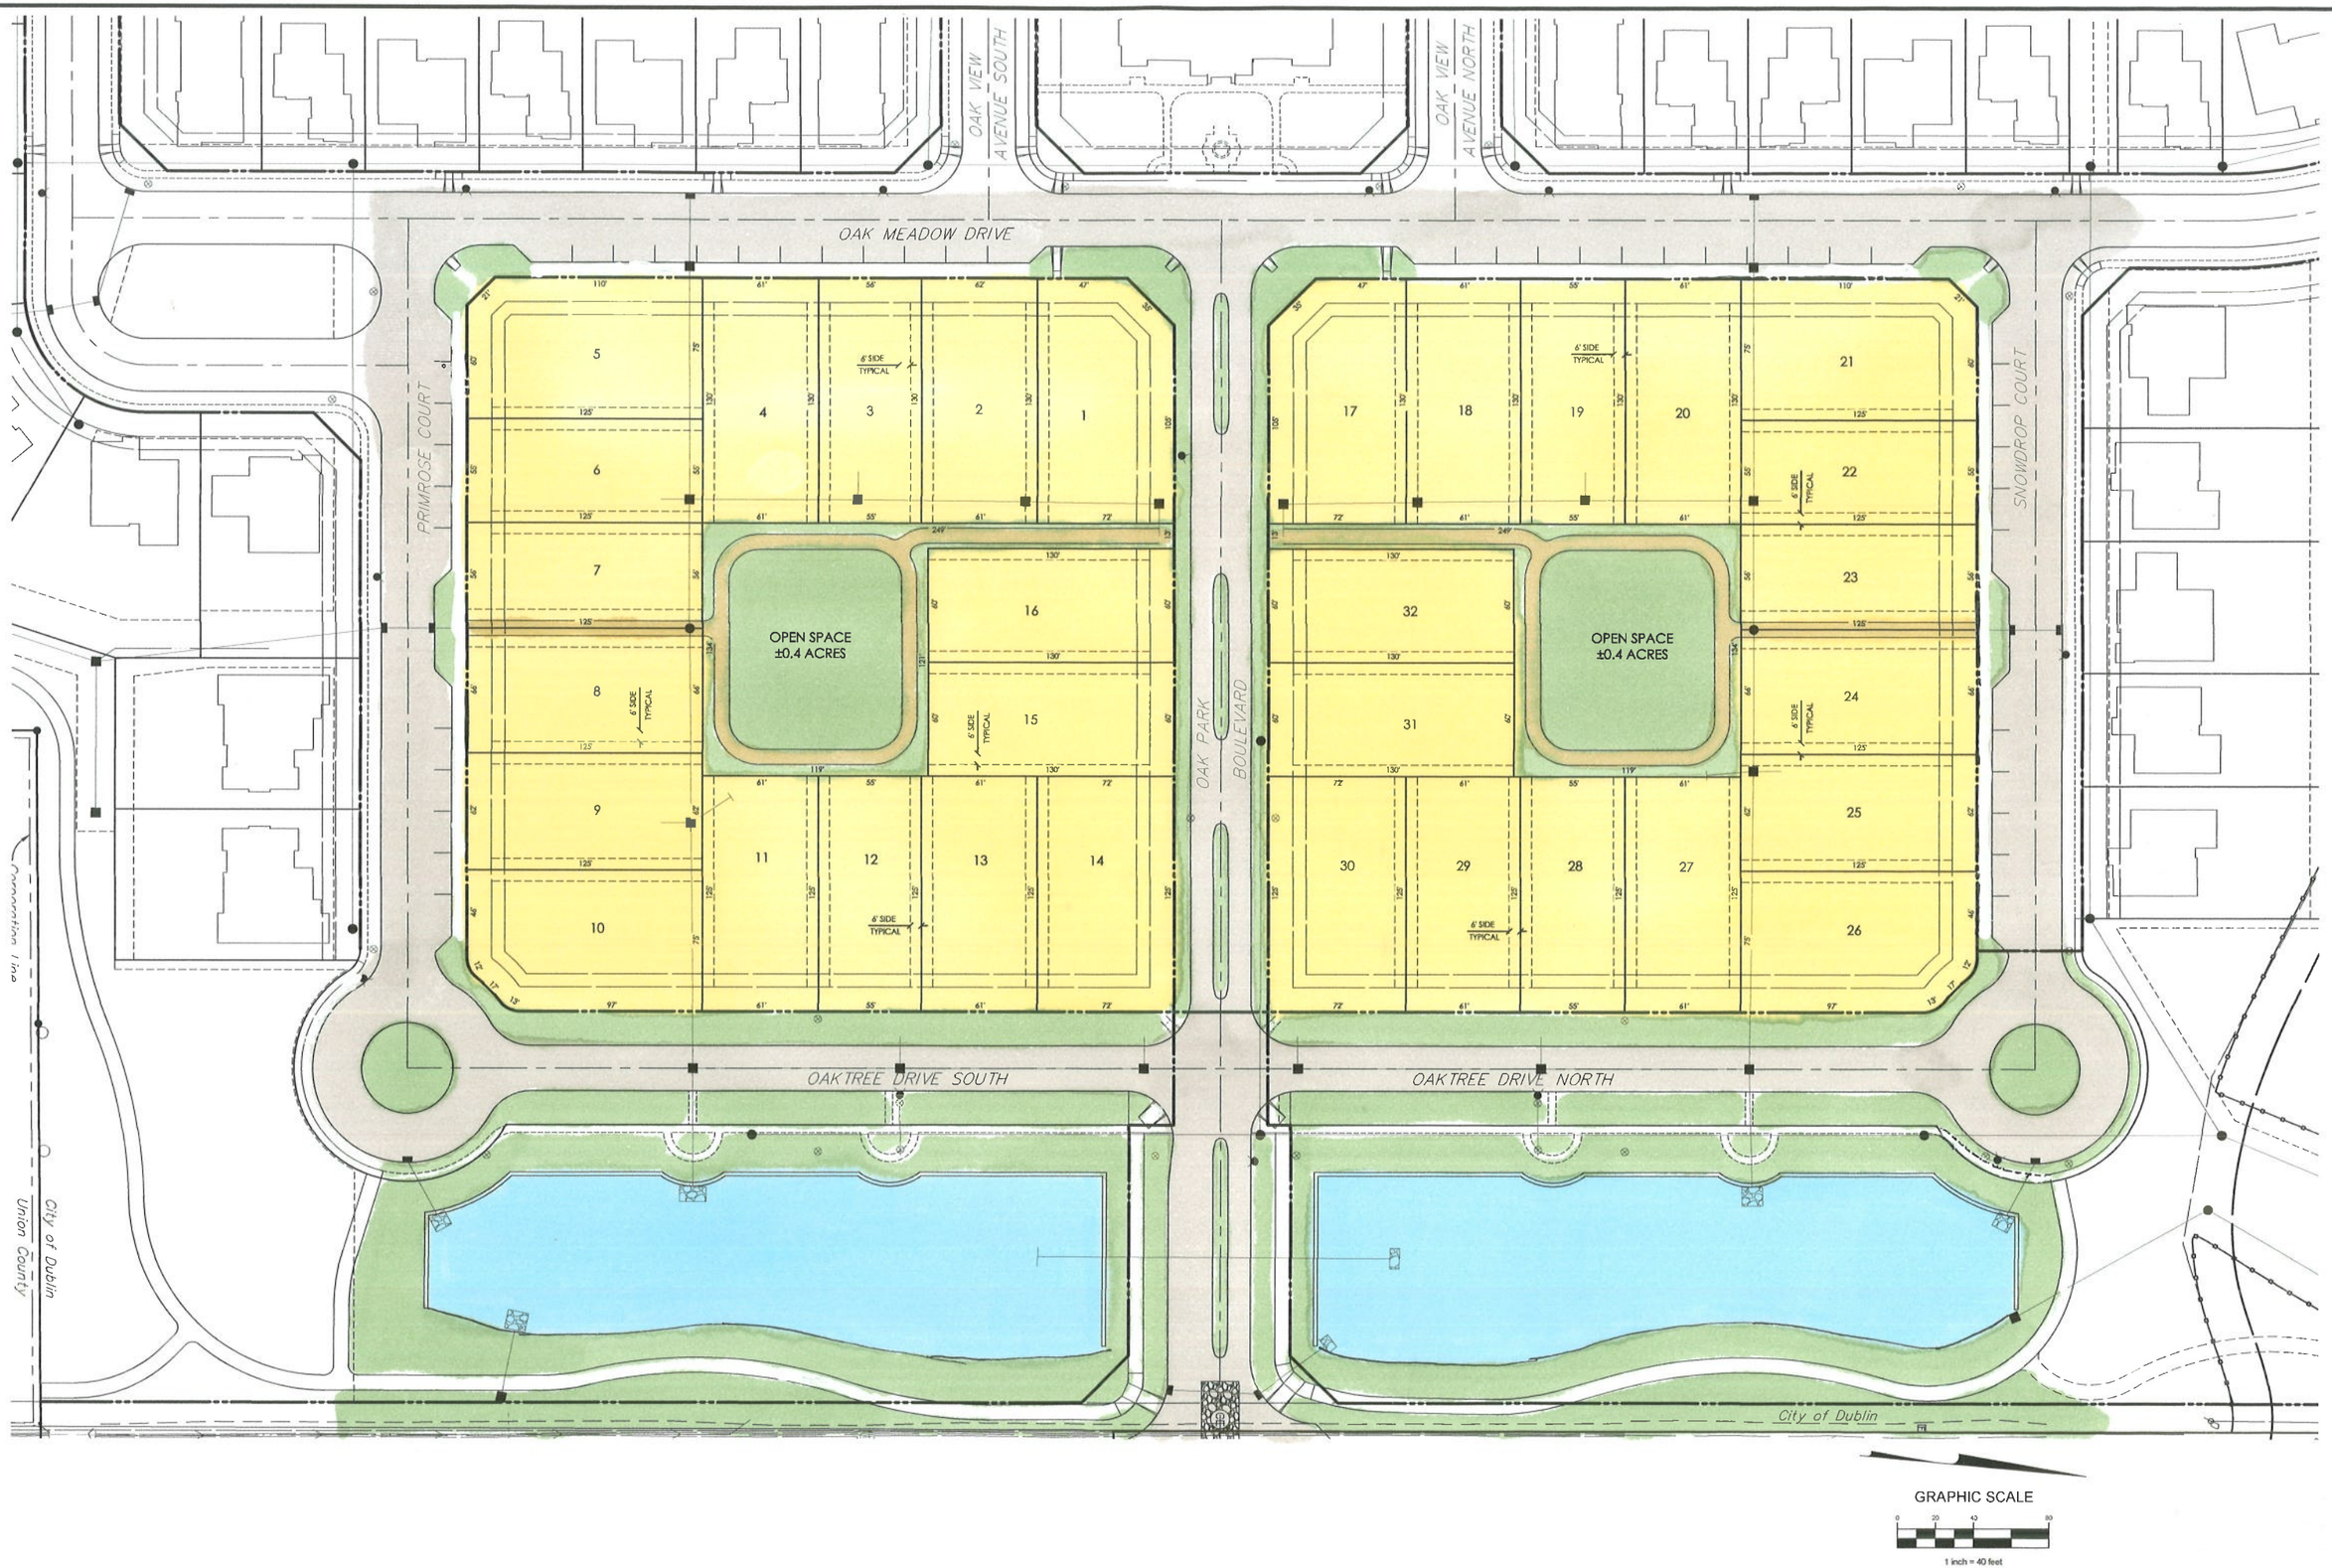

REVISIONS

MARK	DATE	DESCRIPTION

OPTION A
32 Lots- No Alleys
Incorporates Commercial

CITY OF DUBLIN, OHIO
SITE PLAN
FOR
OAK PARK

EMH&T
Evans, Mechwart, Hambleton & Tilton, Inc.
Engineers • Surveyors • Planners • Scientists
5500 New Albany Road, Columbus, OH 43054
Phone: 614.775.4500 Toll Free: 888.775.3648
emht.com

DATE
10.13.16

SCALE
1" = 40'

JOB NO.
20160307

SHEET

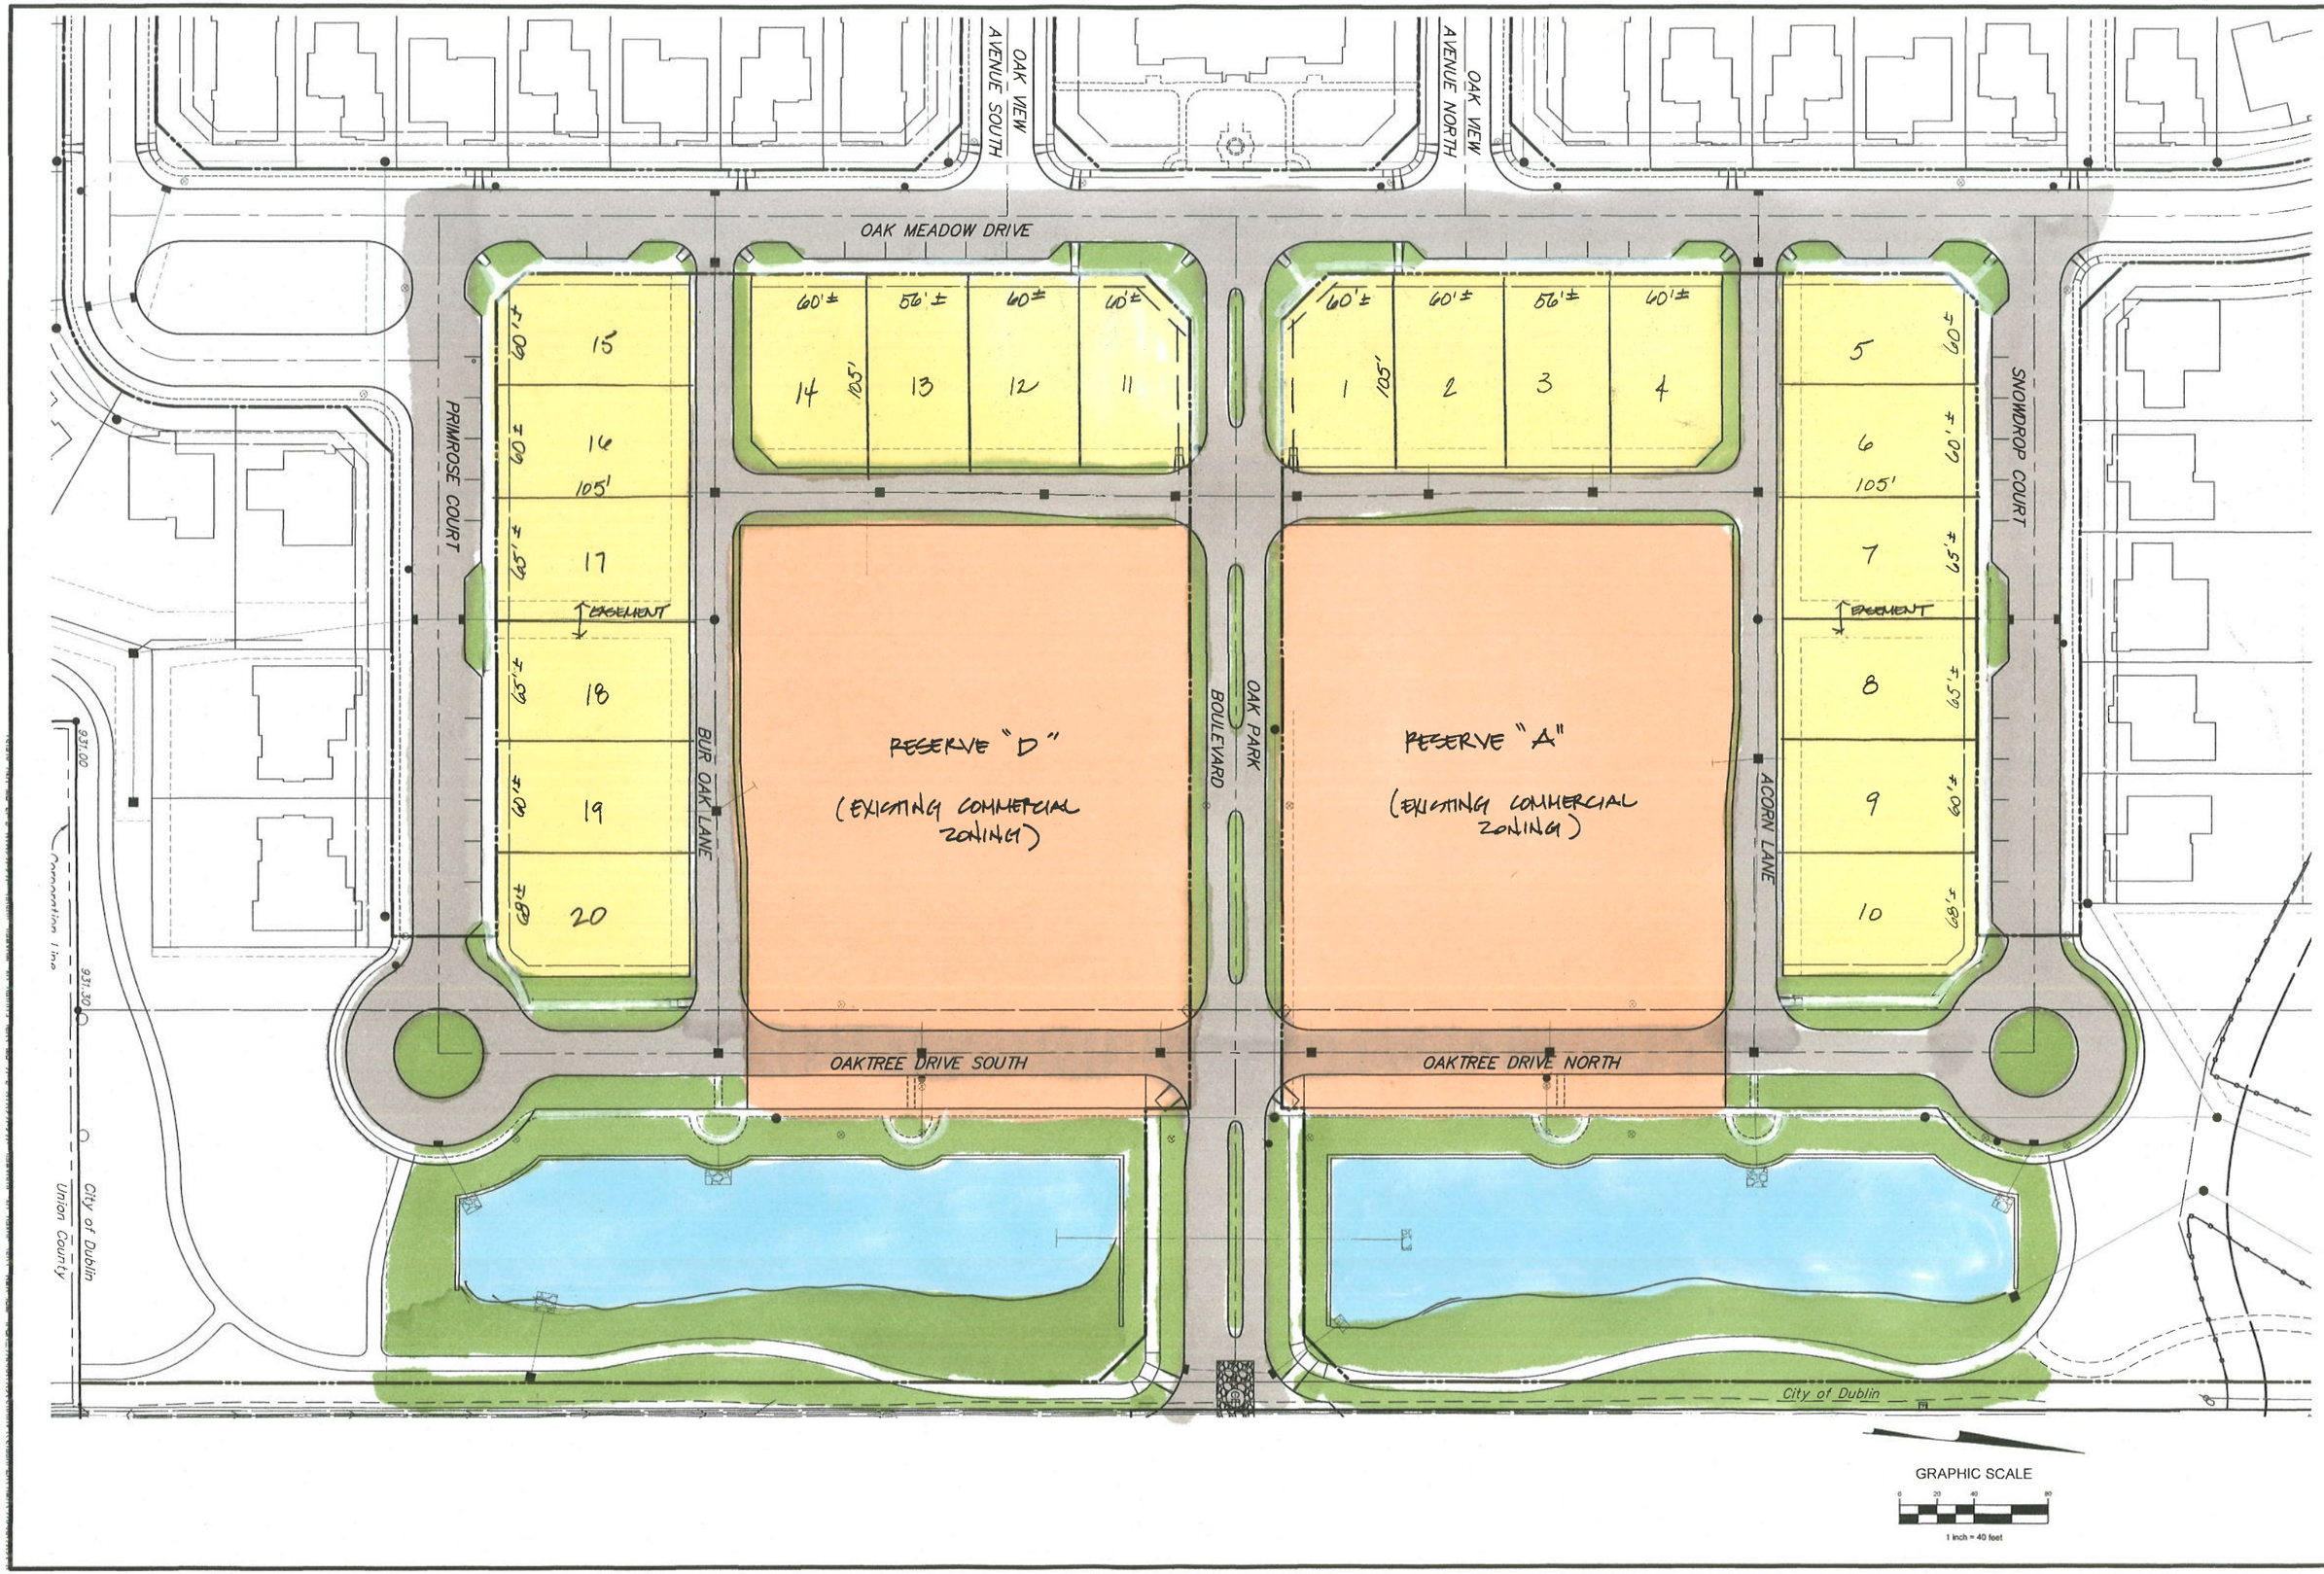

REVISIONS

MARK	DATE	DESCRIPTION

OPTION B

20 Lots- Rear Load w/ Alleys

Commercial Remains

CITY OF DUBLIN, OHIO
SITE PLAN
FOR
OAK PARK

EMH&T
Evans, Mechwart, Hambleton & Tilton, Inc.
Engineers • Surveyors • Planners • Scientists
5500 New Albany Road, Columbus, OH 43054
Phone: 614.775.4500 Toll Free: 888.775.3648
emht.com

DATE
10.13.16

SCALE
None

JOB NO.
20160307

SHEET

OAK VIEW AVENUE SOUTH

OAK VIEW AVENUE NORTH

OAK MEADOW DRIVE

PRIMROSE COURT

BUR OAK LANE

OAK PARK BOULEVARD

ACORN LANE

SNOWDROP COURT

OPEN SPACE

ALLEY

EASEMENT

FUTURE LOTS

OAKTREE DRIVE SOUTH

OAKTREE DRIVE NORTH

931.00

Annexation Line

City of Dublin

Union County

GRAPHIC SCALE

1 inch = 40 feet

REVISIONS

MARK	DATE	DESCRIPTION

OPTION C

32 Lots- Rear Load w/ Alleys

Incorporates Commercial Later

CITY OF DUBLIN, OHIO
SITE PLAN
FOR
OAK PARK

EMH&T
Evans, Mechwart, Hambleton & Tilton, Inc.
Engineers • Surveyors • Planners • Scientists
5500 New Albany Road, Columbus, Ohio 43054
Phone: 614.775.4500 Toll Free: 866.775.3648
emht.com

DATE
10.13.16

SCALE
None

JOB NO.
20160307

SHEET