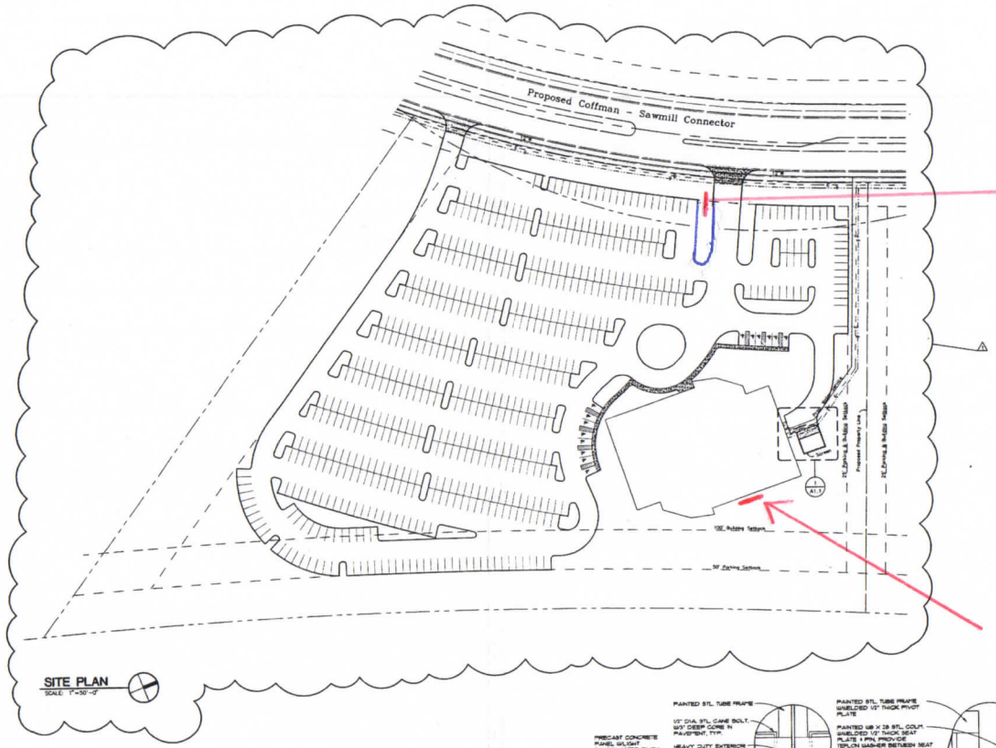

SITE PLAN
SCALE: 1"=50'-0"

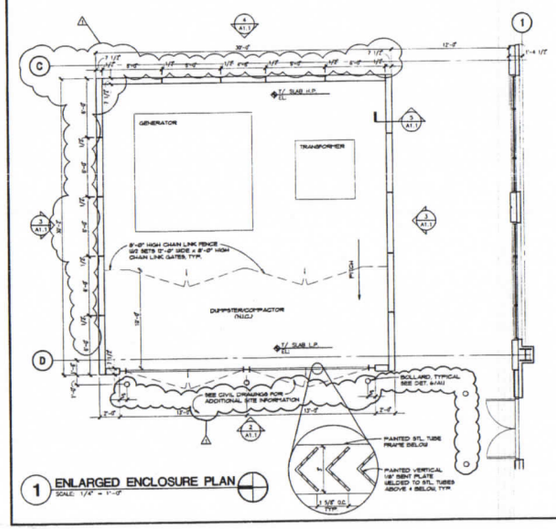

1 ENLARGED ENCLOSURE PLAN
SCALE: 1/4" = 1'-0"

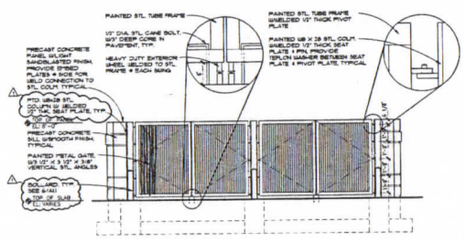

2 ENCLOSURE FRONT ELEVATION
SCALE: 1/4" = 1'-0"

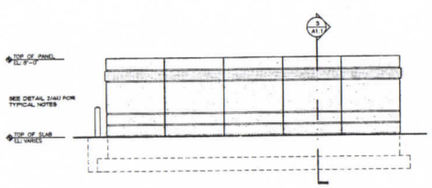

3 ENCLOSURE SIDE ELEVATION
SCALE: 1/4" = 1'-0"

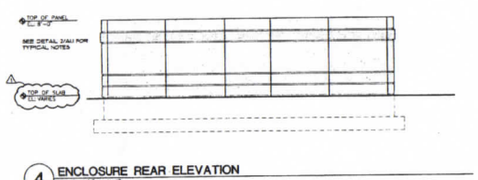

4 ENCLOSURE REAR ELEVATION
SCALE: 1/4" = 1'-0"

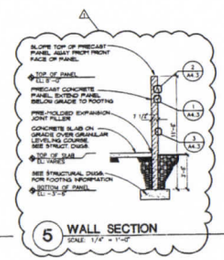

5 WALL SECTION
SCALE: 1/4" = 1'-0"

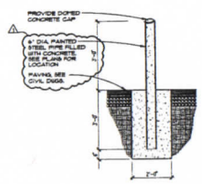

6 BOLLARD POST DETAIL
SCALE: 1/2" = 1'-0"

NAME: N:\CAD\9446\9446A1\9446A11.DWG DATE: SEP 22, 1995 TIME: 2:21 PM

SCB
Solomon Cordwell Buenz & Associates Inc.
Architecture Planning Interior Design
57 West Grand Avenue
Suite 800
Chicago, Illinois 60610
tel 312 345 8260 fax 312 345 8295

NOTES

NO.	DATE	DESCRIPTION
1	9-25-95	Issued for Construction
	7-28-95	Issued for Permit

RECORD

SITE PLAN & SITE DETAILS

Scale: 1/8 NOTED
Drawn By: SCB
Project Number: 9446
Sheet Number: A1.1