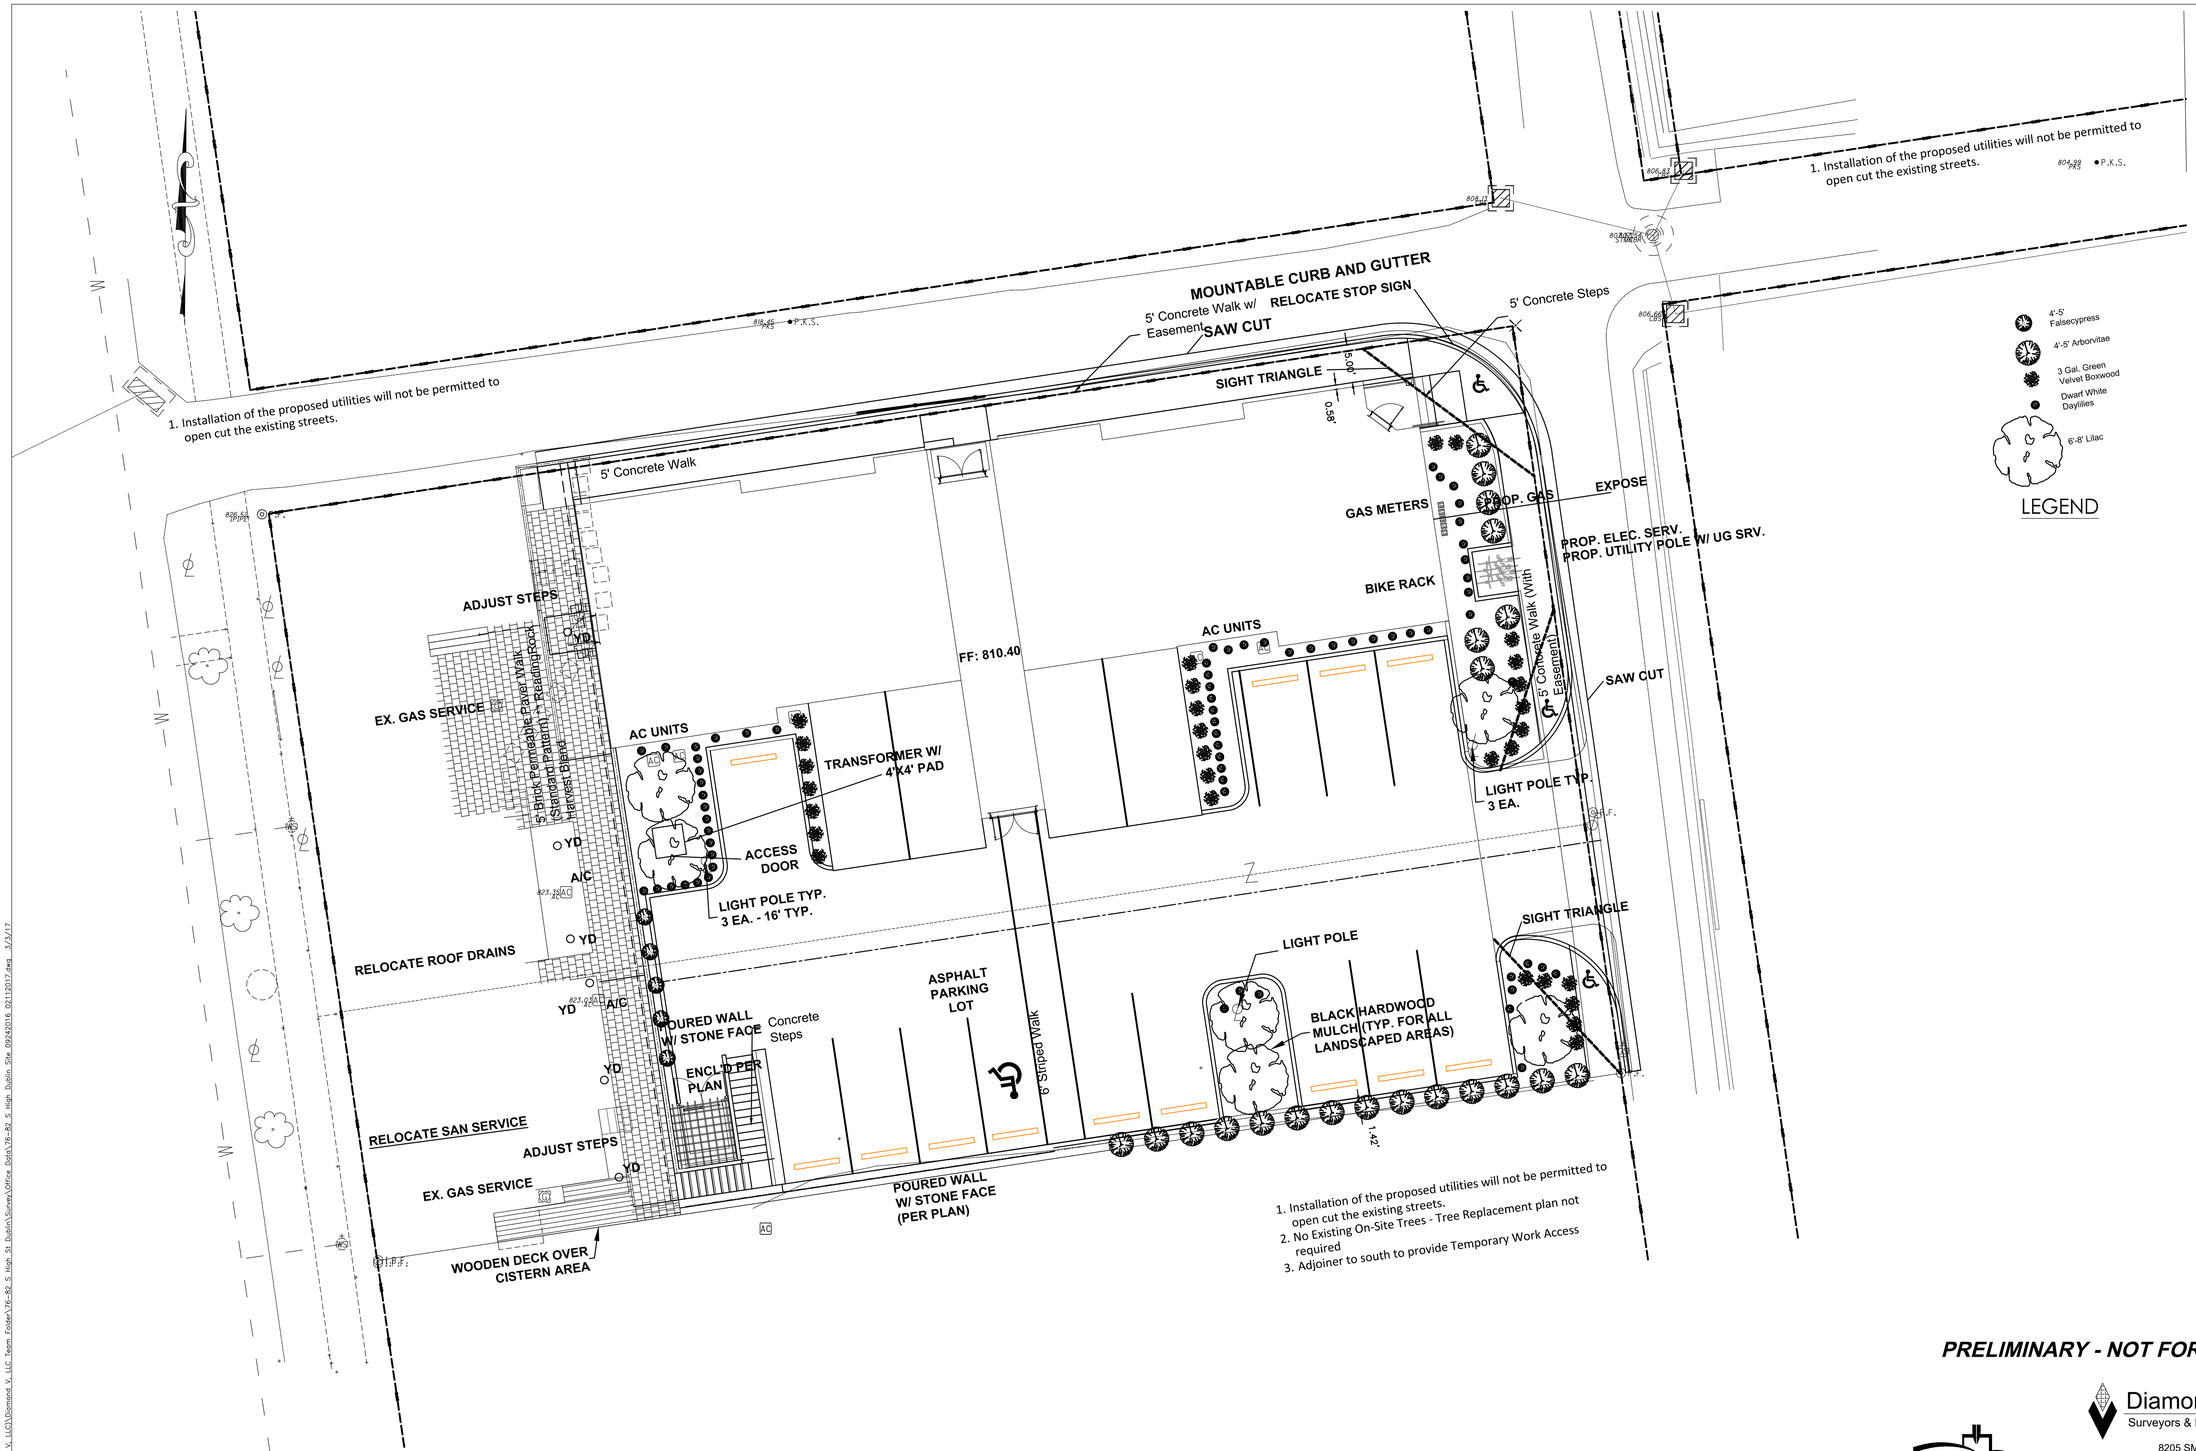

GRAPHIC SCALE

1" = 10'

CALCULATED

CHECKED

SITE LANDSCAPE PLAN

Eberly Hill - Mixed Use, Dublin, Ohio

PRELIMINARY - NOT FOR CONSTRUCTION

OHIO Utilities Protection SERVICE
Call Before You Dig
1-800-362-2764 or 811

Diamond V, LLC
Surveyors & Engineers

8205 SMITH CALHOUN RD.
PLAIN CITY, OH 43064
Fax: 614-873-5769
PHONE: 614-620-0331
www.diamondvllc.com

These drawings are instruments of professional service by Diamond V, LLC for the designated project. Diamond V, LLC assumes no liability for unauthorized use of these drawings, specifications & documents.

L1.1

D:\Civil 3D Projects\Crossbow (Diamond V, LLC)\Diamond V, LLC Team Finder\78-82 S. High St Dublin\Survey\Office Data\78-82 S High Dublin Site 09242016 09112017.dwg 3/3/17

GRAPHIC SCALE

1" = 10'

CALCULATED WD

CHECKED SL 3/3/2017

SITE DIMENSION AND GRADING PLAN

Eberly Hill - Mixed Use, Dublin, Ohio

PRELIMINARY - NOT FOR CONSTRUCTION

OHIO Utilities Protection SERVICE
Call Before You Dig
1-800-362-2764 or 811

Diamond V, LLC
Surveyors & Engineers

8205 SMITH CALHOUN RD.
PLAIN CITY, OH 43064
Fax: 614-873-5769
PHONE: 614-620-0331
www.diamondvllc.com

These drawings are instruments of professional service by Diamond V, LLC for the designated project. Diamond V, LLC assumes no liability for unauthorized use of these drawings, specifications & documents.

C3.1

GRAPHIC SCALE

1" = 10'

CALCULATED WD

CHECKED SL 3/3/17

SITE GRADING PLAN

Eberly Hill - Mixed Use, Dublin, Ohio

C3.2

PRELIMINARY - NOT FOR CONSTRUCTION

Diamond V, LLC
Surveyors & Engineers

8205 SMITH CALHOUN RD.
PLAIN CITY, OH 43064
Fax: 614-873-5769
PHONE: 614-620-0331
www.diamondvllc.com

OHIO Utilities Protection SERVICE
Call Before You Dig
1-800-362-2764 or 811

These drawings are instruments of professional service by Diamond V, LLC for the designated project. Diamond V, LLC assumes no liability for unauthorized use of these drawings, specifications & documents.

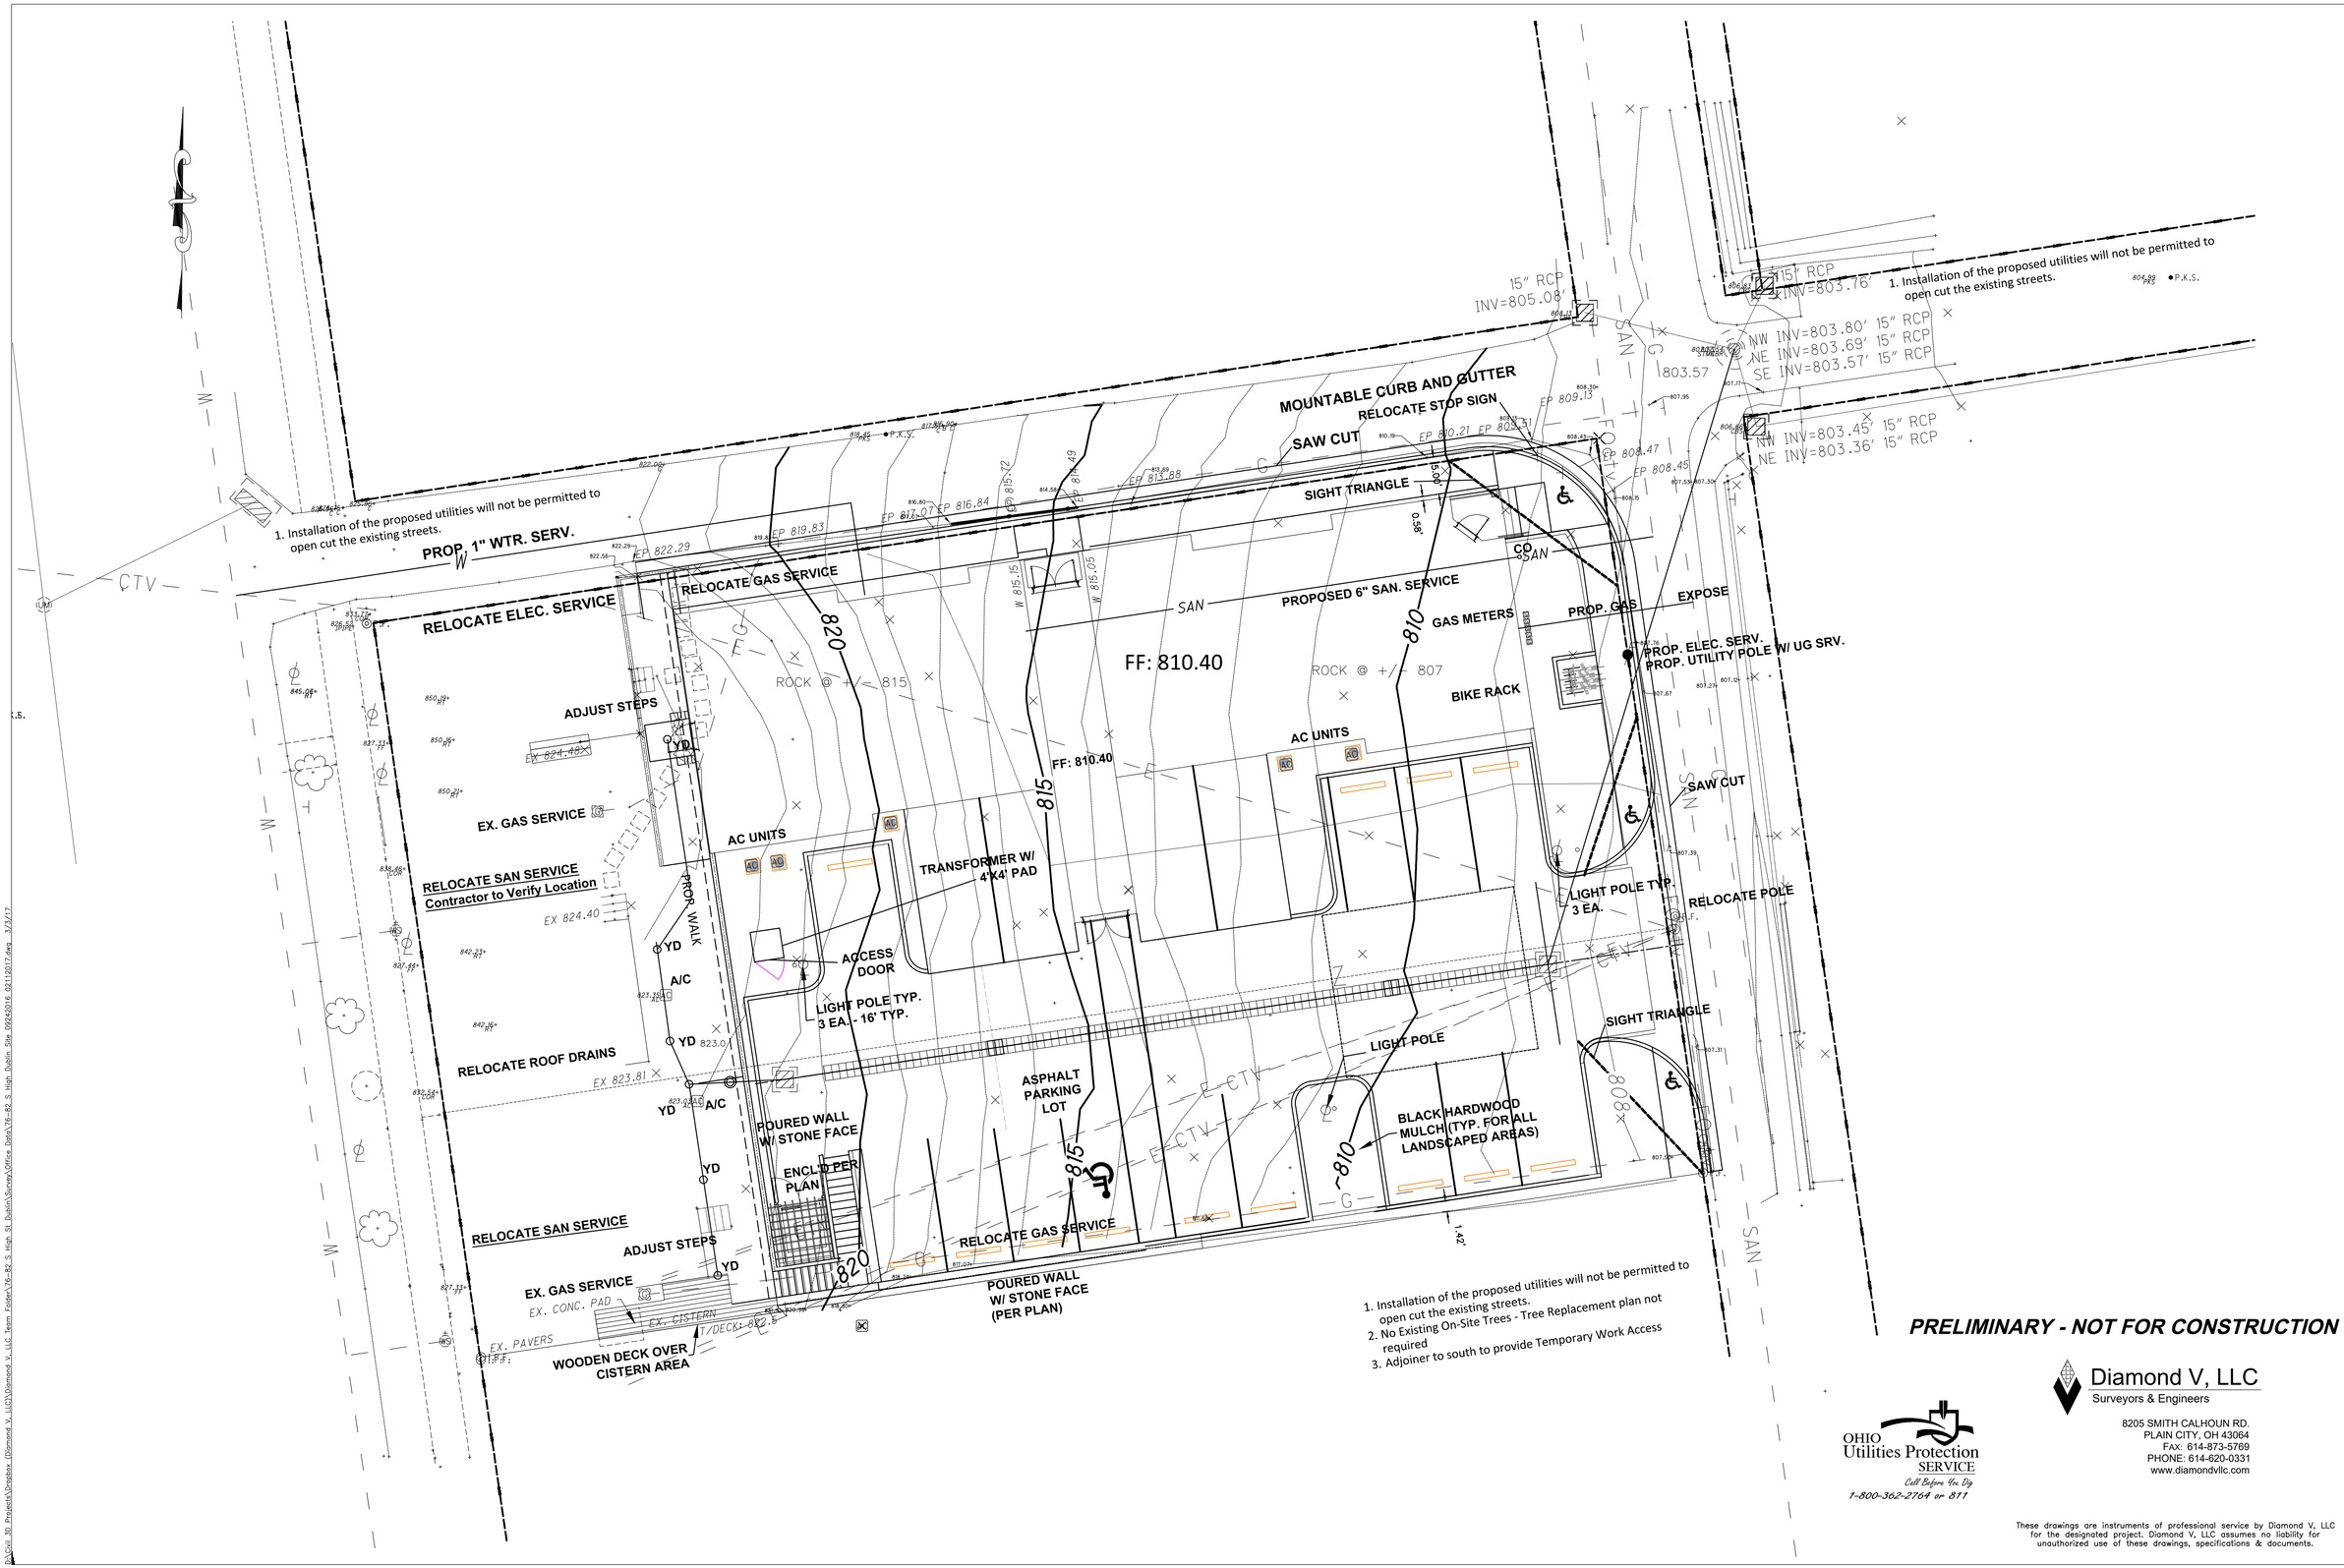

PRELIMINARY - NOT FOR CONSTRUCTION

OHIO Utilities Protection SERVICE
Call Before You Dig
1-800-362-2764 or 811

Diamond V, LLC
Surveyors & Engineers
8205 SMITH CALHOUN RD.
PLAIN CITY, OH 43064
Fax: 614-873-5769
PHONE: 614-620-0331
www.diamondvllc.com

These drawings are instruments of professional service by Diamond V, LLC for the designated project. Diamond V, LLC assumes no liability for unauthorized use of these drawings, specifications & documents.

GRAPHIC SCALE
1" = 10'

CALCULATED WD
CHECKED SL 3/2/2017

SITE DIMENSION PLAN

Eberly Hill - Mixed Use, Dublin, Ohio

C3.3

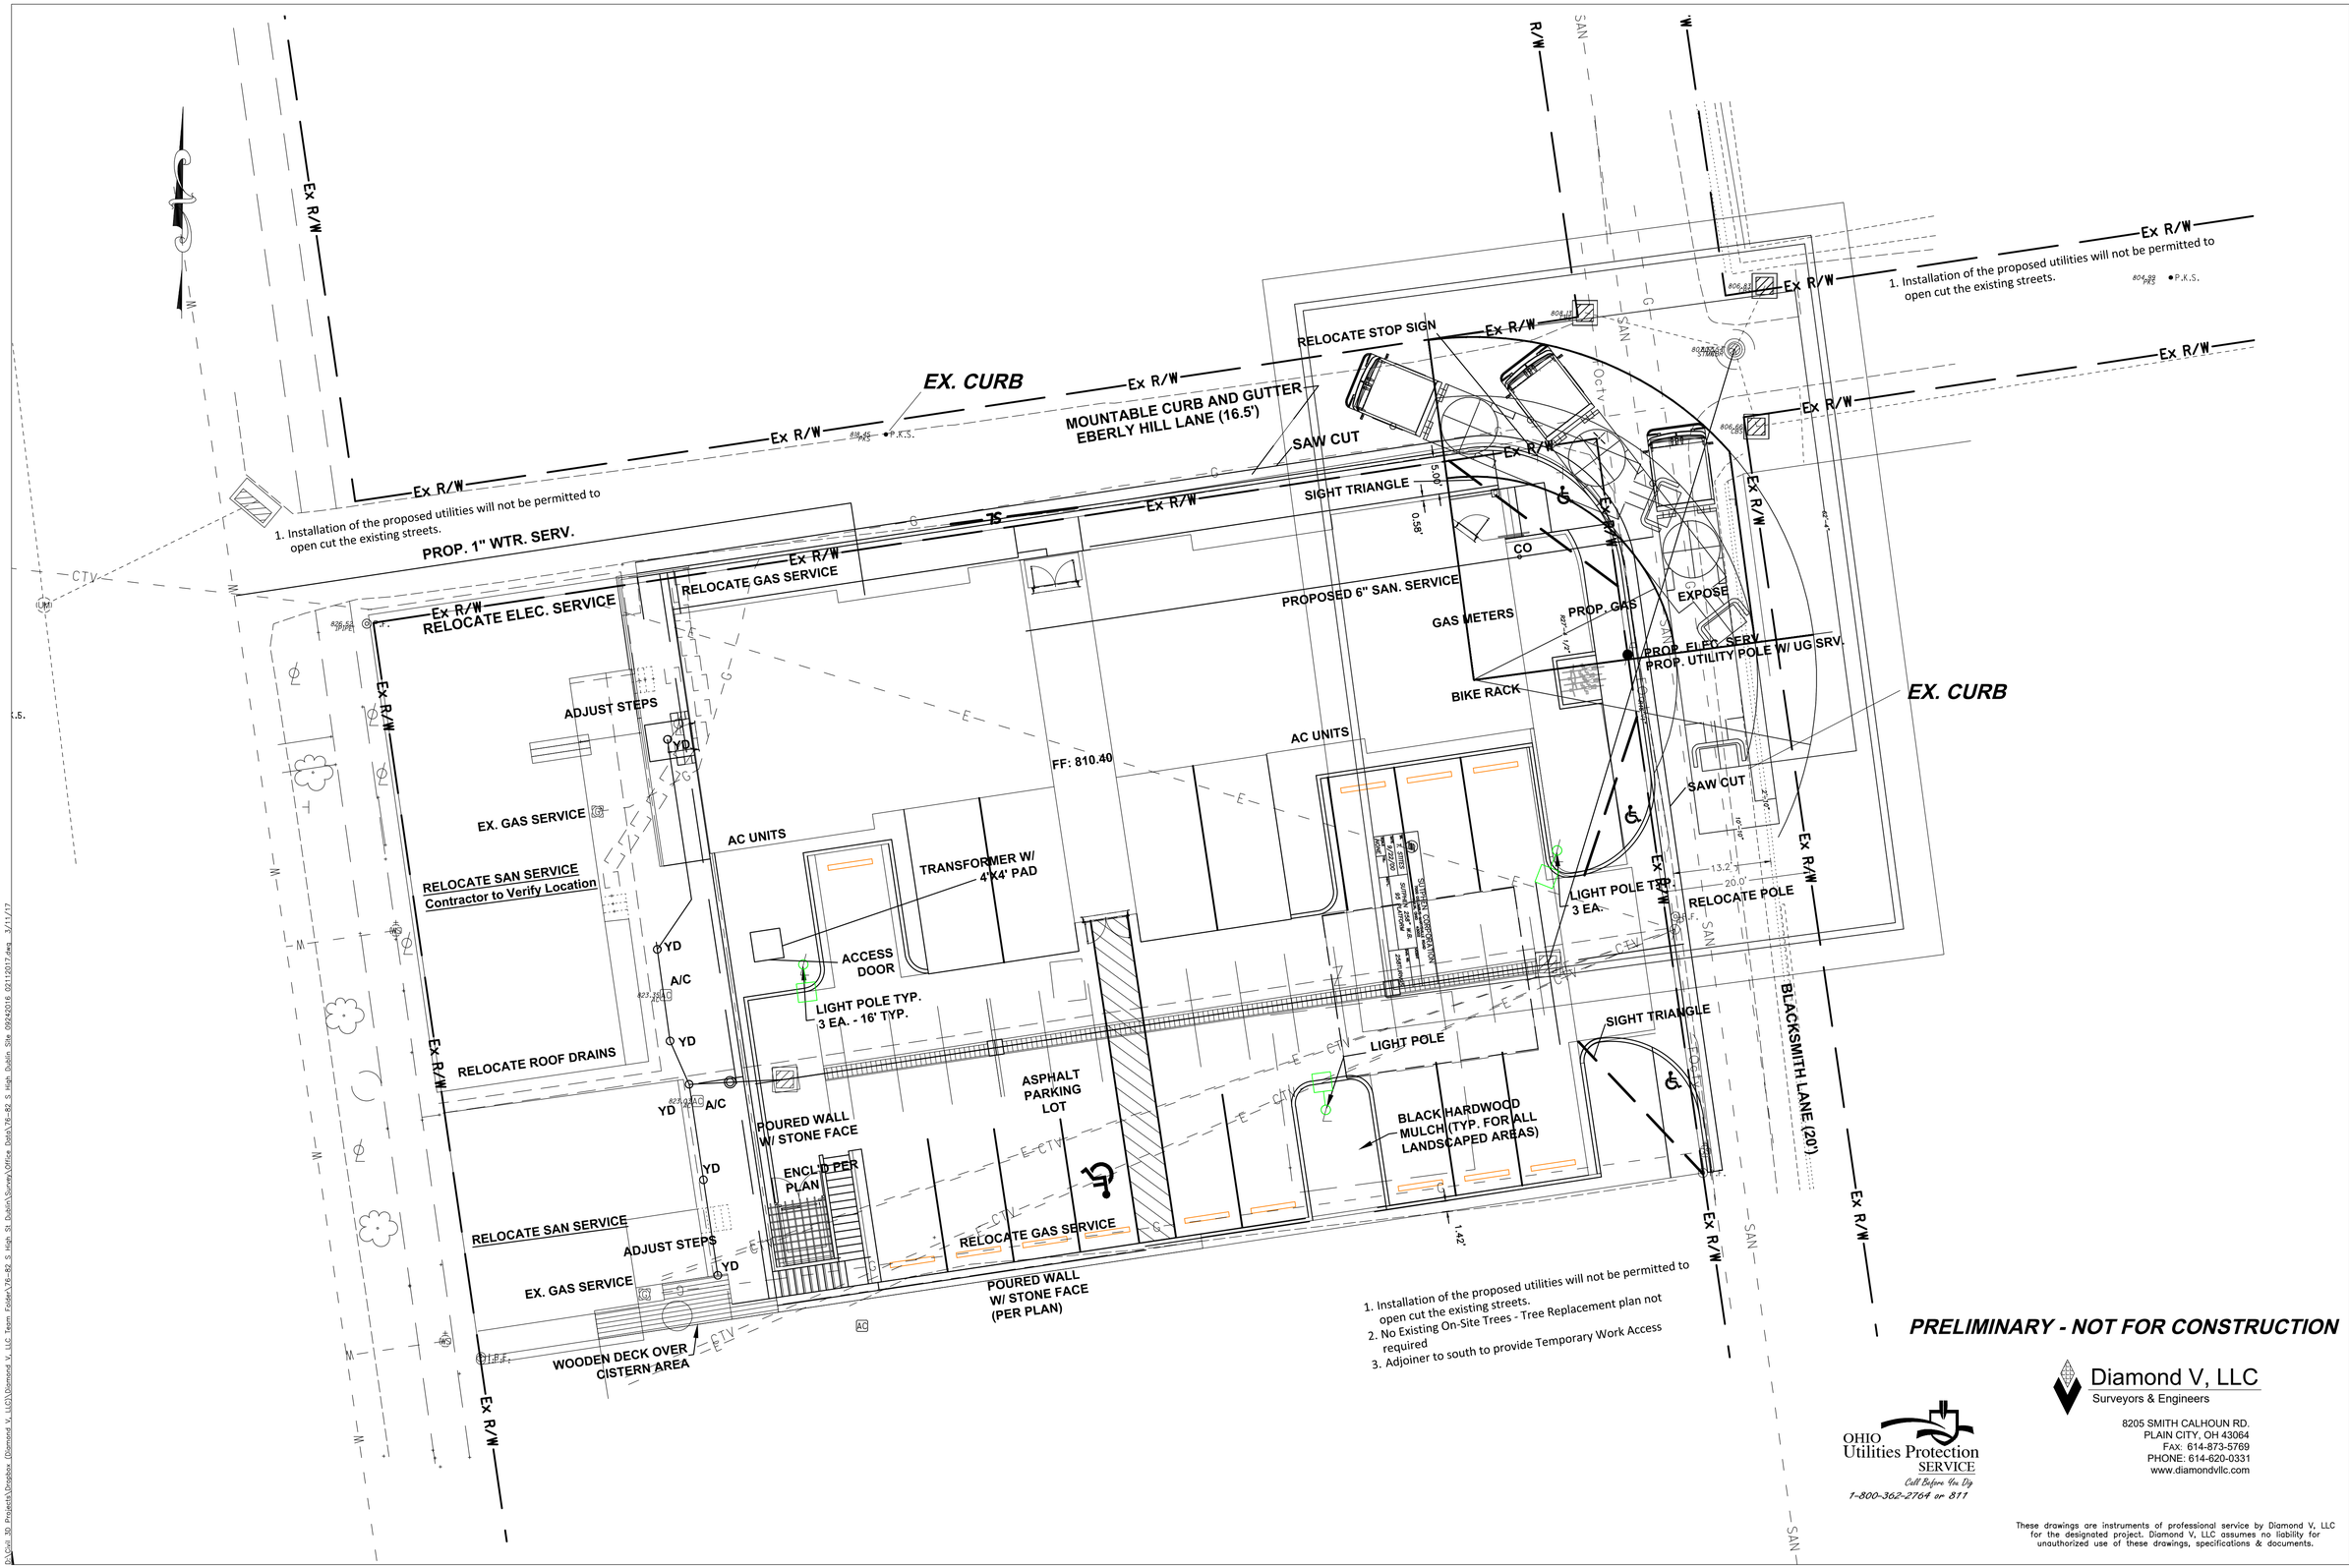

GRAPHIC SCALE
1" = 10'

CALCULATED WD
CHECKED SL 3/11/17

SITE PLAN FOR AUTOTURN

Eberly Hill - Mixed Use, Dublin, Ohio

C3.4

PRELIMINARY - NOT FOR CONSTRUCTION

Diamond V, LLC
Surveyors & Engineers
8205 SMITH CALHOUN RD.
PLAIN CITY, OH 43064
Fax: 614-873-5769
PHONE: 614-620-0331
www.diamondvllc.com

OHIO Utilities Protection SERVICE
Call Before You Dig
1-800-362-2764 or 811

These drawings are instruments of professional service by Diamond V, LLC for the designated project. Diamond V, LLC assumes no liability for unauthorized use of these drawings, specifications & documents.