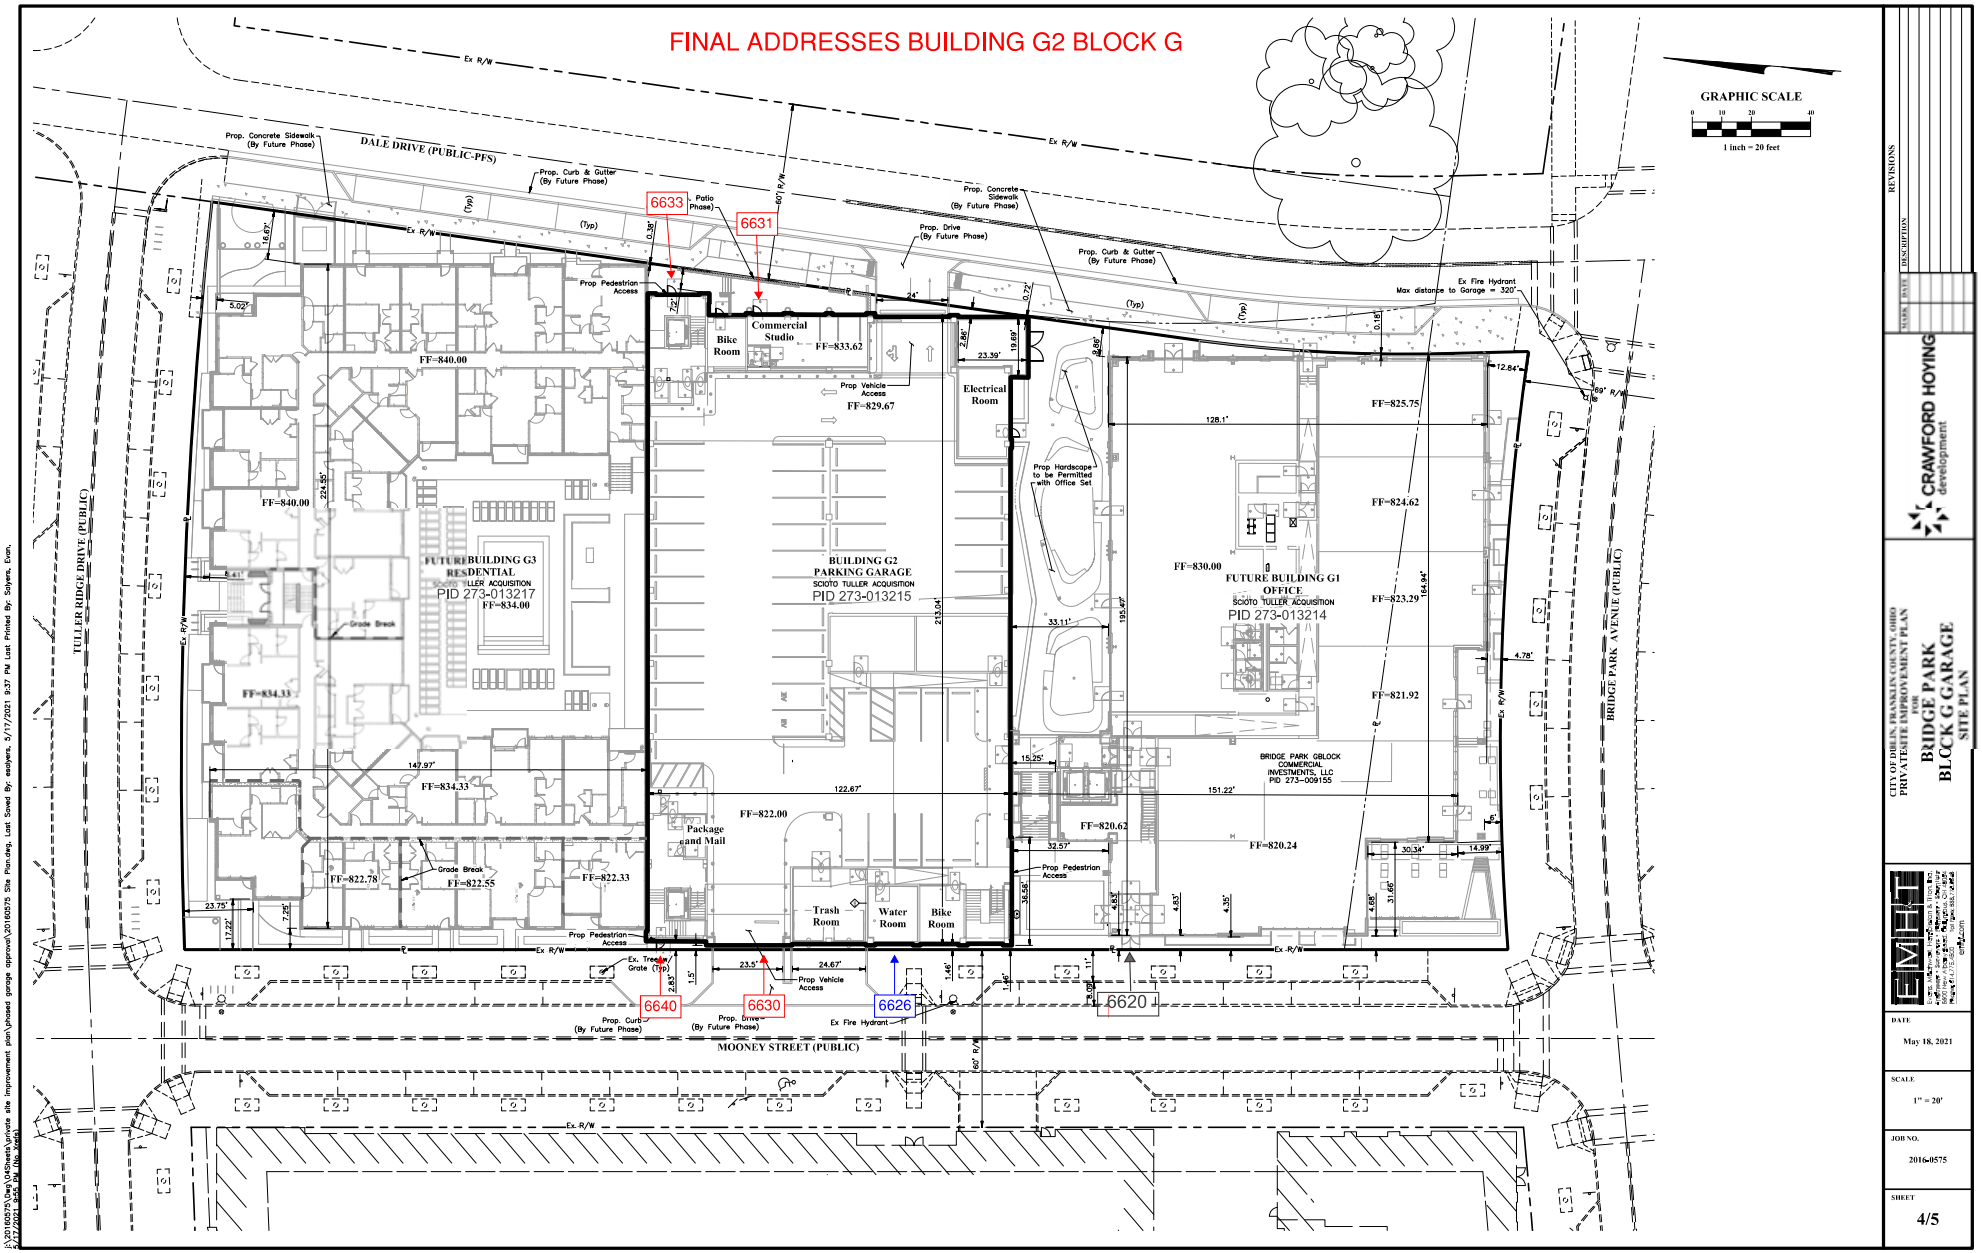

REVISIONS

NUM.	DATE	DESCRIPTION

CRAWFORD HOYING development

CITY OF DUBLIN, FRANKLIN COUNTY, OHIO
PRIVATE/SITE IMPROVEMENT PLAN
FOR
BRIDGE PARK BLOCK G GARAGE
SITE PLAN

EMH&T

DATE: May 18, 2021

SCALE: 1" = 20'

JOB NO.: 2016-0575

SHEET: 4/5

J:\2016\0575\Dwg\04Sheets\private site improvement plan\phased garage approval\20160575 Site Plan.dwg, Last Saved By: eadyers, 5/17/2021 8:37 PM Last Printed By: Solyers, Evan, 5/17/2021 8:55 PM (No Xref)