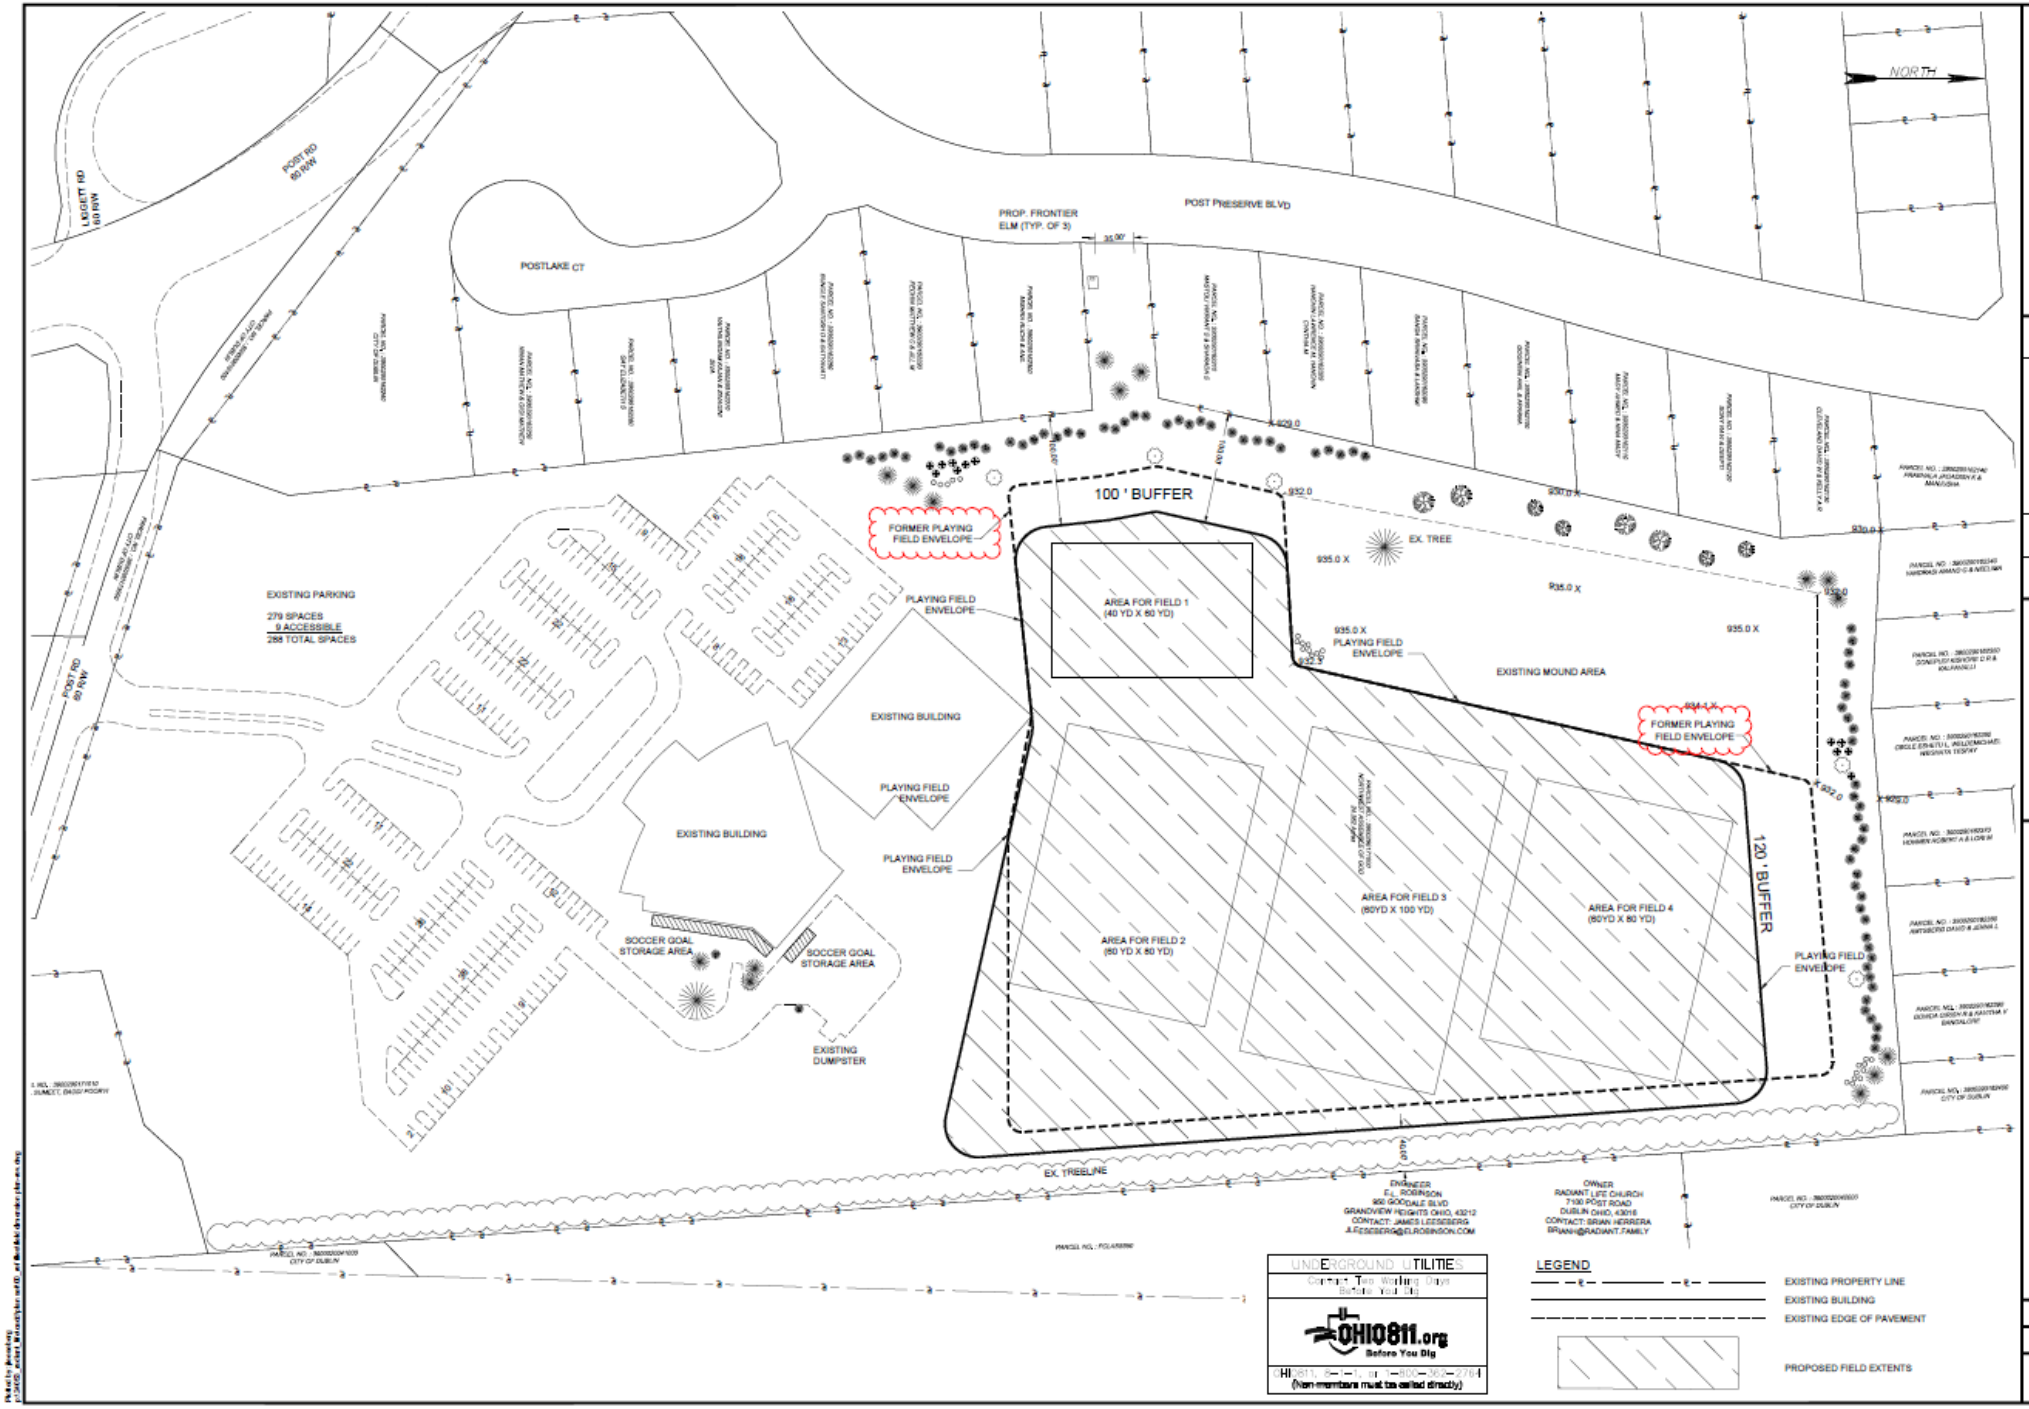

E.L. ROBINSON ENGINEERING
950 Goodale Blvd., Suite 180
Grandview Heights, OH 43212
Phone: 614-486-0446
Fax: 614-486-0848
www.elrobinsonengineering.com

NO.	DATE	REVISION	BY

PLANS PREPARED FOR:
RADIANT LIFE CHURCH
7100 POST ROAD DUBLIN, OHIO 43016

GRAPHIC SCALE
1"=30'

RADIANT LIFE CHURCH - SOCCER FIELDS

SITE DIMENSION PLAN

PROJECT NUMBER
24053
DATE
3/26/2025
SHEET NUMBER
2

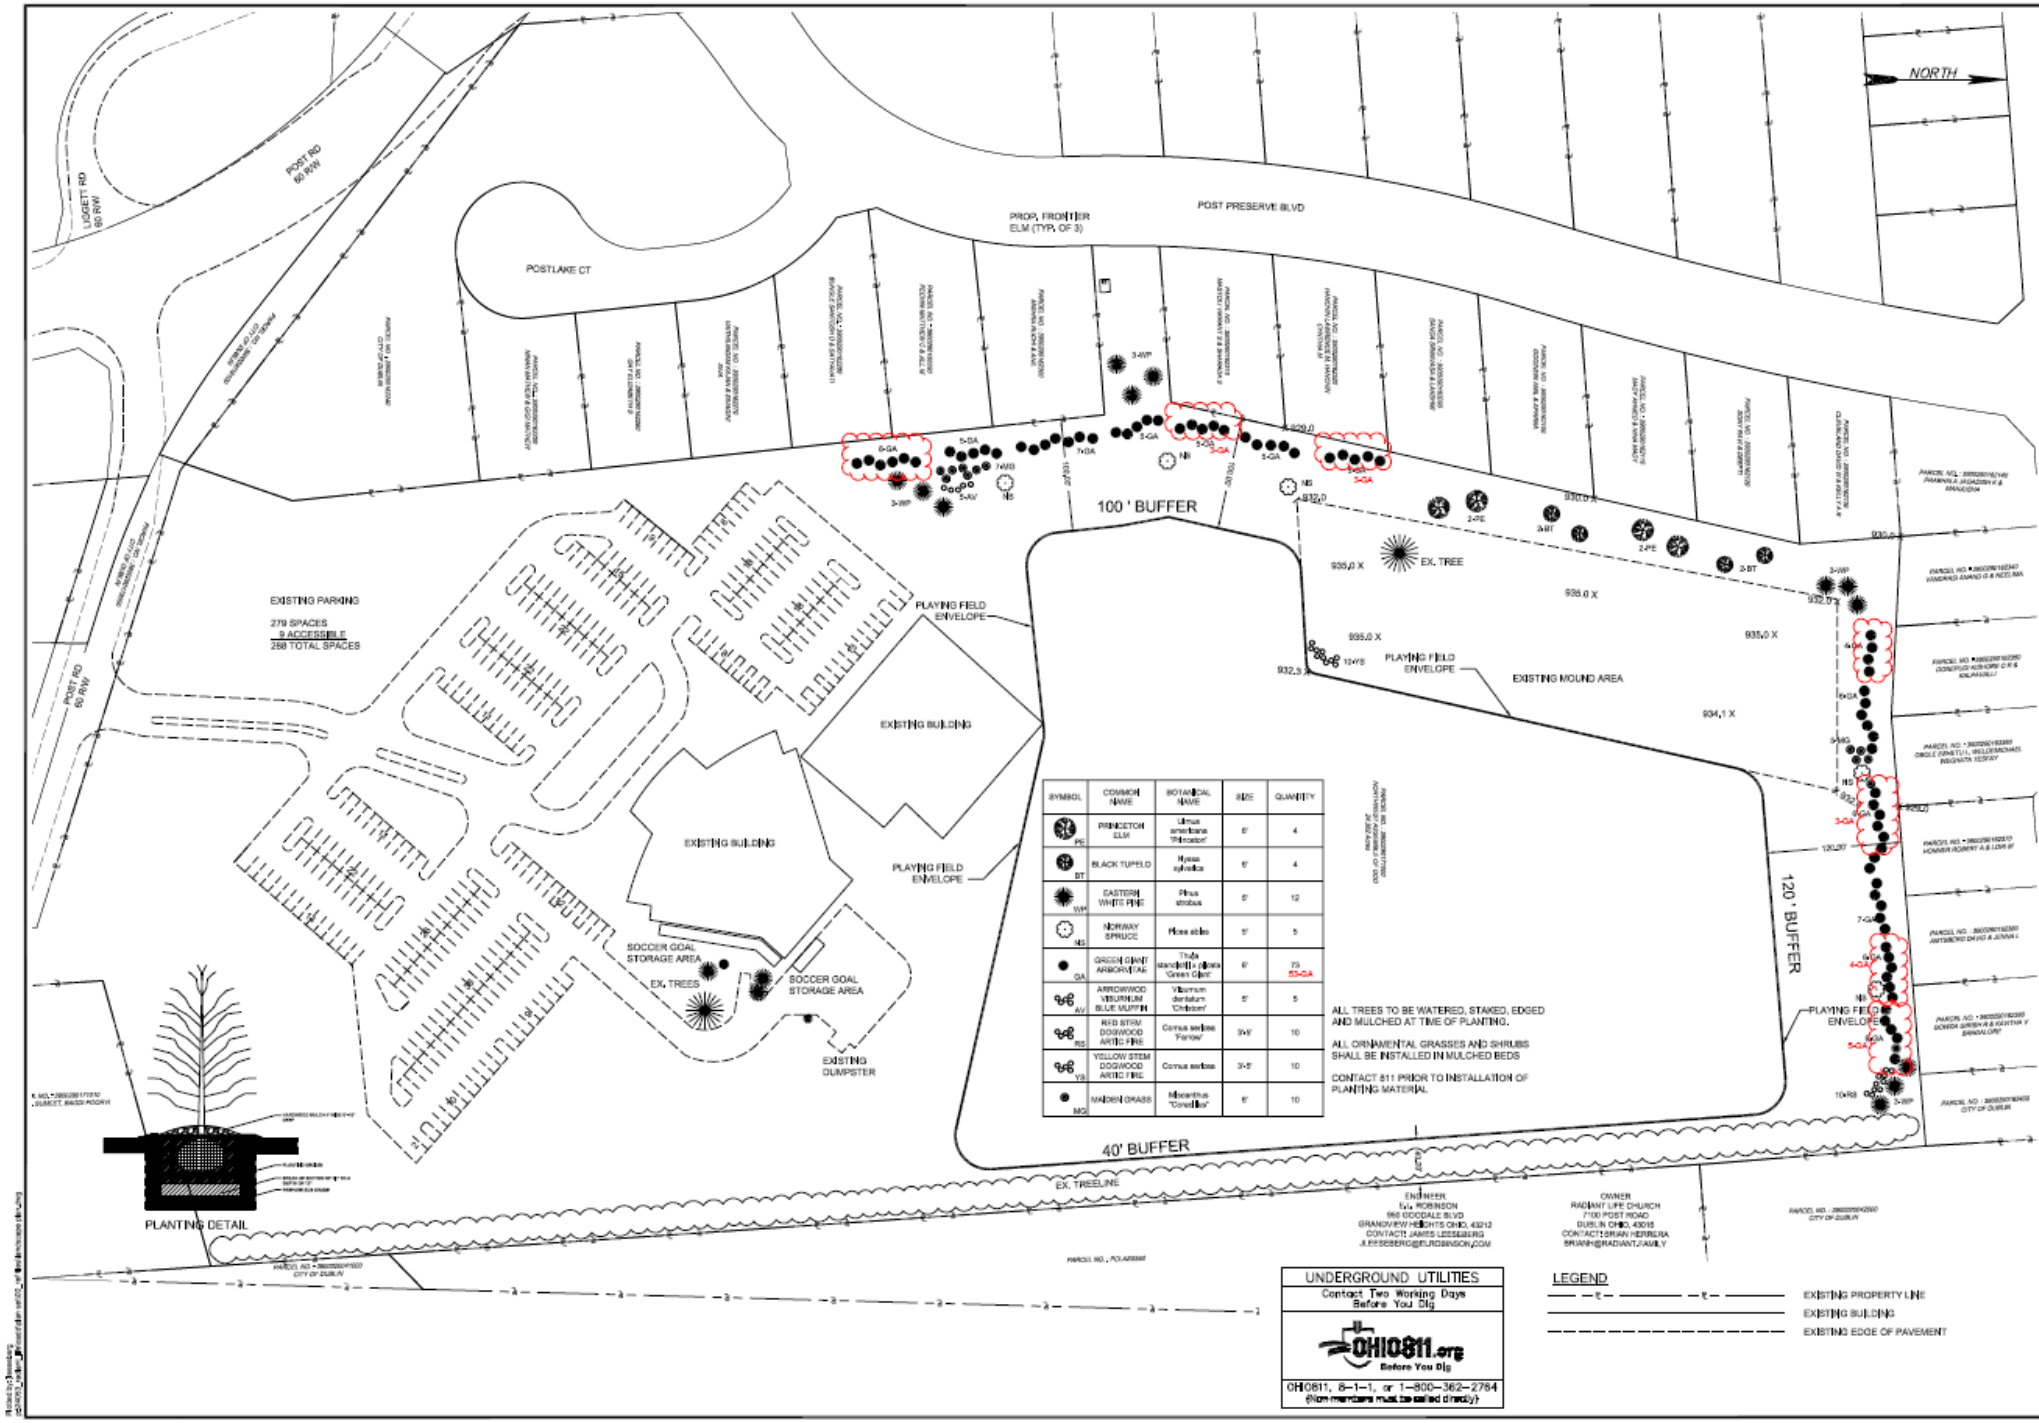

SYMBOL	COMMON NAME	BOTANICAL NAME	SIZE	QUANTITY
PE	PRINCETON ELM	Ulmus americana 'Princeton'	6"	4
BT	BLACK TUPELO	Nyssa sylvatica	6"	4
EWP	EASTERN WHITE PINE	Pinus strobus	6'	12
NS	NORWAY SPRUCE	Picea abies	5'	5
GA	GREEN GIANT ARBORVITAE	Thuja standishii x plicata 'Green Giant'	6'	73 53-GA
AV	ARROWWOOD VIBURNUM BLUE MUFFIN	Viburnum dentatum 'Chicago'	5'	5
RS	RED STEM DOGWOOD ARTIC FIRE	Cornus sericea 'Farrow'	3x3'	10
YS	YELLOW STEM DOGWOOD ARTIC FIRE	Cornus sericea	3x3'	10
MG	MAIDEN GRASS	Miscanthus 'Cosmo Blue'	6'	10

ALL TREES TO BE WATERED, STAKED, EDGED AND MULCHED AT TIME OF PLANTING.

ALL ORNAMENTAL GRASSES AND SHRUBS SHALL BE INSTALLED IN MULCHED BEDS

CONTACT 811 PRIOR TO INSTALLATION OF PLANTING MATERIAL

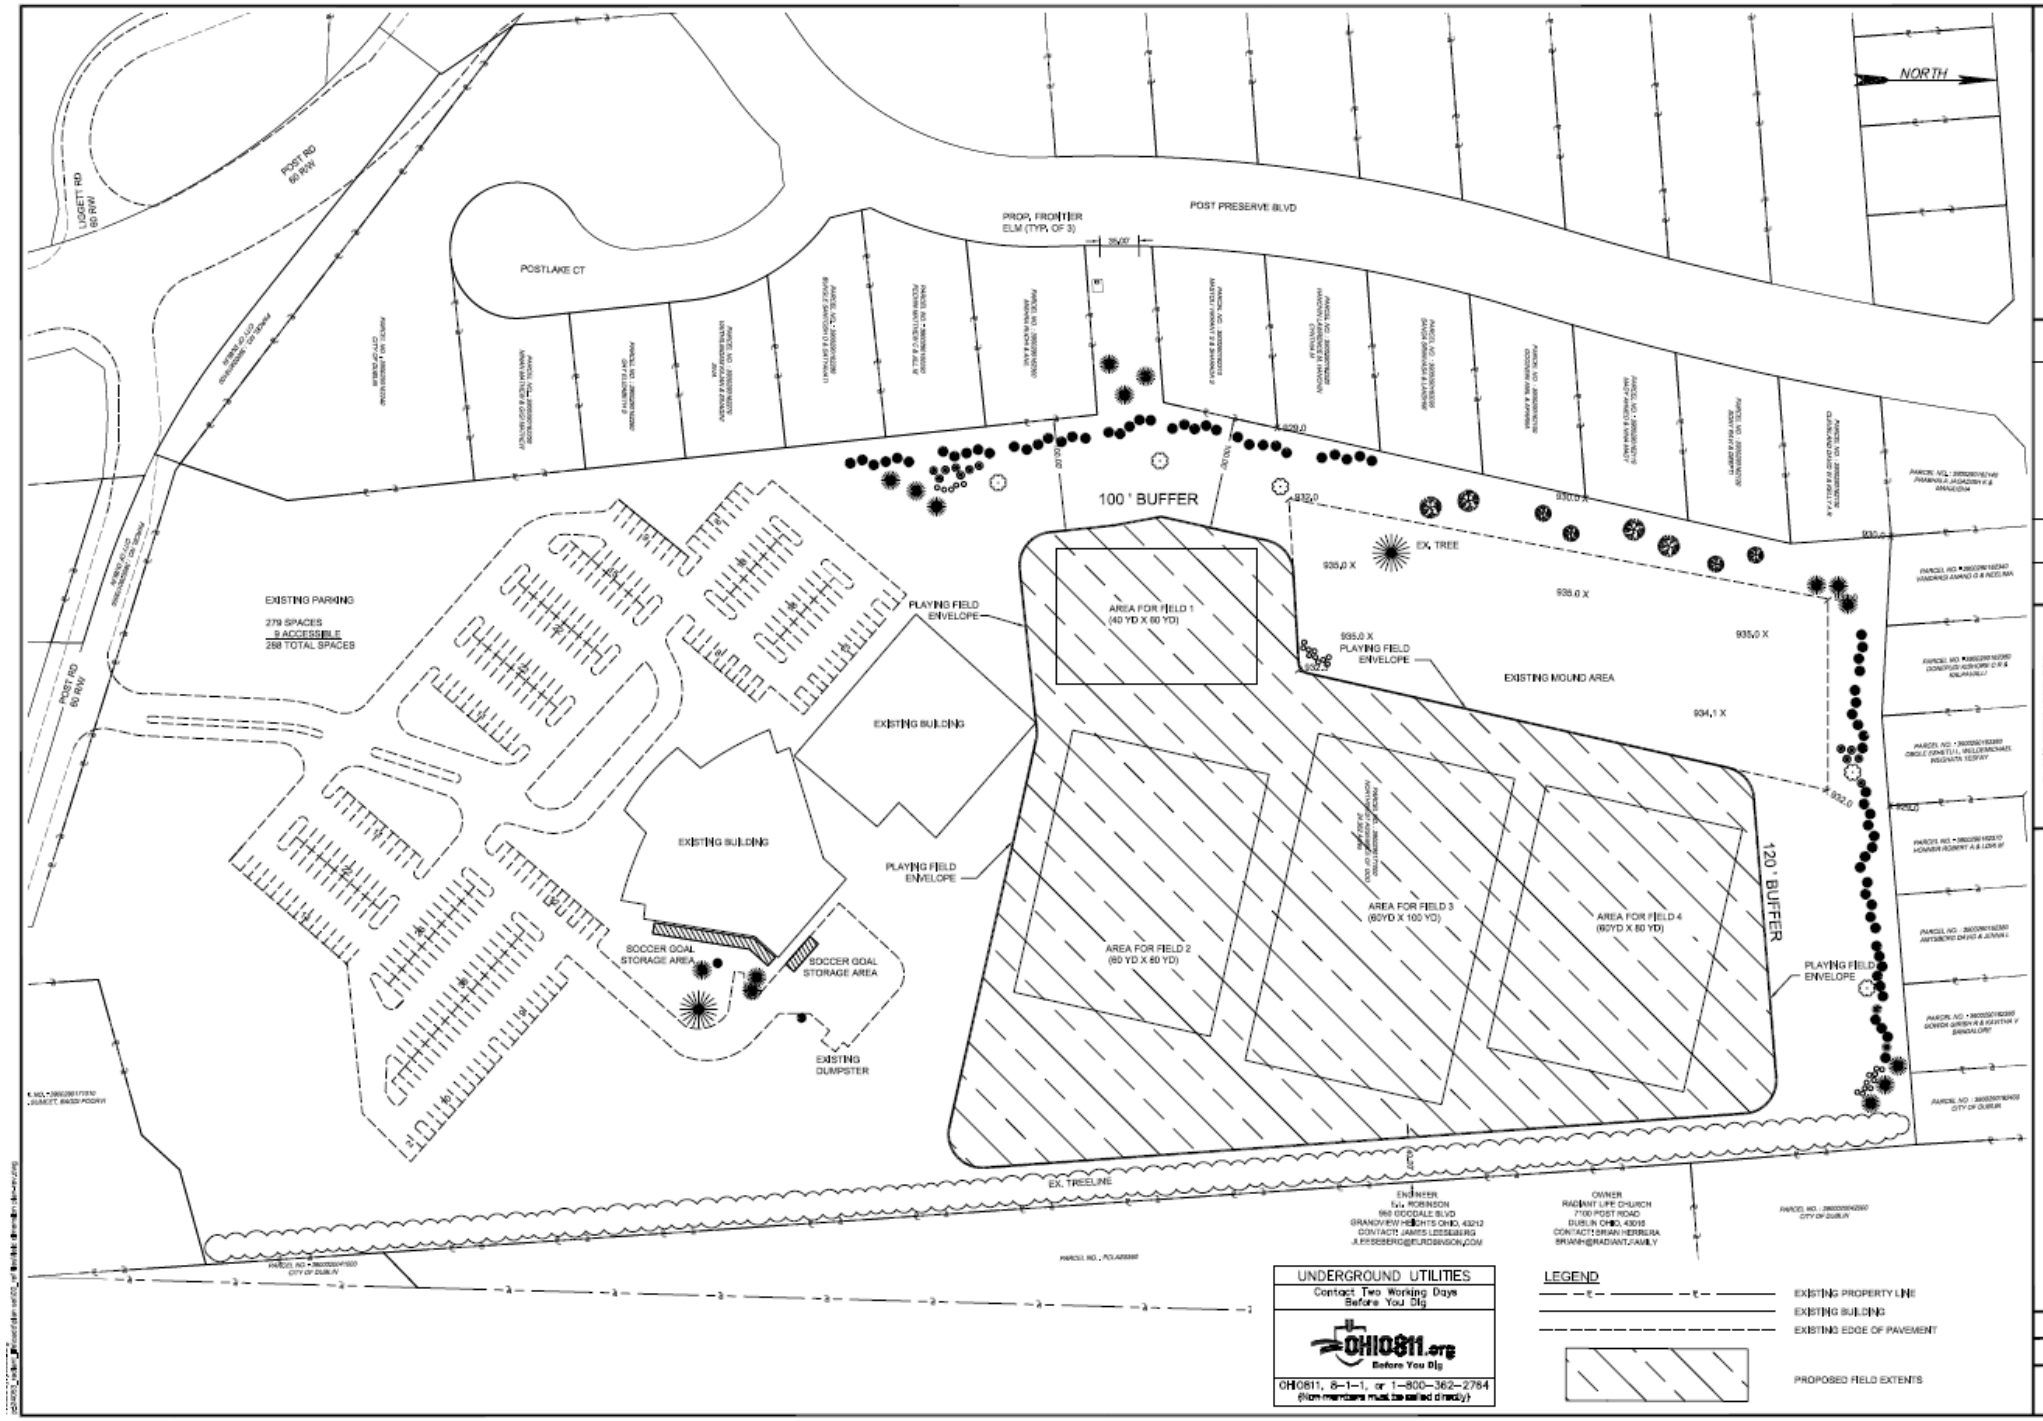

E.L. ROBINSON ENGINEERING
950 Goodale Blvd., Suite 100
Grandview Heights, OH 43212
Phone: 614-885-0640
Fax: 614-885-0648
www.elrobinsonengineering.com

NO.	DATE	REVISION	BY

PLANS PREPARED FOR:
RADIANT LIFE CHURCH
7100 POST ROAD DUBLIN, OHIO 43016

GRAPHIC SCALE
1:20
0 20' 40' 80'

RADIANT LIFE CHURCH - SOCCER FIELDS

SITE DIMENSION PLAN

PROJECT NUMBER
24053

DATE
3/26/2025

SHEET NUMBER
2

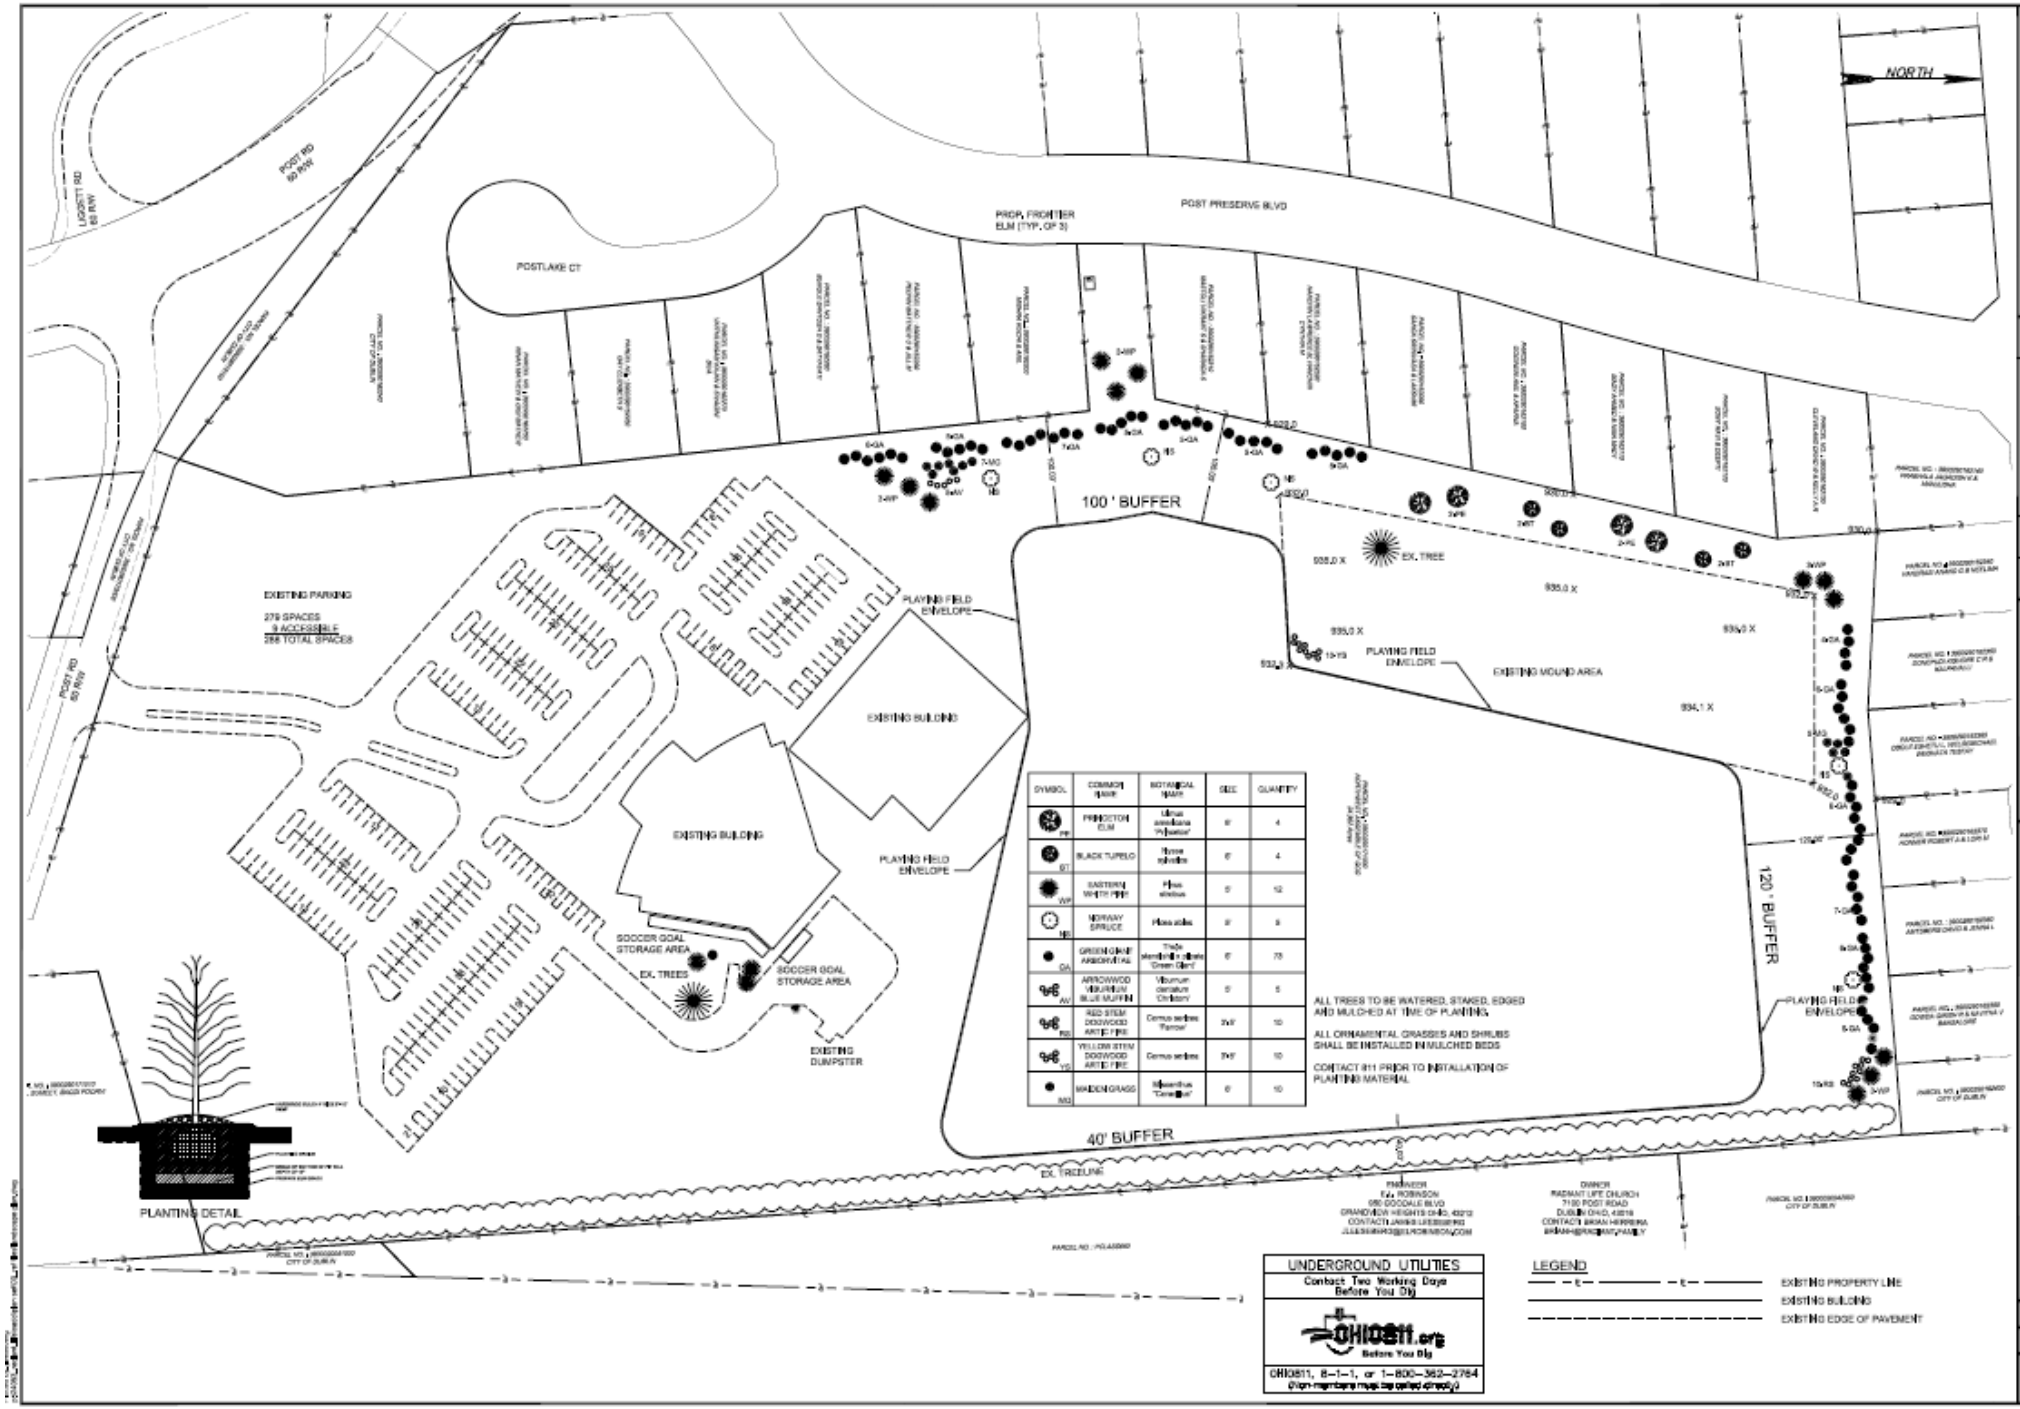

SYMBOL	COMMON NAME	BOTANICAL NAME	SIZE	QUANTITY
PIP	PRINCETON ELM	Ulmus americana 'Princeton'	6"	4
BT	BLACK TUPELO	Nyssa sylvatica	6"	4
WP	EASTERN WHITE PINE	Pinus strobus	6'	12
NS	NORWAY SPRUCE	Picea abies	6'	9
GA	GREEN GIANT ARBORVITAE	Thuja standishii x plicata 'Green Giant'	6'	78
AV	ARROWWOOD VIBURNUM BLUE MUFFIN	Viburnum dentatum 'Chicago'	5'	5
RS	RED STEM DOGWOOD ARCTIC FIRE	Cornus sericea 'Farrow'	3x3'	10
YS	YELLOW STEM DOGWOOD ARCTIC FIRE	Cornus sericea	3x3'	10
MG	MAIDEN GRASS	Miscanthus 'Cosmopolitan'	6'	10

E.L. ROBINSON
ENGINEERING
550 Goodale Blvd., Suite 190
Grandview Heights, OH 43212
Phone: 614-486-0942
Fax: 614-486-3649
www.elrobinsonengineering.com

NO.	DATE	REVISION	BY

PLANS PREPARED FOR:
RADIANT LIFE CHURCH
7100 POST ROAD, DUBLIN, OHIO 43016

GRAPHIC SCALE: 60 30 0 30 60 120

RADIANT LIFE CHURCH - SOCCER FIELDS

LANDSCAPE PLAN

PROJECT NUMBER: 24093
DATE: 3/26/2025
SHEET NUMBER: 3