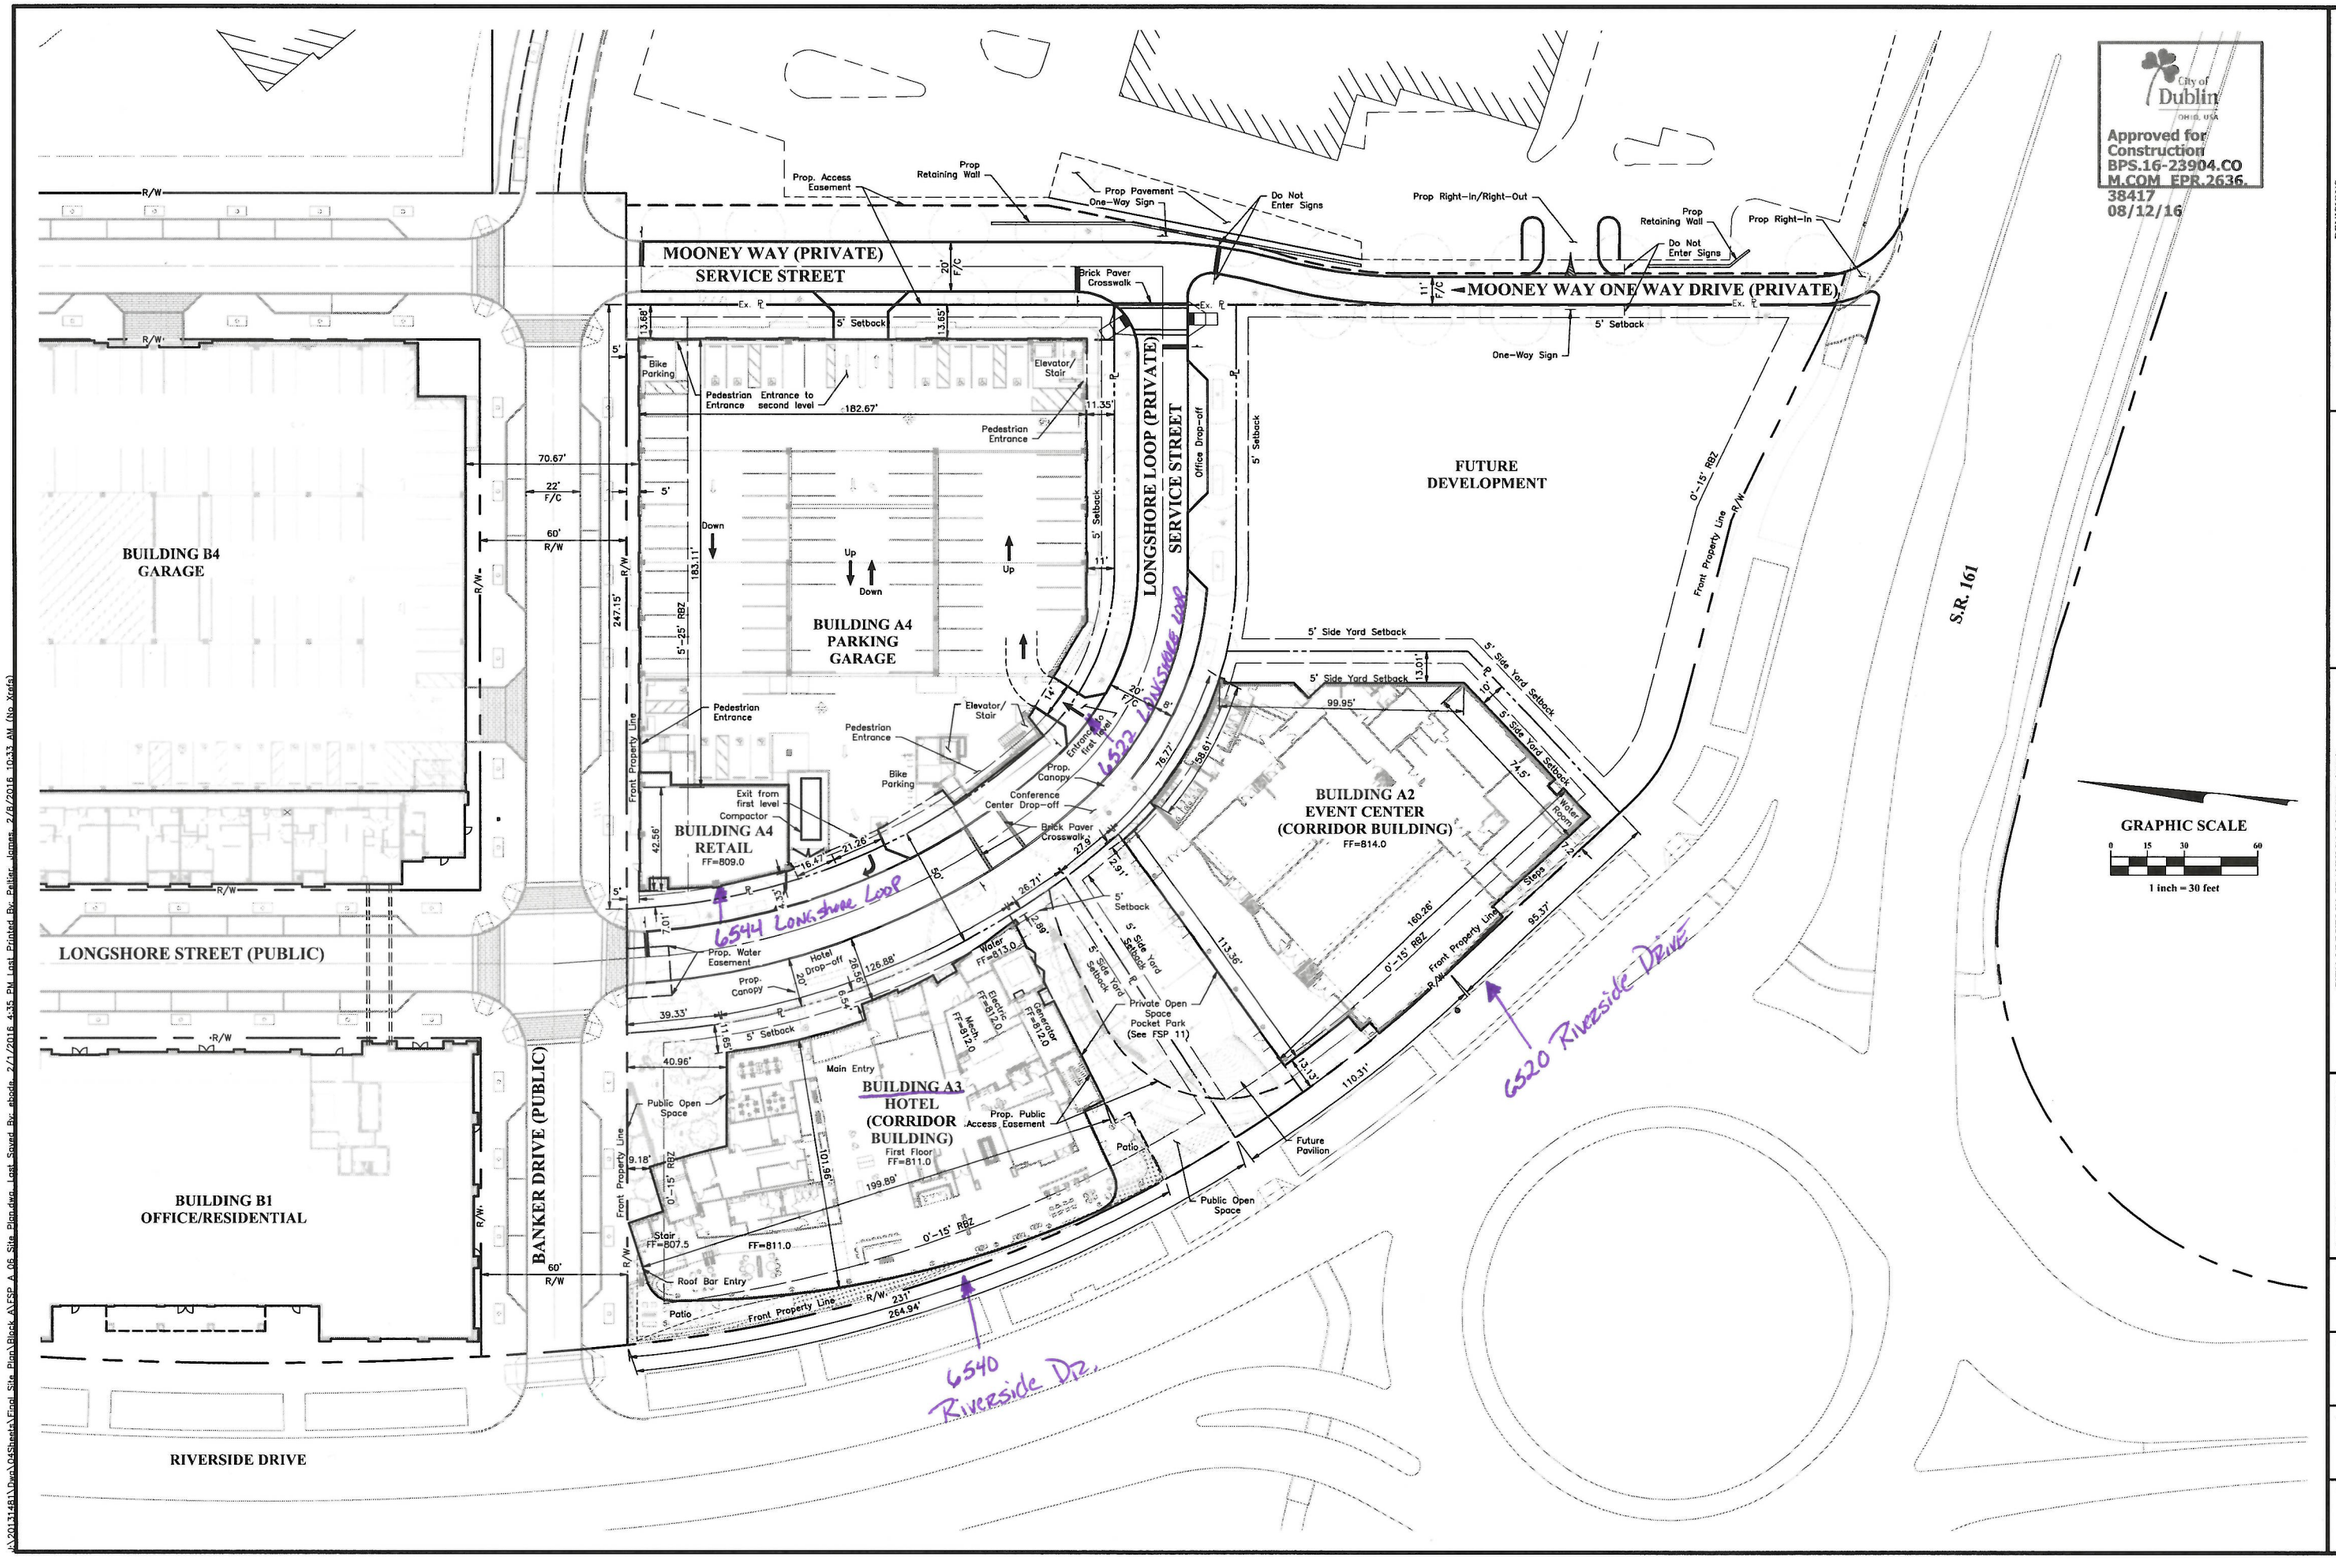

City of Dublin OHIO, USA
Approved for Construction
BPS.16-23904.COM.COM EPR.2636.38417
08/12/16

REVISIONS

MARK	DATE	DESCRIPTION

CRAWFORD HOYING development

CITY OF DUBLIN, FRANKLIN COUNTY, OHIO
FINAL SITE PLAN / FINAL DEVELOPMENT PLAN
FOR
BRIDGE PARK BLOCK A SITE PLAN

EMH&T
Evans, Mechwart, Hambleton & Tilton, Inc.
Engineers • Surveyors • Planners • Scientists
5500 New Albany Road, Columbus, OH 43054
Phone: 614.775.4500 Toll Free: 888.775.3648
emht.com

DATE
February 8, 2016

SCALE
1" = 30'

JOB NO.
2013-1481

SHEET
FSP 6