Exterior Material Finishes

	Material	Color / Style	General Remarks
1	EXISTING STONE TO REMAIN	NA	-
2	EXISTING BRICK TO REMAIN	NA	-
3	EXISTING ROOF TO REMAIN	NA	-
4	EXISTING SERVICES	PAINT	-
5	EXISTING TRIM TO REMAIN	NA	-
6	NEW TRIM PIECE	-	-
7a	NEW EXTERIOR APPLICATION	JAMES HARDIE HARDIESHAKE, CEDARMILL, COLOR: EVENING BLUE	-
7b	NEW EXTERIOR APPLICATION	LP SIDING SHINGLE SIDING, COLOR: SHERMIN WILLIAMS SW7605 GALE FORCE	-
8a	NEW EXTERIOR APPLICATION	JAMES HARDIE HARDIEPANEL VERTICAL SIDING, CEDARMILL, COLOR: WOODLAND CREAM	-
8b	NEW EXTERIOR APPLICATION	LP SIDING VERTICAL SIDING, COLOR: SHERMIN WILLIAMS SW6695 MIDDAY	-
9a	NEW EXTERIOR APPLICATION	JAMES HARDIE HARDIEPLANK, CEDARMILL, COLOR: SANDSTONE BEIGE	-
9b	NEW EXTERIOR APPLICATION	LP SIDING LAP SIDING, COLOR: SHERMIN WILLIAMS SW7024 FUNCTIONAL GRAY	-
10	DOWNSPOUT/GUTTER/METAL PIECES	PAINT	-

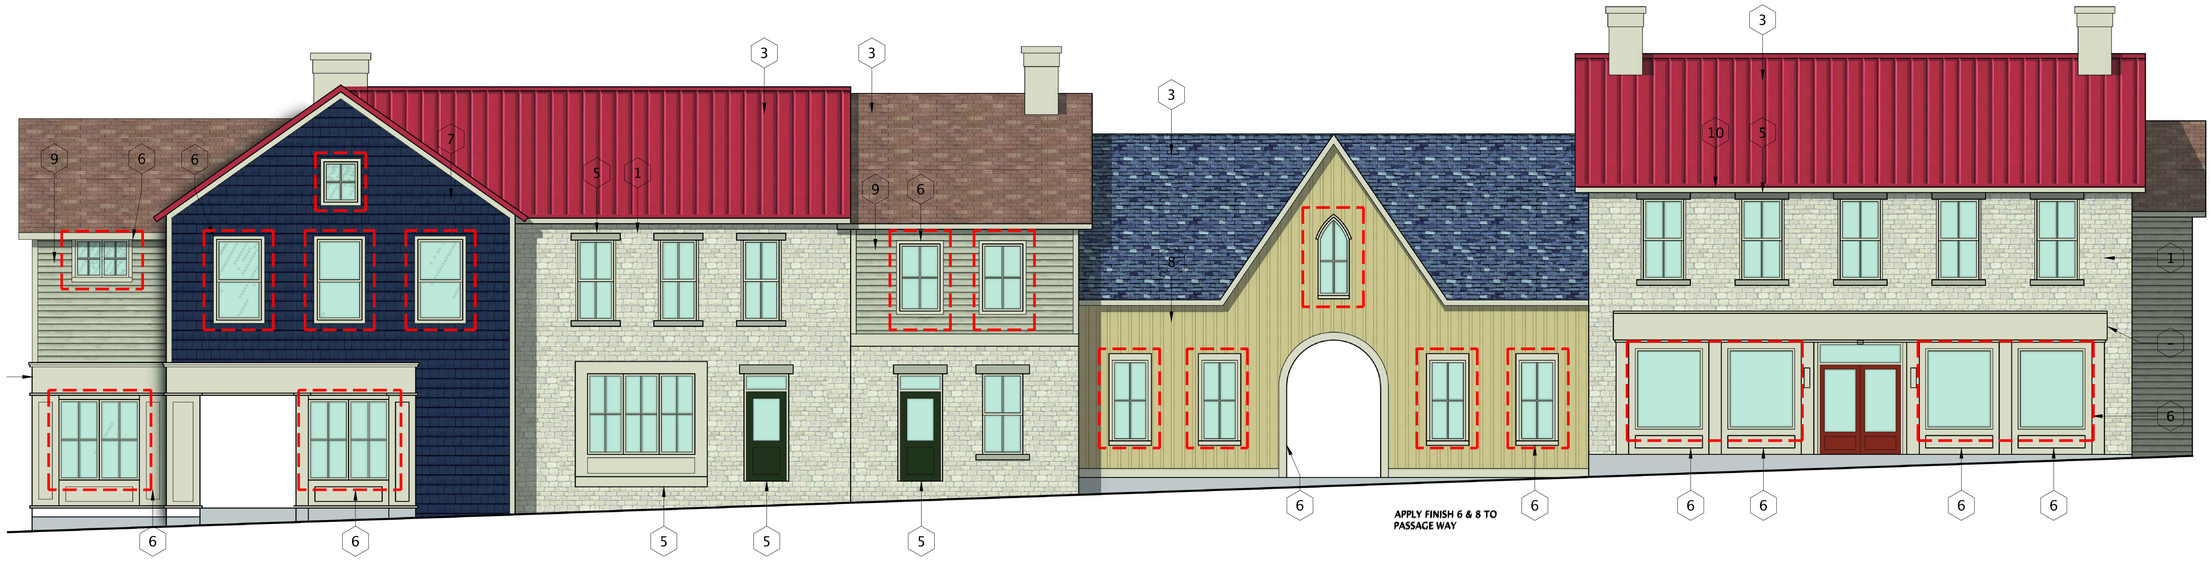

WINDOWS TO BE REPLACED

1 EAST ELEVATION
Scale: 3/16" = 1'-0"

NORR
ARCHITECTS ENGINEERS PLANNERS

CONSULTANT:

PEA, INC.
2430 Rochester Ct, Ste 100
Troy, MI 48083-1872
t: 248.689.9090
f:248.689.1044
www.peainc.com

SEAL:

THIS DRAWING SHALL NOT BE USED FOR CONSTRUCTION PURPOSES UNTIL THE SEAL AND SIGNATURE OF THE RESPONSIBLE REGISTRANT APPEARS ON THE DRAWING, AND PROPER PERMIT FORMS AND RELATED FEES ARE TRANSMITTED BY THE OWNER, OWNER'S AGENT OR CONTRACTOR TO THE AUTHORITY HAVING JURISDICTION.

DATE	ISSUED FOR	REV
04/27/18	SITE PLAN APPROVAL	1

Project Manager R. AVILA	**Drawn** C. LANOUE
Project Leader R. AVILA	**Checked** R. AVILA
Date 5/24/18	**Dept Mgr Approval**

Client

VERSA DEVELOPMENT

25900 W. 11 Mile Road
Southfield, MI - suite 250 48034
Office: (248) 996-1412

Contact: Steve Robinson

Project

Dublin Town Center Exterior Facade Renovation

19 W. Bridge St. Dublin OH

Drawing Title

EXTERIOR ELEVATIONS

DO NOT SCALE DRAWING

Project No.	Drawing No.
JCDT 18.0177-99	A3-05.1

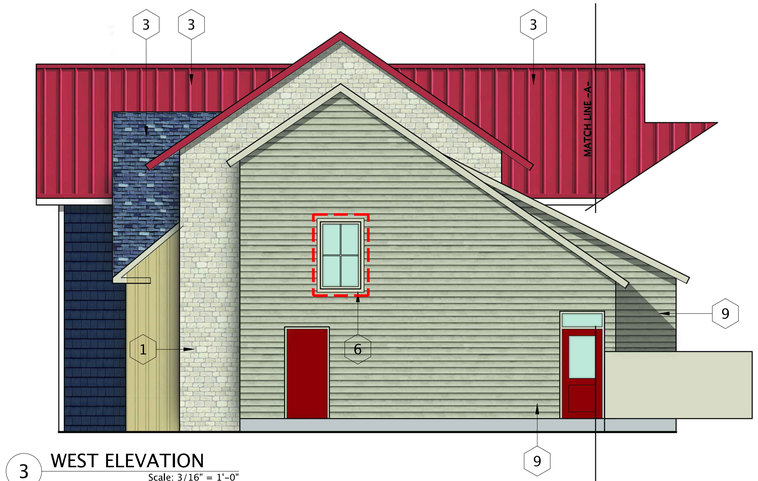

3 WEST ELEVATION
Scale: 3/16" = 1'-0"

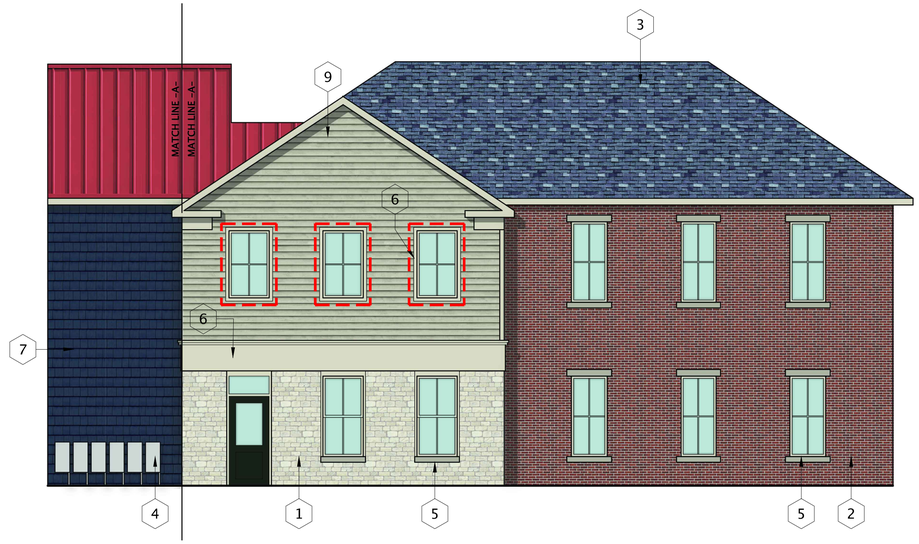

WINDOWS TO BE REPLACED

4 WEST ELEVATION
Scale: 3/16" = 1'-0"

2 NORTH ELEVATION
Scale: 3/16" = 1'-0"

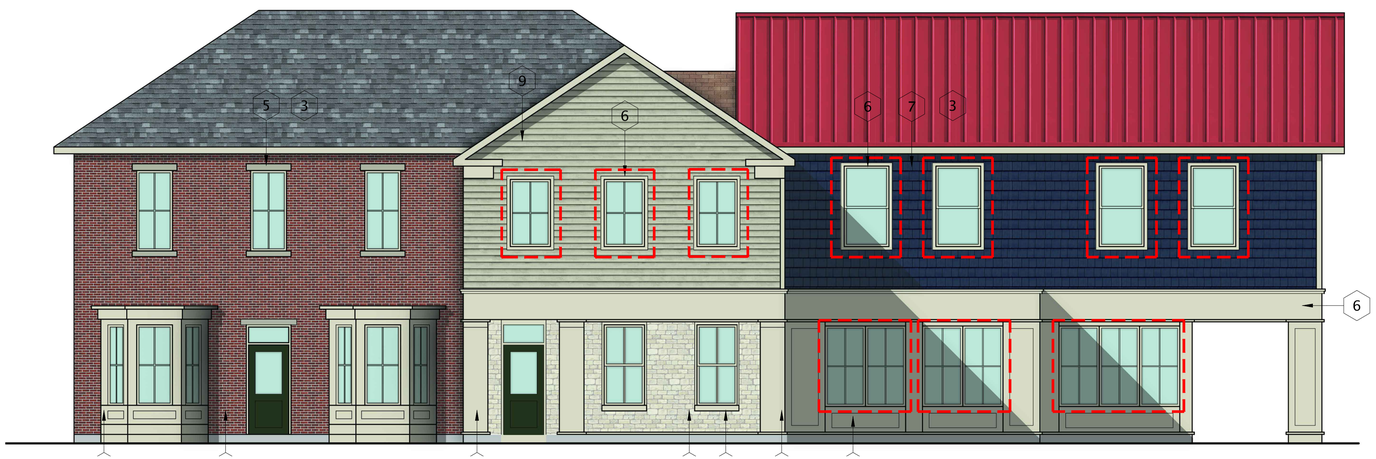

1 EAST ELEVATION
Scale: 3/16" = 1'-0"

NORR
ARCHITECTS ENGINEERS PLANNERS

CONSULTANT:

PEA, INC.
2430 Rochester Ct, Ste 100
Troy, MI 48083-1872
t: 248.689.9090
f:248.689.1044
www.peainc.com

SEAL:

THIS DRAWING SHALL NOT BE USED FOR CONSTRUCTION PURPOSES UNTIL THE SEAL AND SIGNATURE OF THE RESPONSIBLE REGISTRANT APPEARS ON THE DRAWING, AND PROPER PERMIT FORMS AND RELATED FEES ARE TRANSMITTED BY THE OWNER, OWNER'S AGENT OR CONTRACTOR TO THE AUTHORITY HAVING JURISDICTION.

DATE	ISSUED FOR	REV
04/27/18	SITE PLAN APPROVAL	1

Project Manager R. AVILA	**Drawn** C. LANOUE
Project Leader R. AVILA	**Checked** R. AVILA
Date 5/24/18	**Dept Mgr Approval**

Client

VERSA DEVELOPMENT
25900 W. 11 Mile Road
Southfield, MI - suite 250 48034
Office: (248) 996-1412

Contact: Steve Robinson

Project

Dublin Town Center Exterior Facade Renovation
19 W. Bridge St. Dublin OH

Drawing Title

EXTERIOR ELEVATIONS

DO NOT SCALE DRAWING

Project No.	Drawing No.
JCDT 18.0177-99	A3-05.2