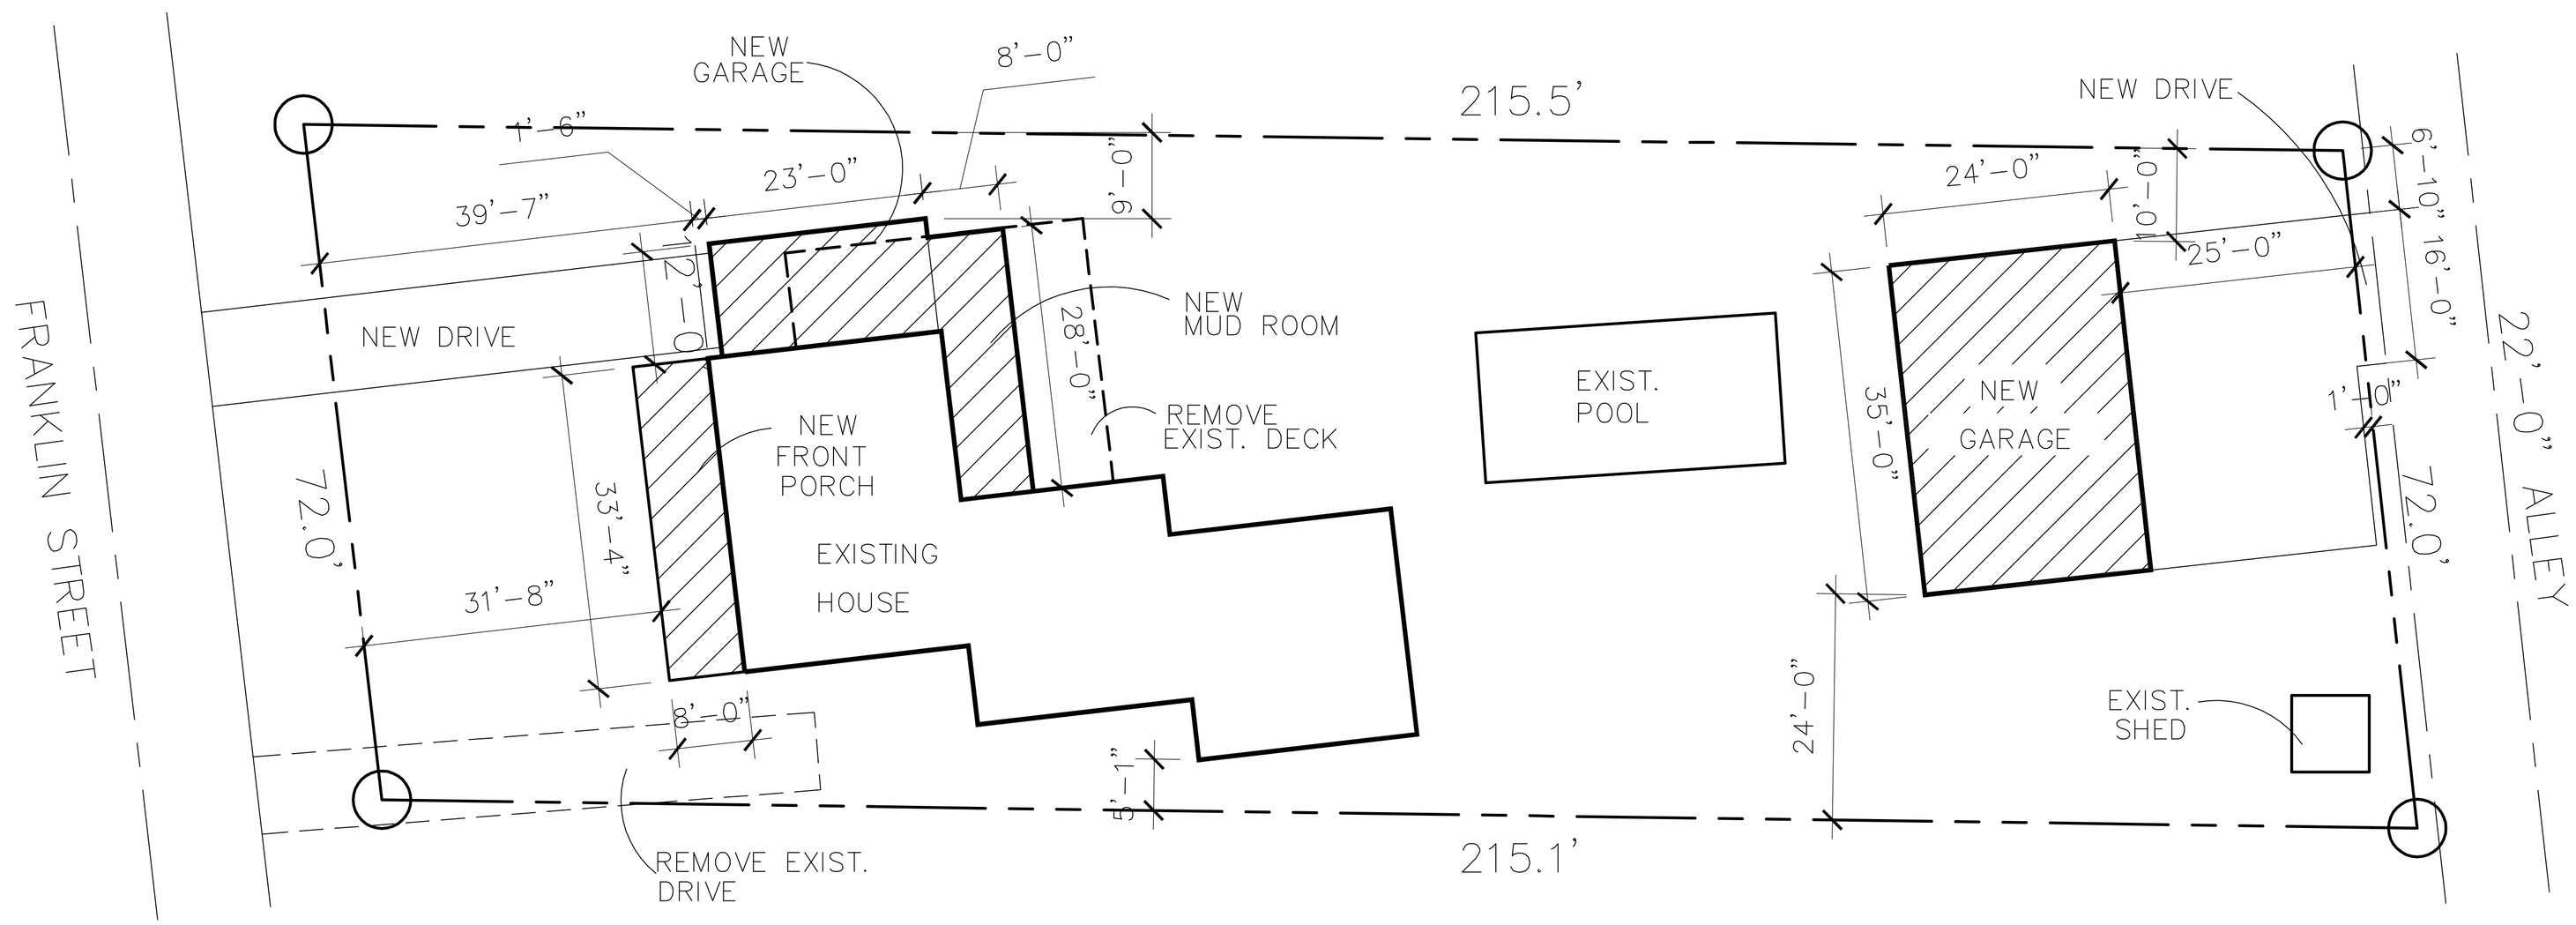

SITE PLAN
SCALE: 1" = 10'-0"

NEW ADDITION TO EXISTING RESIDENCE	REVISIONS
	PROJECT NO. CHRISTENSEN18
	DATE 8-6-18
DRAWN BY DLR DRAFTING SERVICE (937)360-7490 SPRINGFIELD, OHIO	S-1