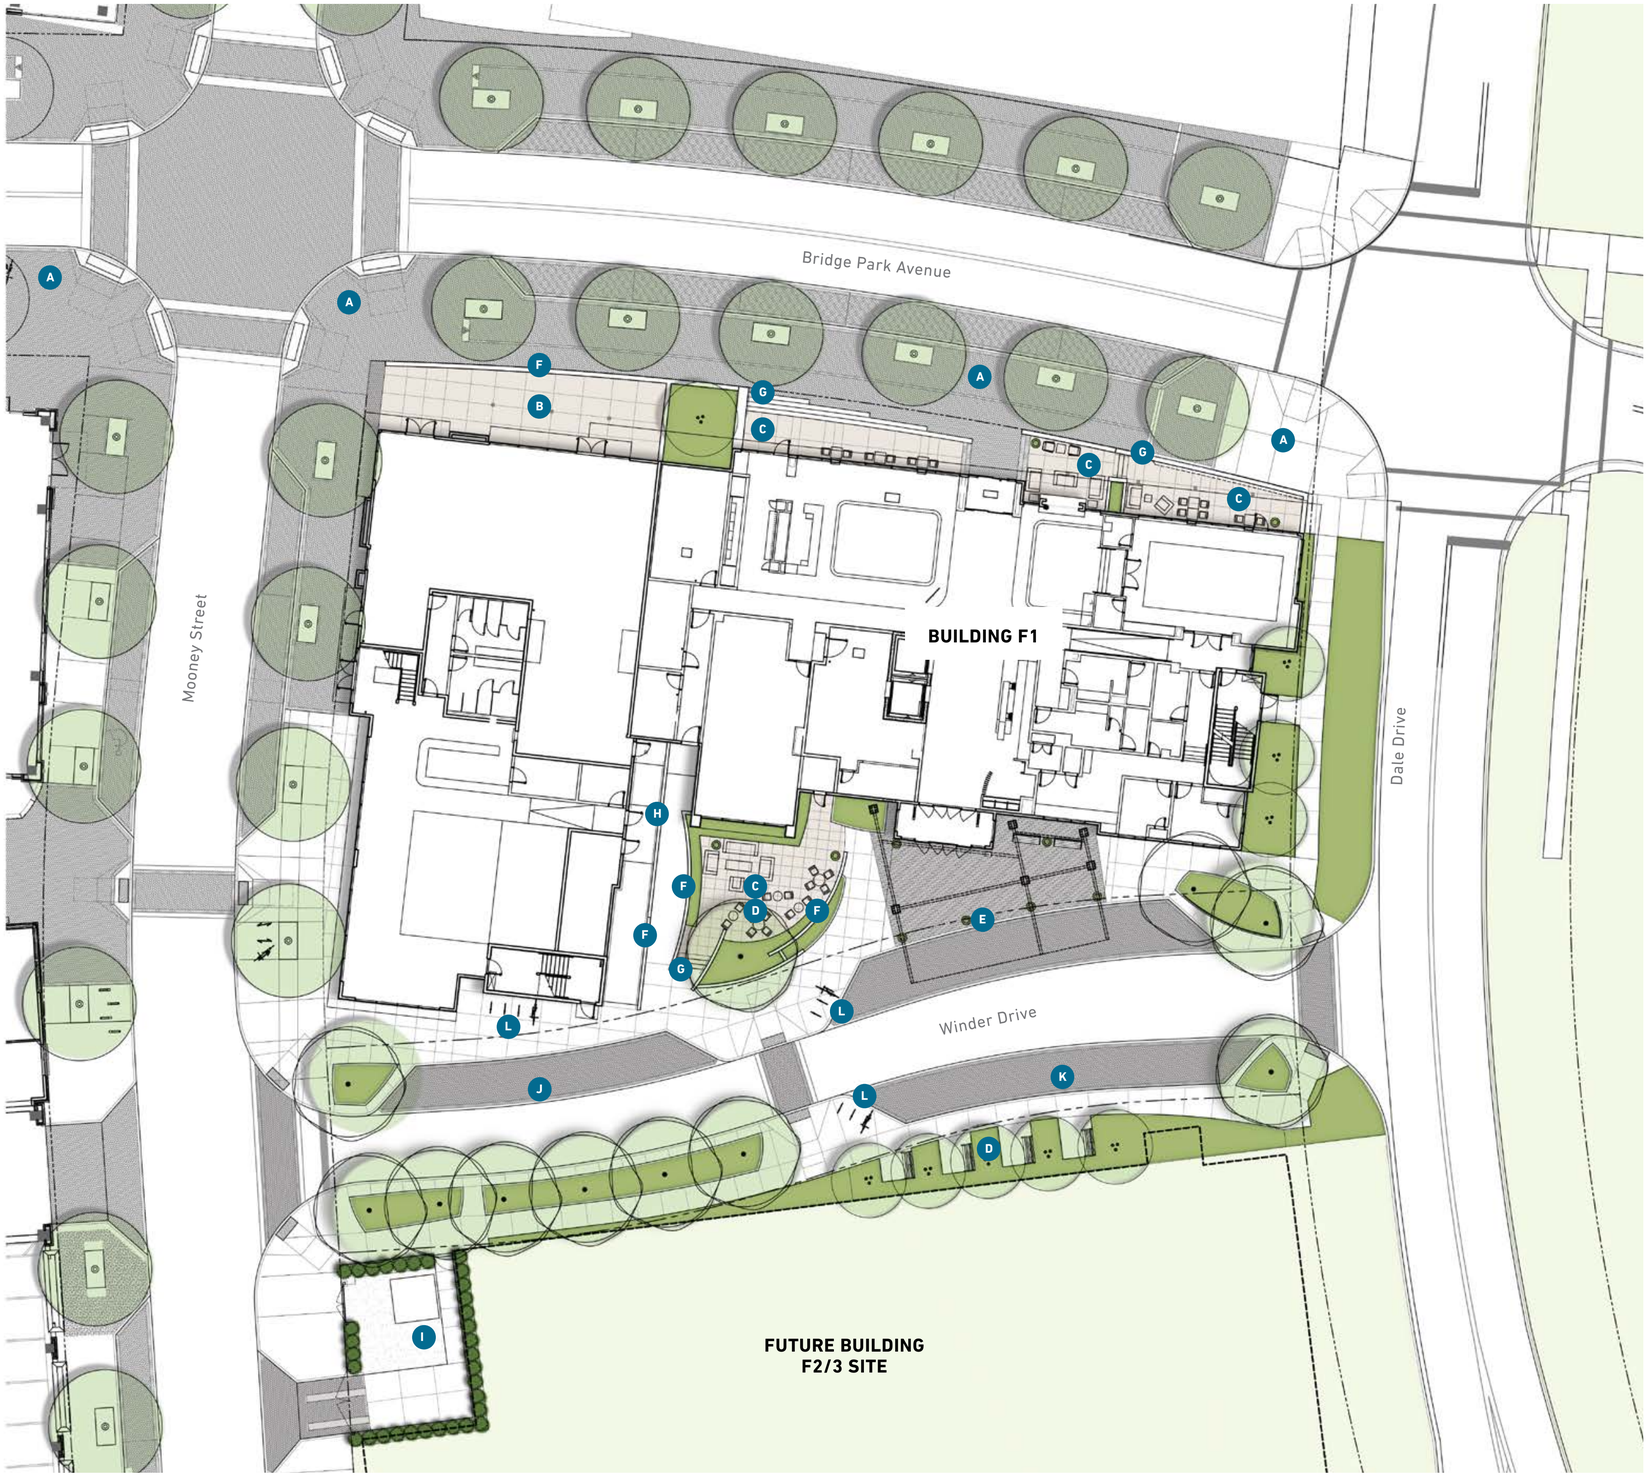

MATERIALS LEGEND

- A Existing Bridge Park Ave. Paving
- B Tenant Patio
- C Seating Area
- D Public Open Space
- E Hotel Drop Off
- F Site Wall - Brick
- G Stairs
- H Service Ramps
- I Utility and Dumpster Enclosure
- J Loading Zone
- K Parallel Parking
- L Bike Racks

B C Buff Wash Concrete Paving

E Pedestrian Brick Paving

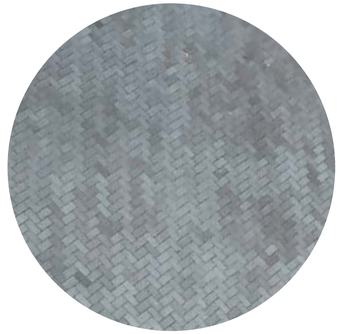

E K L Vehicular Brick Paving

I Painted Wood Gates

F H Brick Site Wall

I Evergreen Hedge

THE FOLLOWING PLANT LIST IS A WORKING PLANT LIST OF POSSIBLE ALTERNATIVE SPECIES WHICH MAY OR MAY NOT MAKE IT INTO THE FINAL DESIGN. IT IS MEANT TO REPRESENT A POINT OF BEGINNING IN PLANT RESEARCH FOR THE SITE.

BRIDGE PARK - F-BLOCK PLANT LIST

TREES	Botanical Name	Common Name	Cultivars
Street	*Ulmus americana*	Princeton Elm	Princeton
South Patio	*Existing tree to be transplanted from Crawford Hoying property*		Species to be determined
North Planter	*Amelanchier*	Serviceberry (Multi-stem)	Cumulus, Autumn Brilliance,
East Planter	*Amelanchier*	Serviceberry (Multi-stem)	Cumulus, Autumn Brilliance,
Utility Enclosure	*Thuja occidentalis*	Arbovitae	Techny
South Open Space	Cercis canadensis	Eastern Redbud	

SHRUBS	Botanical Name	Common Name	Cultivars
North Planter	*Ilex verticillata*	Winterberry	Red Sprite
East Planter	*Taxus x media*	Yew	Everlow
	Fothergilla x intermedia	Fothergilla	Blue Shadow
	Clethera alnifolia	Summersweet Clethra	
South Open Space	*Fothergilla x intermedia*	Fothergilla	Blue Shadow
	Clethera alnifolia	Summersweet Clethra	

PERENNIALS	Botanical Name	Common Name	Cultivars
Street	*Liriope spicata*	Creeping Lilyturf	
	Narcissus spp.	Daffodil	
South Patio	*Calamagrostis x acutiflora*	Feather Reed Grass	Karl Foerster
	Salvia x sylvestris	Sage	May Night
	Perovskia atriplicifolia	Russian Sage	Little Spire
	Molinia caerulea	Variegated Moor Grass	Variegata
	Liriope spicata	Creeping Lilyturf	
	Allium ssp.	Flowering Onion	
	Bouteloua gracilis	Blue Grama Grass	Blonde Ambition
North Patio	*Hakonechloa mara*	Golden Janpanese Forest Grass	Aureola
	Allium spp.	Flowering Onion	
North Planter	*Liriope spicata*	Creeping Lilyturf	
South Open Space	Liriope spicata	Creeping Lilyturf	

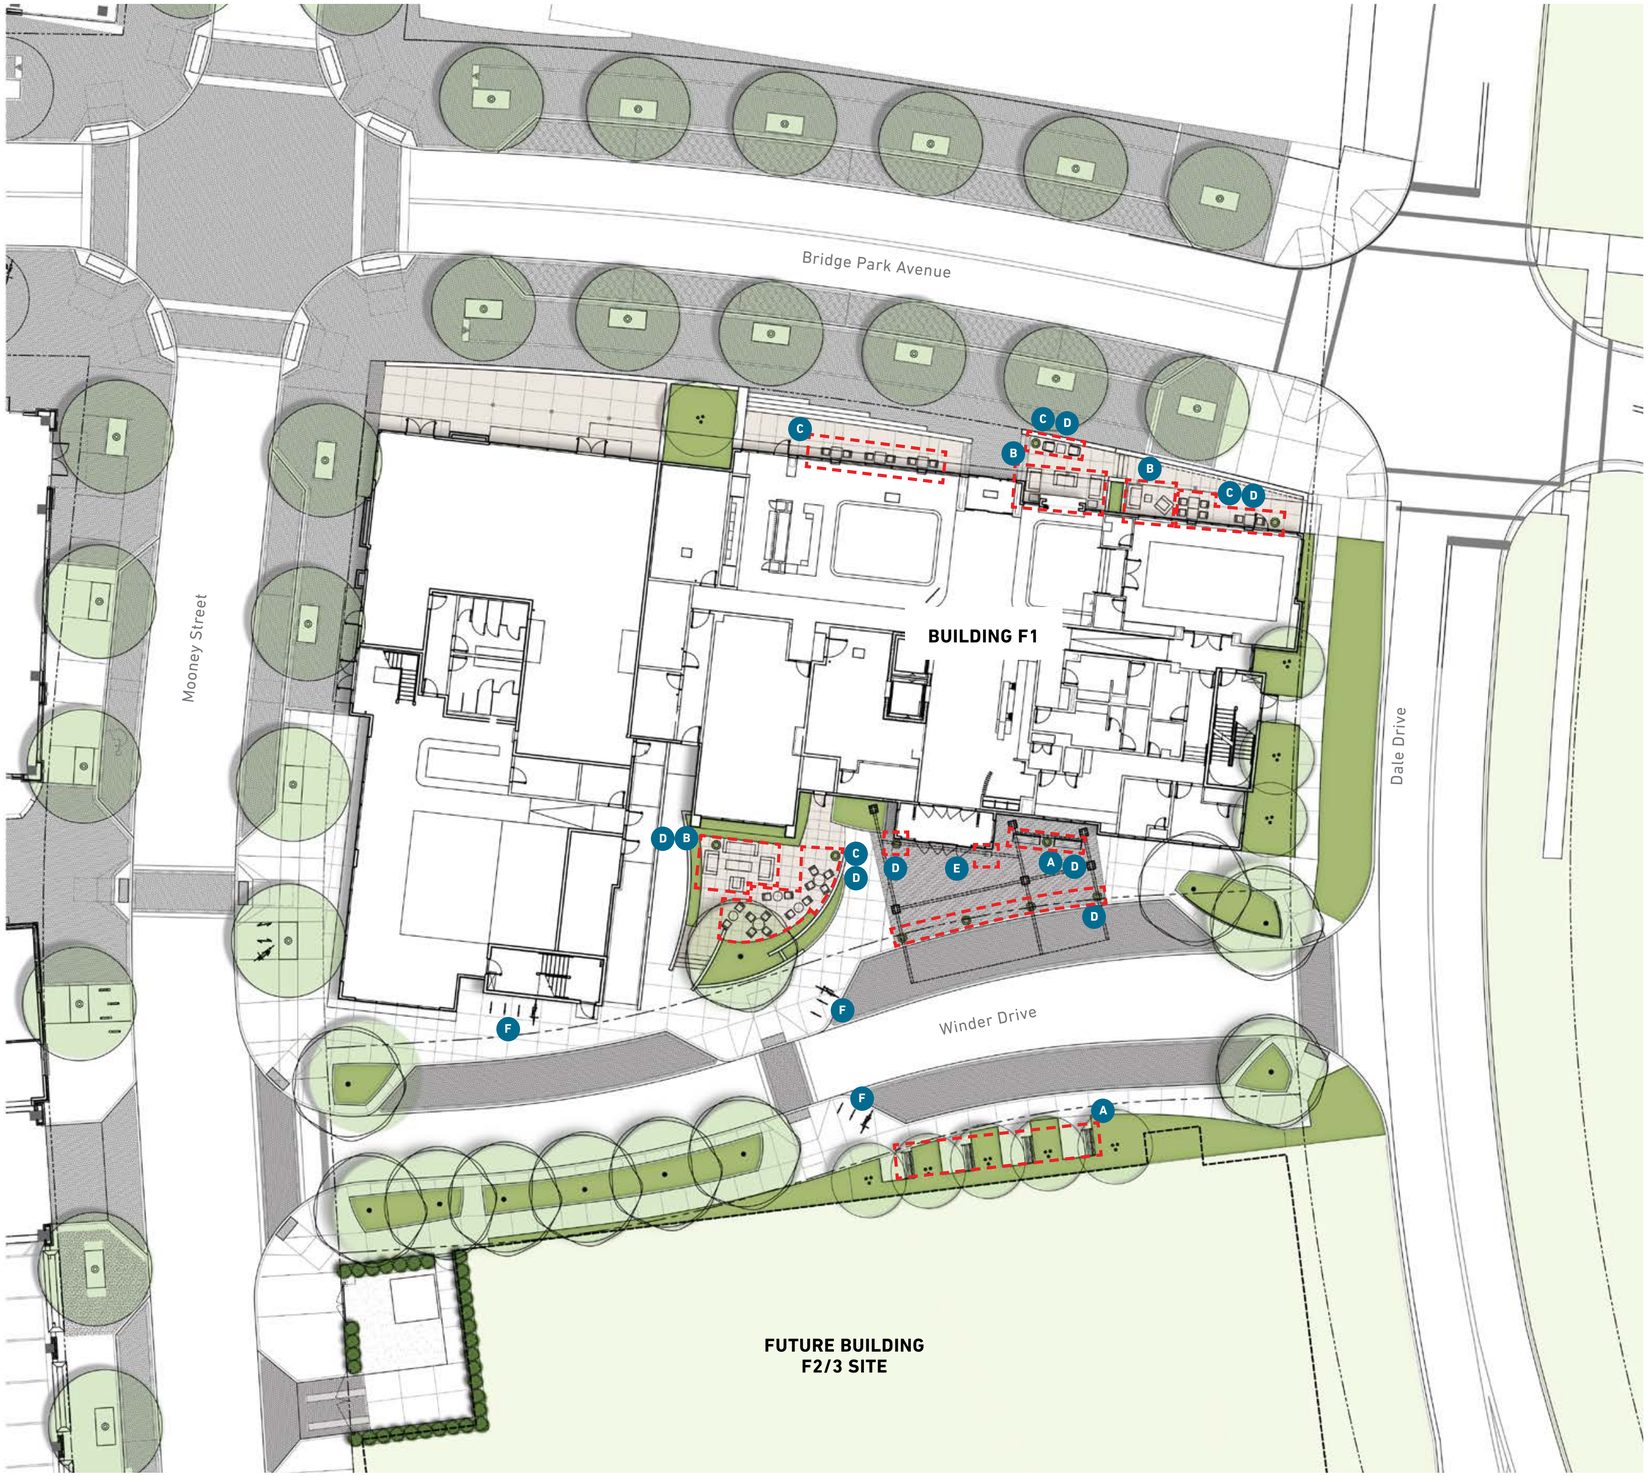

FURNISHINGS LEGEND

A Bench
Landscape Forms FGP Backed Bench
(or equivelant)

B Lounge Furniture
Restoration Hardware - Porto
Lounge Chair, Couch, and Side Table
(or equivelant)

C Tables and Chairs
Landscape Forms - Parc Centre
Color to be determined
(or equivelant)

D Planters
Campania International - Laguna
Planter - Playa Blanca

E Receptacles
Annova - Exposition 33 gal.

F Bicycle Racks
Landscape Forms FGP
(or equivelant)

A

B

B

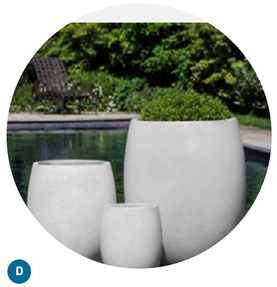
D

B

E

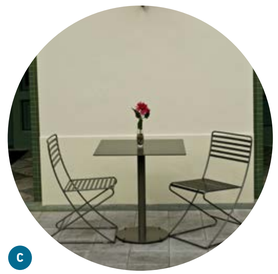
C

F

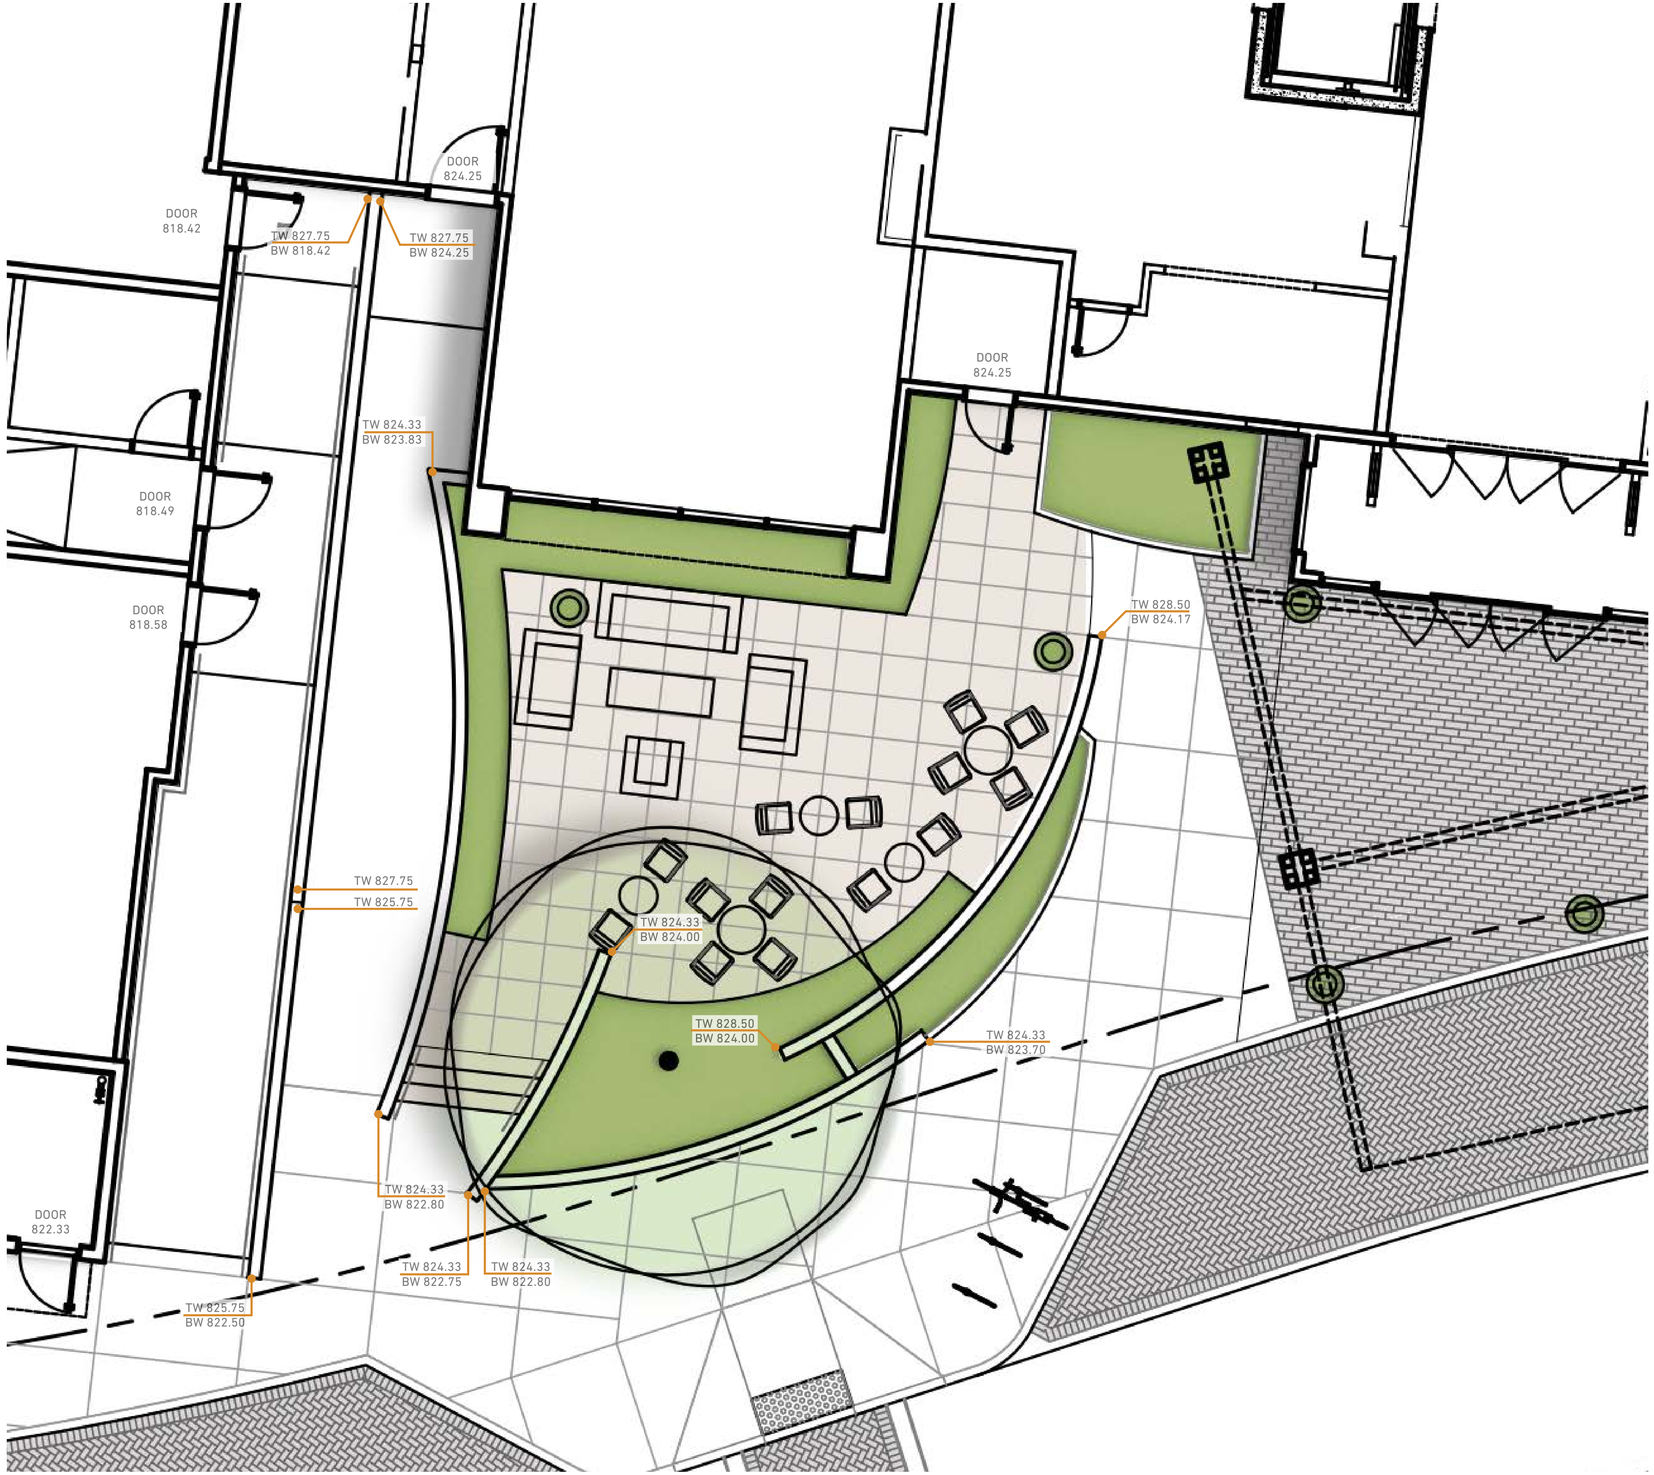
DOOR
824.25
DOOR
818.42
TW 827.75
BW 818.42
TW 827.75
BW 824.25
DOOR
824.25
TW 824.33
BW 823.83
DOOR
818.49
DOOR
818.58
TW 828.50
BW 824.17
TW 827.75
TW 825.75
TW 824.33
BW 824.00
TW 828.50
BW 824.00
TW 824.33
BW 823.70
TW 824.33
BW 822.80
TW 824.33
BW 822.75
TW 824.33
BW 822.80
DOOR
822.33
TW 825.75
BW 822.50