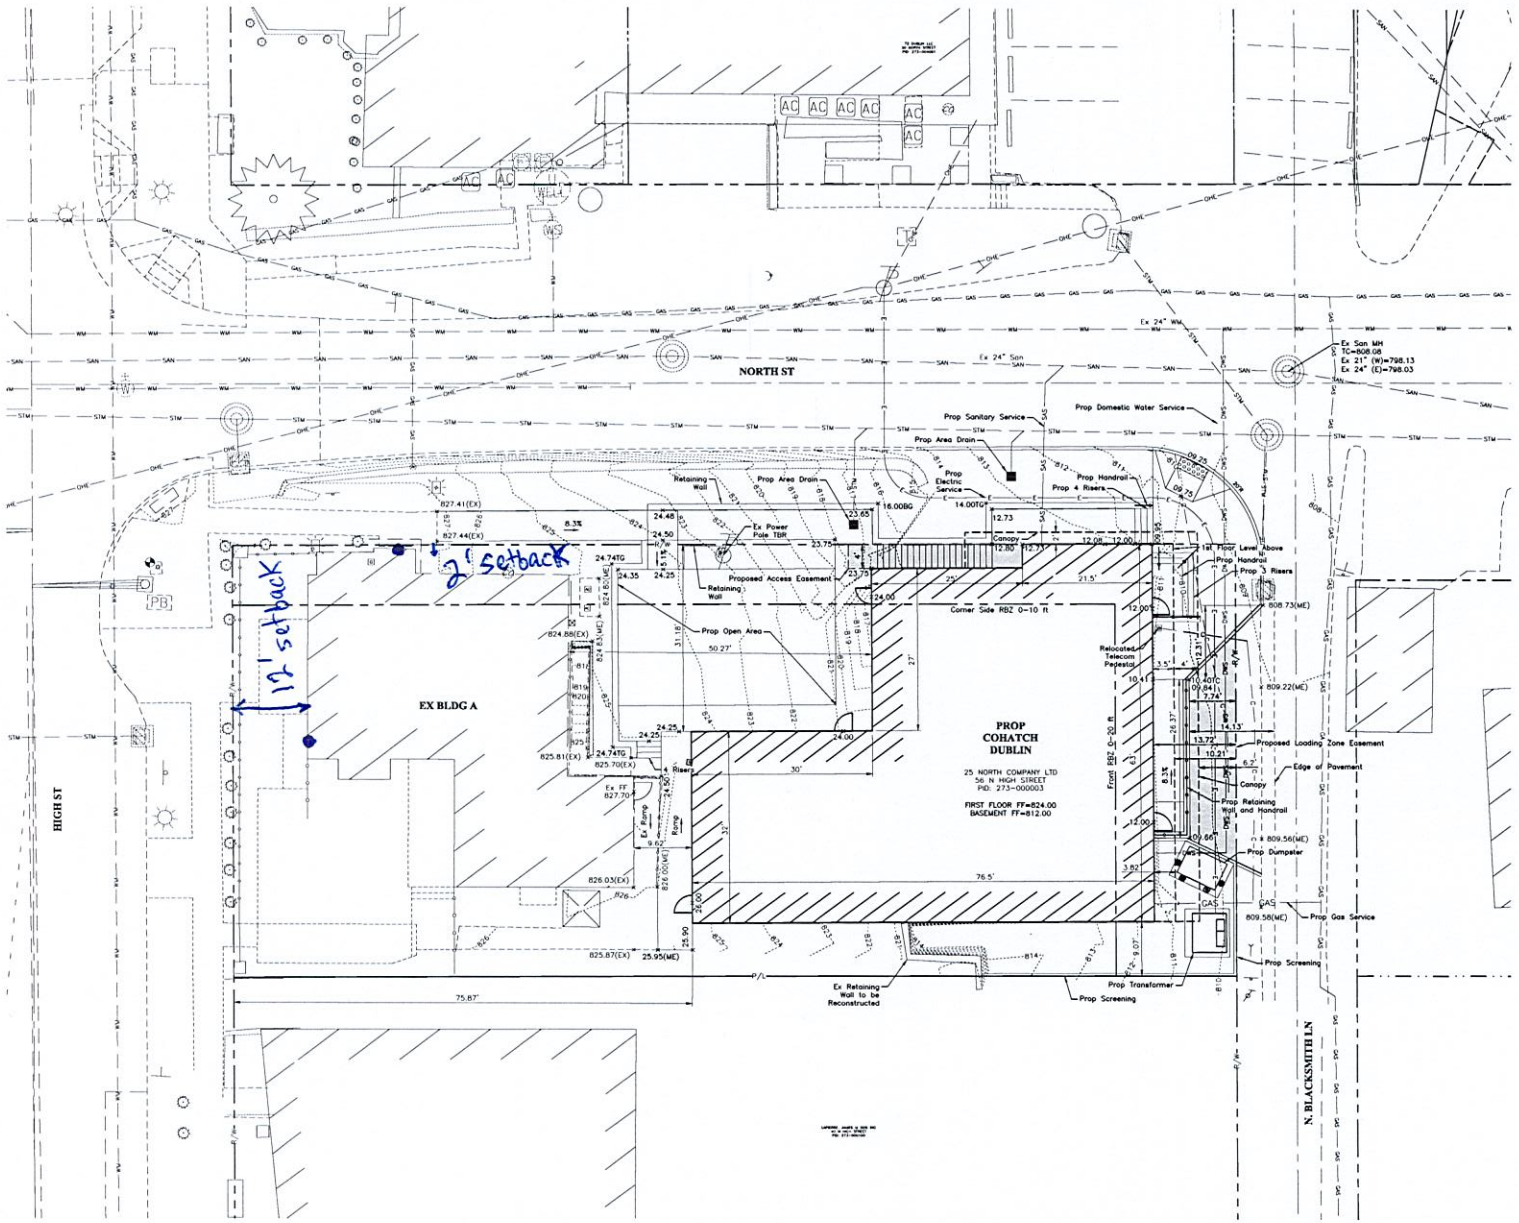

LEGEND

STM	Existing Storm Sewer
SAN	Existing Sanitary Sewer
WM	Existing Watermain
GAS	Existing Gas Main
OHE	Existing Overhead Electric
E	Existing Underground Electric
C	Existing Communication
SAS	Proposed Sanitary Sewer Service
WS	Proposed Water Service
DWS	Proposed Domestic Water Service
FWS	Proposed Fire Water Service
EDB	Proposed Electric Duct Bank
GAS	Proposed Gas
	Proposed Handrail
	Proposed Access Easement
811 / 810	Existing Contours
× 12.00	Existing Spot Elevation
× 09.84	Proposed Spot Elevation
ME	Meet Existing
BG	Bottom Grade
TBR	To Be Removed

NOTES:

All pavement elevations are finished pavement elevations unless otherwise noted.

Add 800 to spot elevations to obtain final grade elevations.

GRAPHIC SCALE

0 5 10 20

1 inch = 10 feet

CONSTRUCTION DOCUMENTS JANUARY 20, 2020

SITE STAKING, UTILITY, AND GRADING PLAN

PROJECT # 20190699

DATE

DRAWN BY: TT REVIEWED BY: JP

SHEET #

4/5

COHATCH DUBLIN

Tim Lai ArchitecT
401 W Town Street,
Columbus, OH 43215
T.614.321.5128 F.614.453.8728
info@tlaarchitect.com
www.tlaarchitect.com

COHATCH DUBLIN

56 N. HIGH ST.
DUBLIN, OHIO 43017

These drawings are instruments of service and property of Tim Lai ArchitecT. All designs and other information on the drawings are for the use on the specified project and shall not be used otherwise without the expressed written permission of Tim Lai ArchitecT.
© Copyrighted 2019

EMHT
Evans, Mechwart, Hambleton & Tilton, Inc.
Engineers • Surveyors • Planners • Scientists
5500 New Albany Road, Columbus, OH 43054
Phone: 614.775.4500 Toll Free: 888.775.3648
emht.com

J:\20190699\Dwg\04Sheets\Site Development Plan\20190699-Staking Plan.dwg, last Saved By: asenick, 1/6/2020 12:16 PM Last Plotted By: Senick, William, 1/17/2020 1:00 PM (No Xrefs)