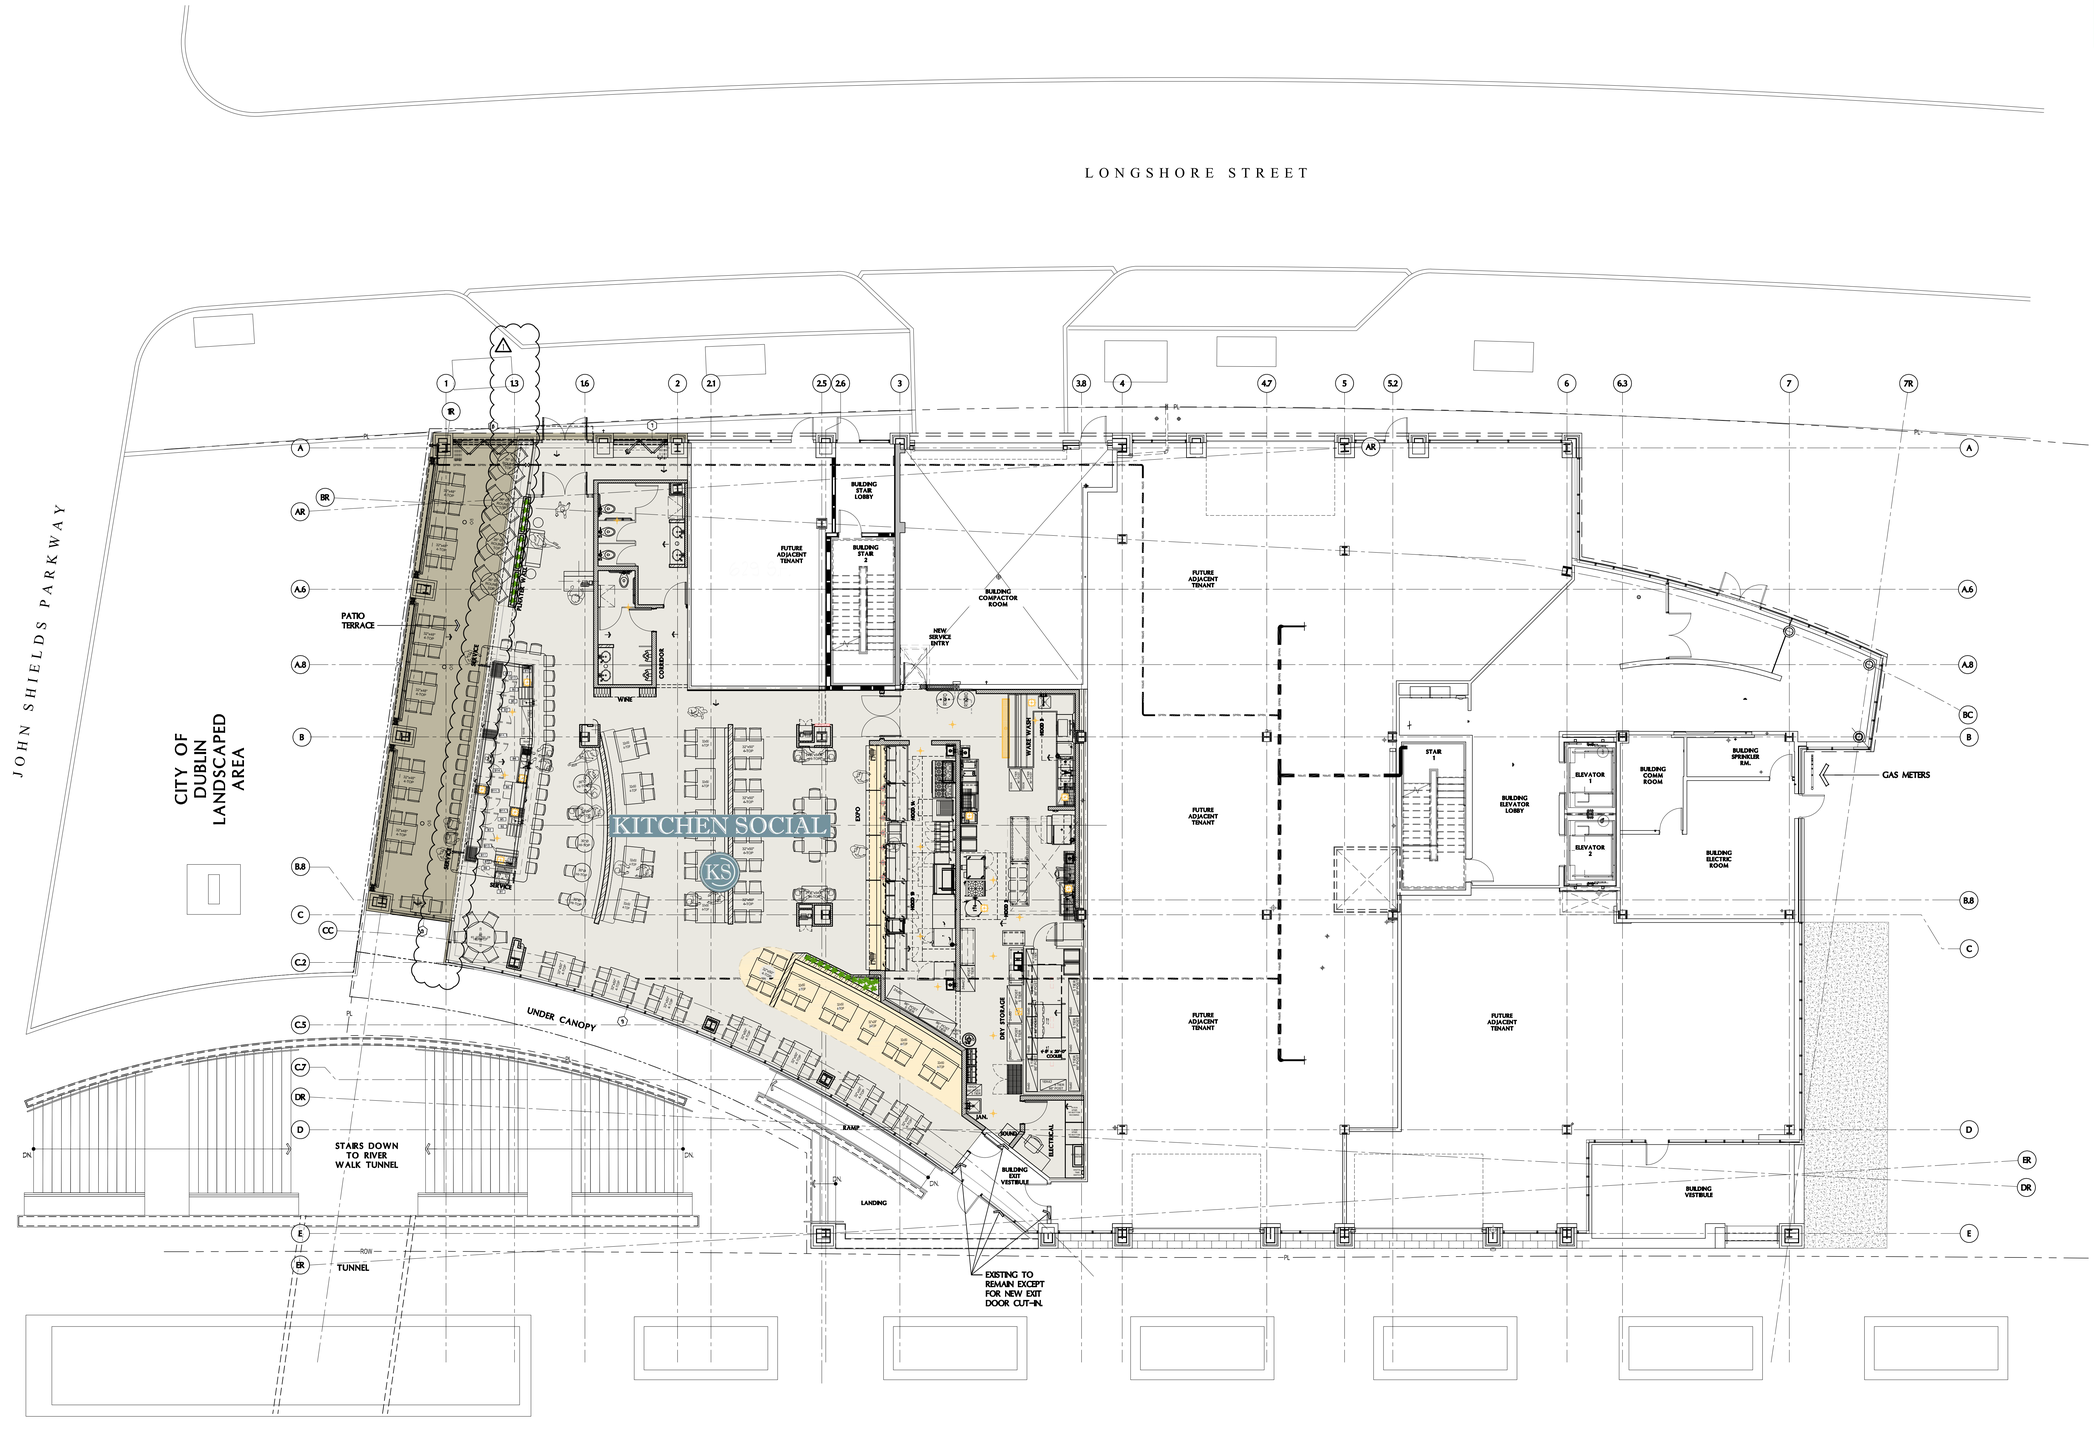

1. – BUILDING D2 SITE PLAN

KITCHEN SOCIAL AT BRIDGE PARK IN BUILDING D2

SCALE: 1/8" = 1'-0"

NORTH

City of Dublin

Approved for Construction
CADD-21-00282
06/04/21

STATE OF OHIO
ALAN R. BURGE
9102
REGISTERED ARCHITECT

Alan R. Burge, License #9102
Expiration Date 12/31/2021

Kitchen Social

KITCHEN SOCIAL
BRIDGE PARK – AMENDMENT

6767 LONGSHORE STREET
BUIDING D2 – SUITE 110
DUBLIN, OH 43017
FOR: KITCHEN SOCIAL LLC

ISSUE 01 - ISSUED FOR PERMIT	02/17/2021
ISSUE 02 - ISSUED TO HEALTH DEPARTMENT	03/17/2021
ISSUE 03 - REISSUED FOR PERMIT	03/26/2021
1 ISSUE 04 - REV-1 REISSUE FOR PERMIT	05/21/2021
ISSUE	
ISSUE	
ISSUE	
ISSUE	
ISSUE	
ISSUE	
ISSUE	
ISSUE	
JOB #	20-18
DATE	05/21/2021

ALAN R. BURGE ARCHITECTURE
43 EAST MARKET STREET 2200 | AKRON, OHIO 44308
VOICE: 330.475.1522 | FAX: 330.868.4291
WWW.BURGE-ARCHITECTURE.COM

- ARCHITECTURE
- PLANNING
- INTERIOR ARCHITECTURE
- DESIGN

DRAWING: BUILDING D2 SITE PLAN

SHEET NO.
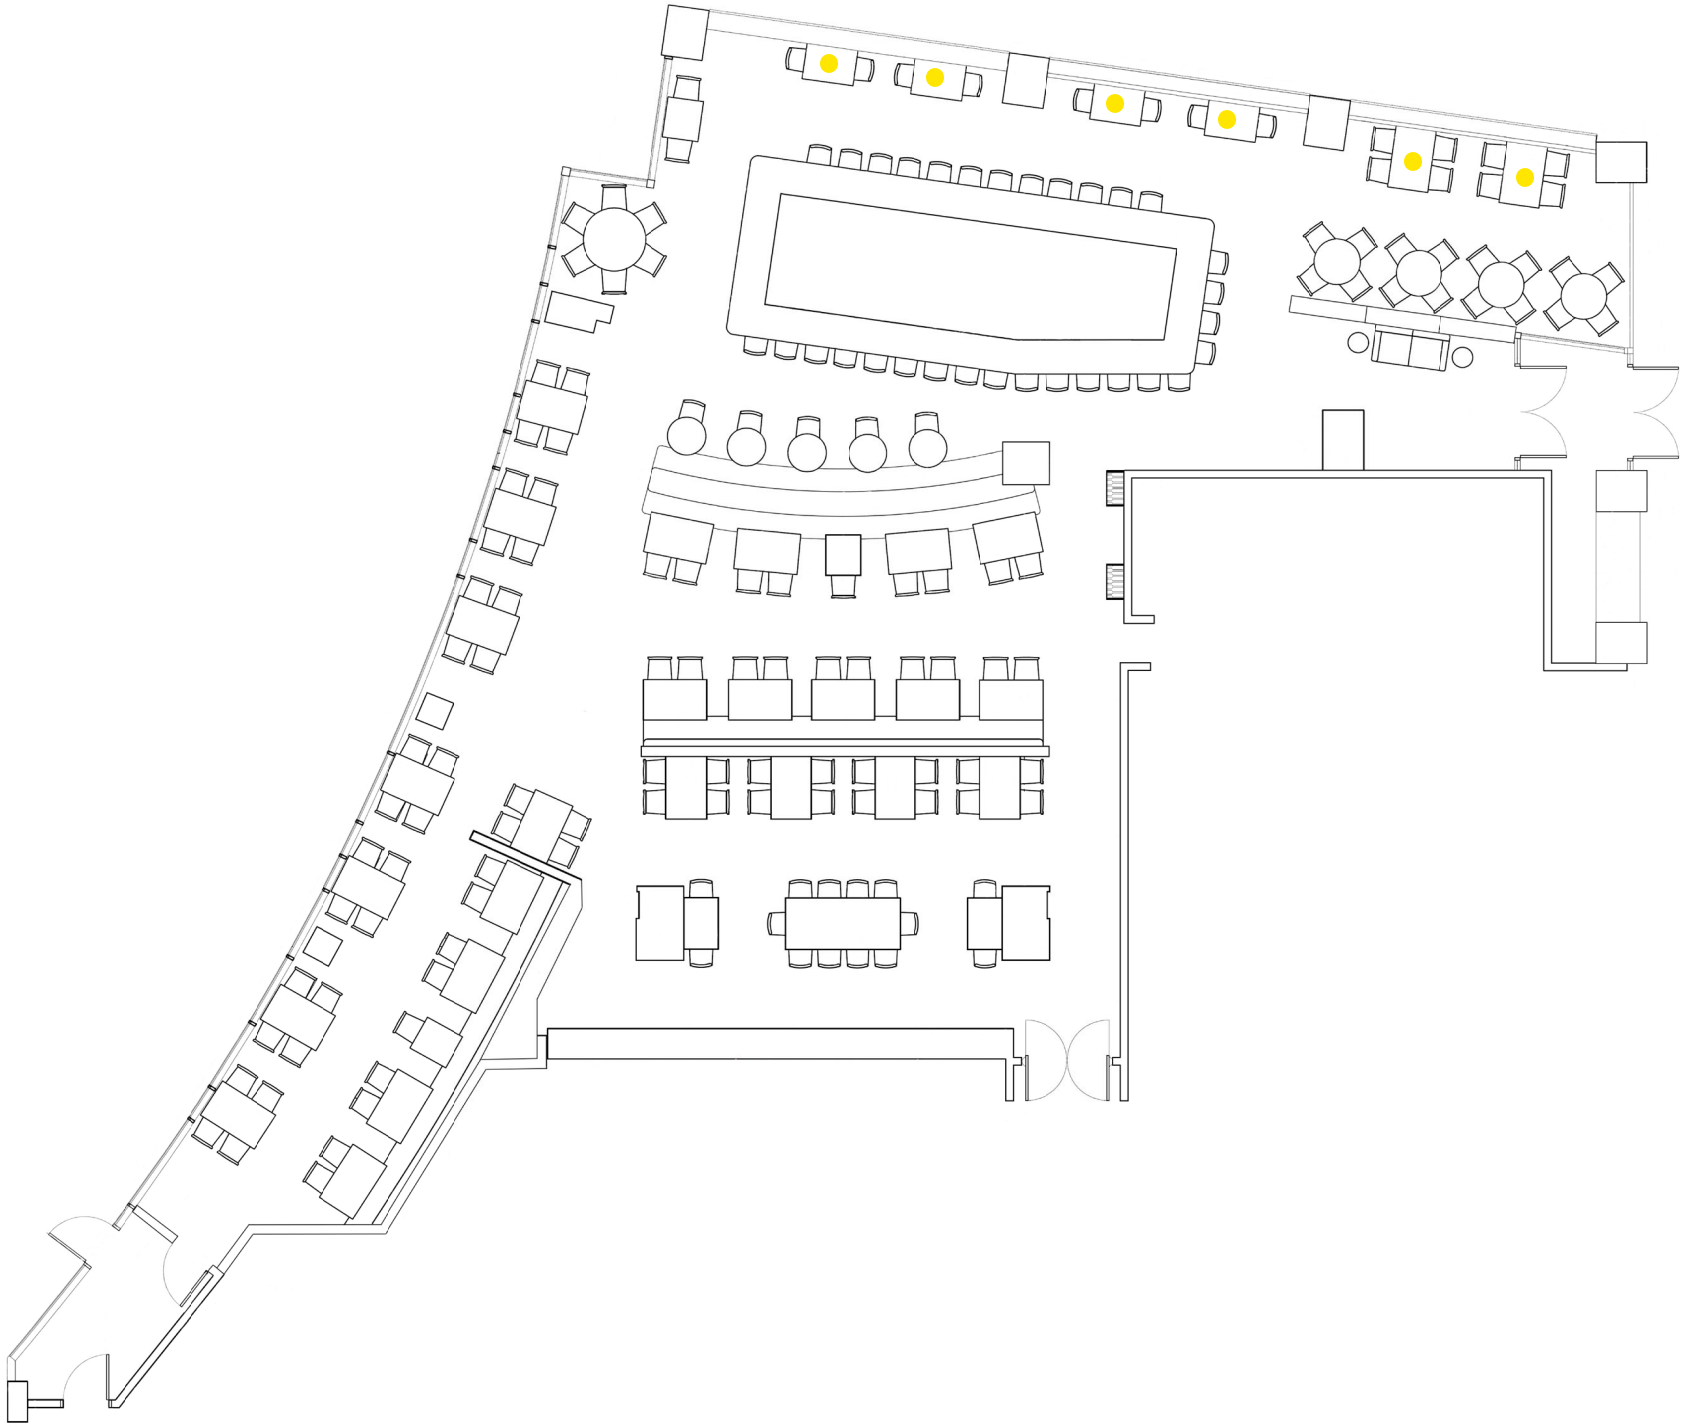
A–00.20