VISION GLASS - TO BE <GL-21a> / <GL-21Ta> UNLESS NOTED OTHERWISE

SPANDREL GLASS - TO BE <GL-41a> / <GL-41Ta> UNLESS NOTED OTHERWISE

SPANDREL GLASS - TO BE <GL-41b> / <GL-41Tb> UNLESS NOTED OTHERWISE

SPANDREL GLASS - TO BE <GL-41c> / <GL-41Tc> UNLESS NOTED OTHERWISE

NOTES:
- ALL CURTAIN PANEL (CP) GLAZING TYPES ARE INDICATED ON SHEET A490
- GLAZING CONTRACTOR TO PROVIDE TEMPERED / SAFETY GLAZING AS REQUIRED BY CODE

GLASS TYPES

MATERIAL LEGEND

CW-1	UNITIZED CURTAIN WALL SYSTEM CONSISTING OF VARYING DEPTH HORIZONTAL AND VERTICAL MEMBERS
FBR-1	FACE BRICK VENEER (NORMAN - 1/3 RUNNING BOND)
FBR-2	FACE BRICK VENEER - PROJECTING ACCENT PATTERN
MP-1	FORMED METAL PANEL RAINSCREEN SYSTEM
MP-2	PROFILED HORIZONTAL METAL PANEL RAINSCREEN
STN-1	FULL DEPTH STONE VENEER
WDCP-1	WOOD-VENEER-FACED COMPOSITE PANELS

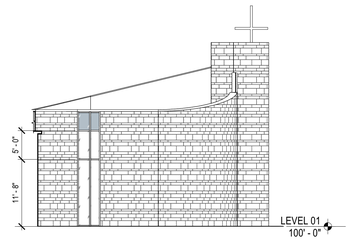

3 CHAPEL EAST ELEVATION
3/32" = 1'-0"

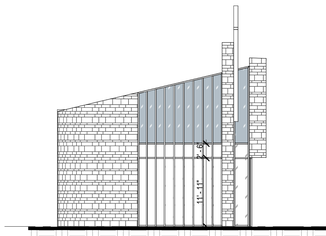

4 CHAPEL NORTH ELEVATION
3/32" = 1'-0"

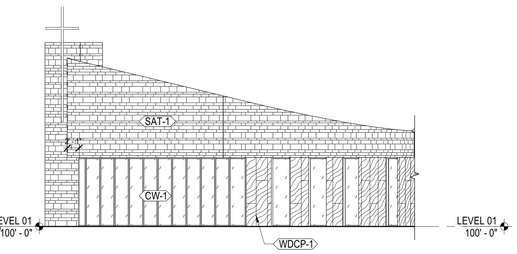

5 CHAPEL WEST ELEVATION
3/32" = 1'-0"

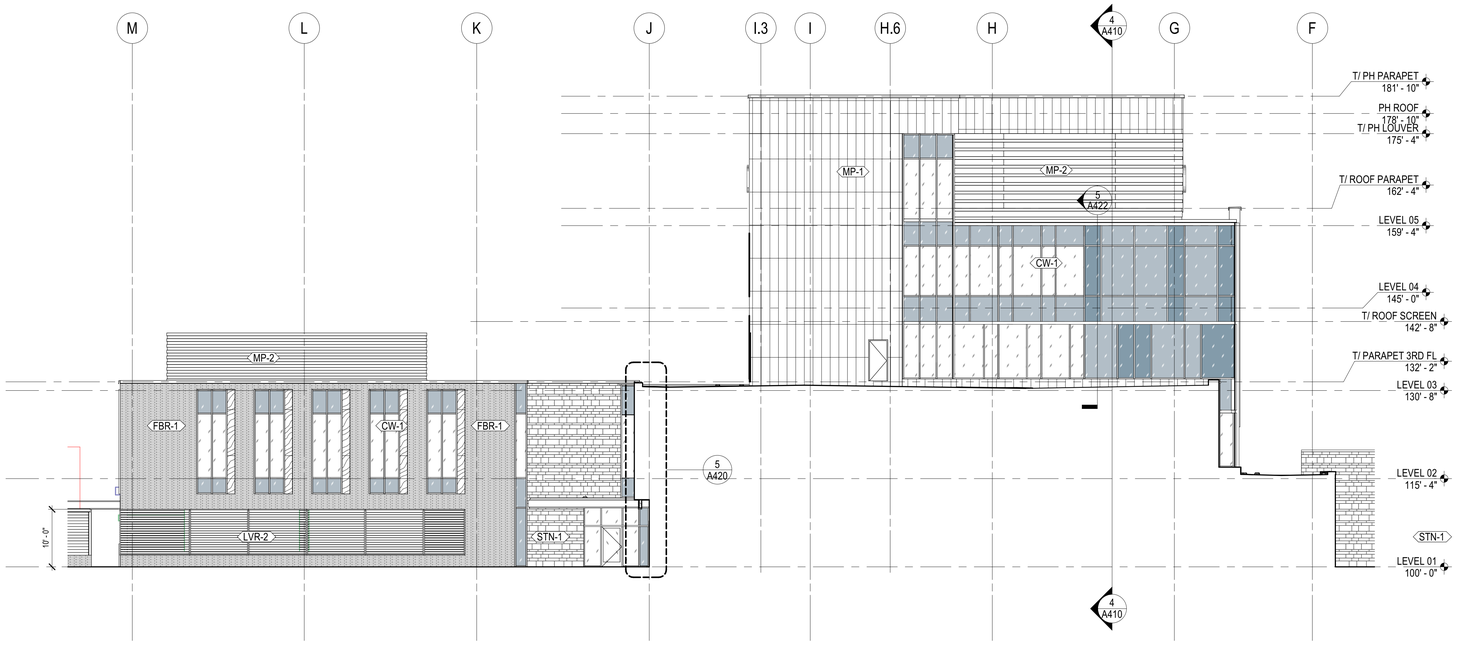

1 OVERALL - NORTH ELEVATION
3/32" = 1'-0"

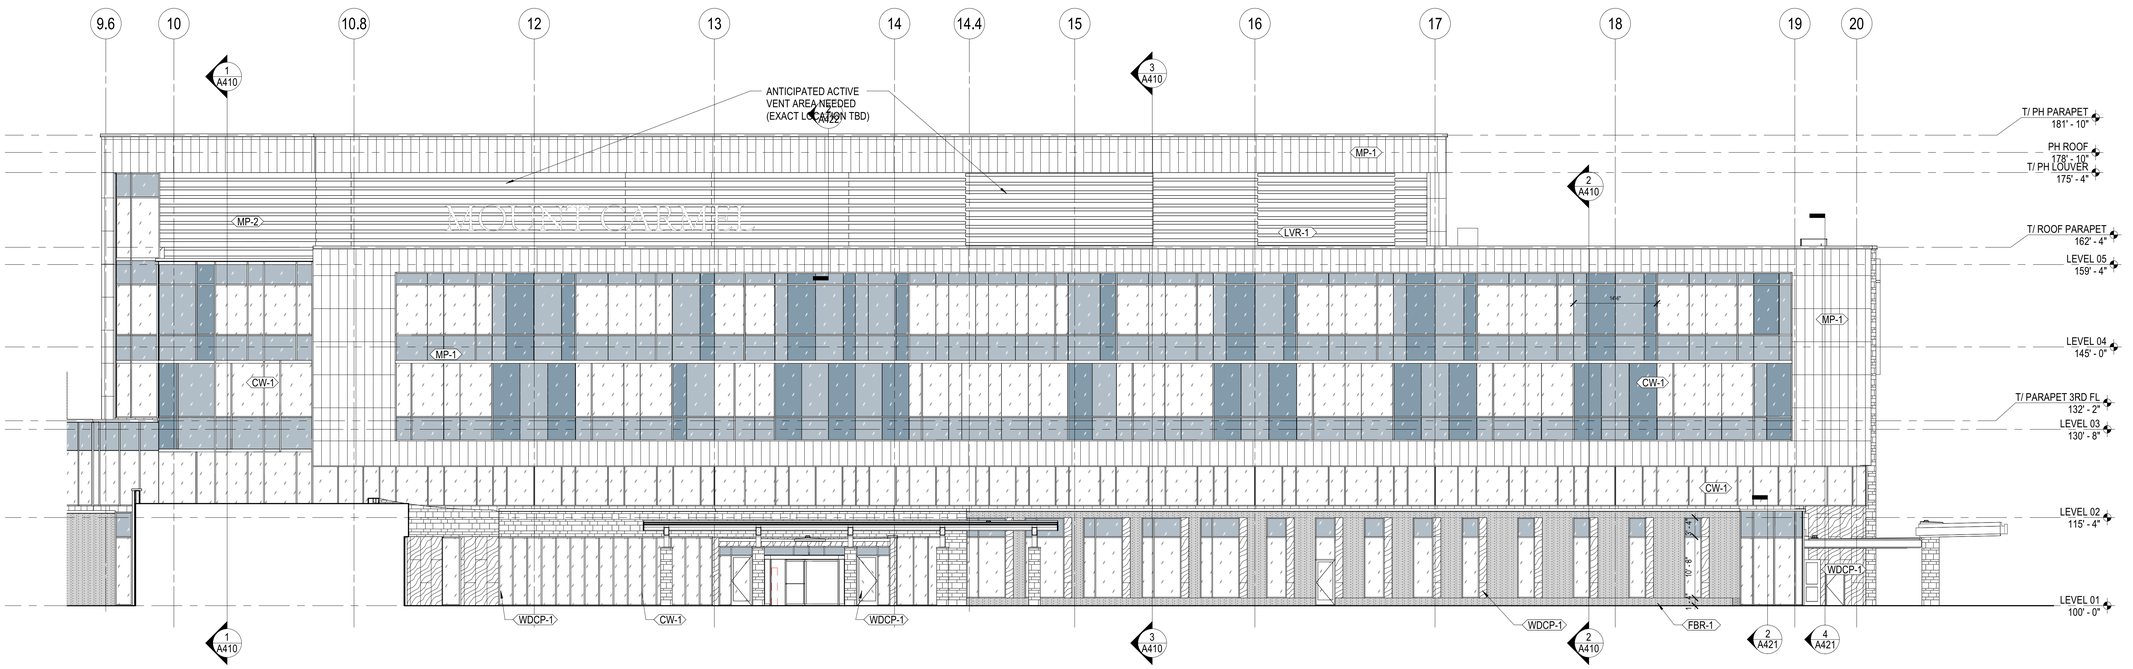

2 OVERALL - WEST ELEVATION
3/32" = 1'-0"

HGA
333 East Erie Street
Milwaukee, Wisconsin 53202
Telephone 414.278.8200

KORDA
KORDA/ NEMETH ENGINEERING
CIVIL/MECHANICAL/ELECTRICAL/ PLUMBING/STRUCTURAL/ TECHNOLOGY ENGINEER
KORDA
1650 WATERMARK DRIVE
COLUMBUS, OH 43215
614.487.1650

MKSK
LANDSCAPE ARCHITECT
MKSK
462 SOUTH LUDLOW ALLEY
COLUMBUS, OH 43215
614.621.2796

MOUNT CARMEL HEALTH SYSTEM

MOUNT CARMEL
NORTHWEST HEALTH CAMPUS
4105 EMERALD PARKWAY
DUBLIN, OH

NOT FOR CONSTRUCTION

NO	DESCRIPTION	DATE

ISSUANCE HISTORY - THIS SHEET

HGA NO: 1927-004-00

OVERALL EXTERIOR ELEVATIONS

DATE: SEPTEMBER 6, 2022

FINAL DEVELOPMENT PLAN

A401

FINAL DEVELOPMENT PLAN

©COPYRIGHT HAMMEL, GREEN AND ABRAHAMSON, INC.

9/6/2022 12:01:16 PM BIM 360/Mount Carmel MS - Dublin Hospital/A21 Mount Carmel Dublin IN_1927-004-00_CAS.rvt

VISION GLASS - TO BE <GL-21a> / <GL-21Ta> UNLESS NOTED OTHERWISE

SPANDREL GLASS - TO BE <GL-41a> / <GL-41Ta> UNLESS NOTED OTHERWISE

SPANDREL GLASS - TO BE <GL-41b> / <GL-41Tb> UNLESS NOTED OTHERWISE

SPANDREL GLASS - TO BE <GL-41c> / <GL-41Tc> UNLESS NOTED OTHERWISE

NOTES:
- ALL CURTAIN PANEL (CP) GLAZING TYPES ARE INDICATED ON SHEET A490
- GLAZING CONTRACTOR TO PROVIDE TEMPERED / SAFETY GLAZING AS REQUIRED BY CODE

GLASS TYPES

MATERIAL LEGEND

CW-1	UNITIZED CURTAIN WALL SYSTEM CONSISTING OF VARYING DEPTH HORIZONTAL AND VERTICAL MEMBERS
FBR-1	FACE BRICK VENEER (NORMAN - 1/3 RUNNING BOND)
FBR-2	FACE BRICK VENEER - PROJECTING ACCENT PATTERN
MP-1	FORMED METAL PANEL RAINSCREEN SYSTEM
MP-2	PROFILED HORIZONTAL METAL PANEL RAINSCREEN
STN-1	FULL DEPTH STONE VENEER
WDCP-1	WOOD-VENEER-FACED COMPOSITE PANELS

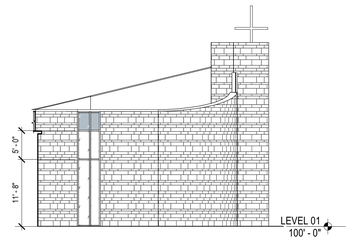

3 CHAPEL EAST ELEVATION
3/32" = 1'-0"

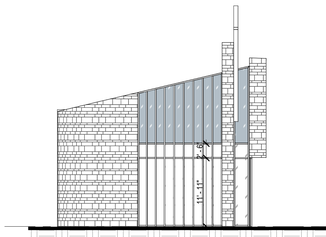

4 CHAPEL NORTH ELEVATION
3/32" = 1'-0"

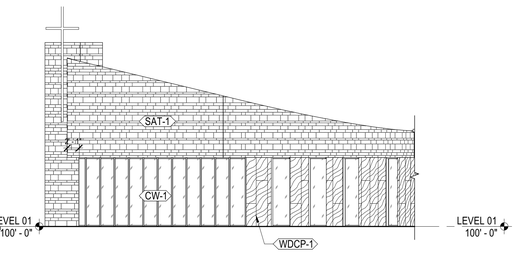

5 CHAPEL WEST ELEVATION
3/32" = 1'-0"

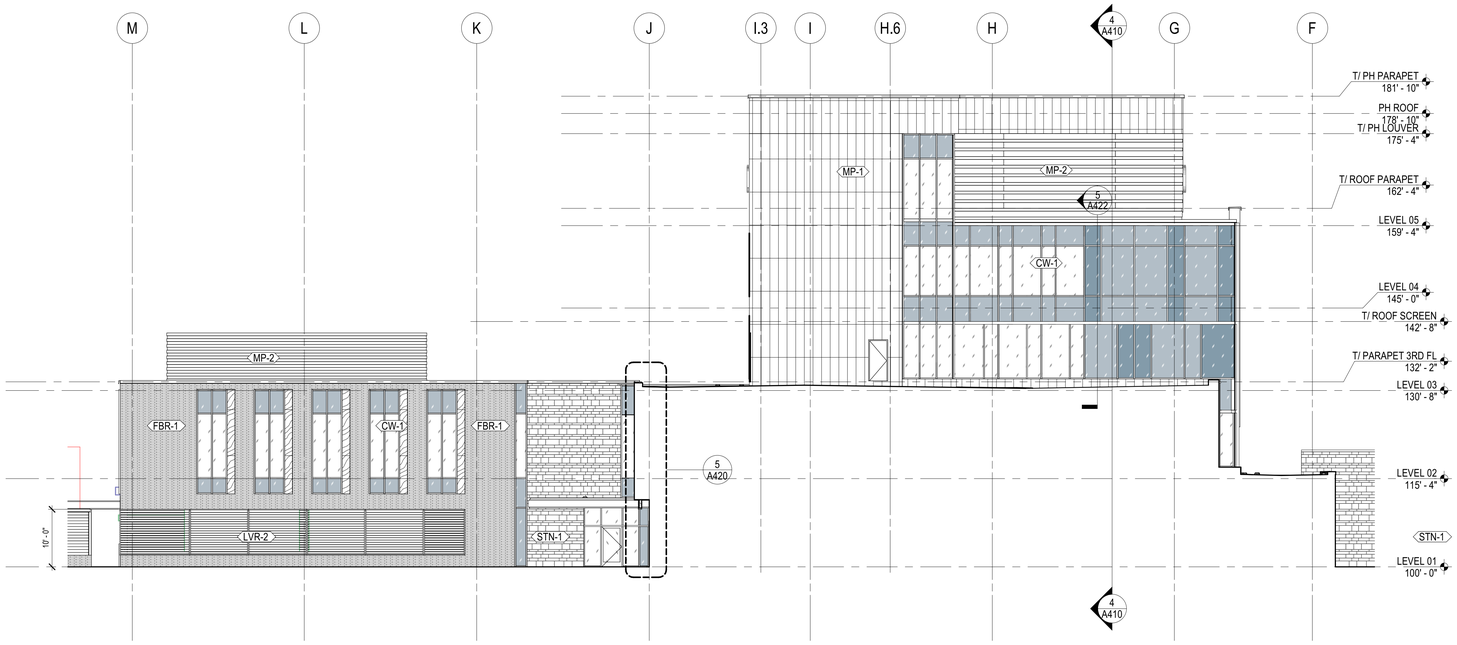

1 OVERALL - NORTH ELEVATION
3/32" = 1'-0"

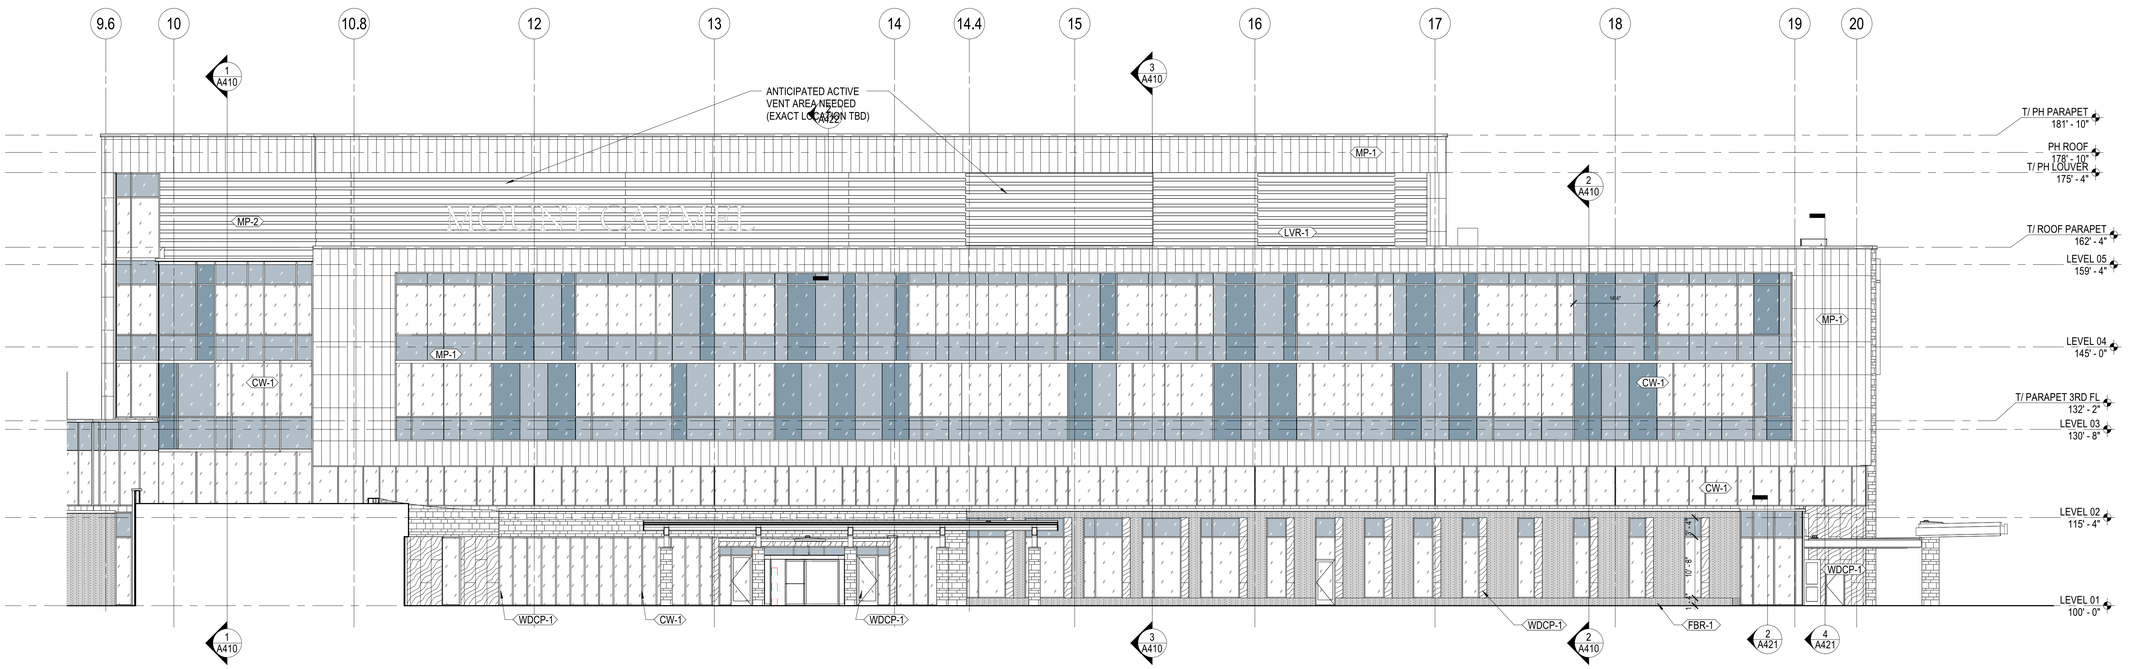

2 OVERALL - WEST ELEVATION
3/32" = 1'-0"

HGA
333 East Erie Street
Milwaukee, Wisconsin 53202
Telephone 414.278.8200

KORDA
KORDA/NEMETH ENGINEERING
CIVIL/MECHANICAL/ELECTRICAL/ PLUMBING/STRUCTURAL/ TECHNOLOGY ENGINEER
KORDA
1650 WATERMARK DRIVE
COLUMBUS, OH 43215
614.487.1650

MKSK
LANDSCAPE ARCHITECT
MKSK
462 SOUTH LUDLOW ALLEY
COLUMBUS, OH 43215
614.621.2796

MOUNT CARMEL HEALTH SYSTEM

MOUNT CARMEL
NORTHWEST HEALTH CAMPUS
4105 EMERALD PARKWAY
DUBLIN, OH

NOT FOR CONSTRUCTION

NO	DESCRIPTION	DATE

ISSUANCE HISTORY - THIS SHEET

HGA NO: 1927-004-00

OVERALL EXTERIOR ELEVATIONS

DATE: SEPTEMBER 6, 2022

FINAL DEVELOPMENT PLAN

A401

FINAL DEVELOPMENT PLAN

©COPYRIGHT HAMMEL, GREEN AND ABRAHAMSON, INC.

9/6/2022 12:05:54 PM BIM 360/Mount Carmel MS - Dublin Hospital/A21 Mount Carmel Dublin IN_1927-004-00_CAS.rvt

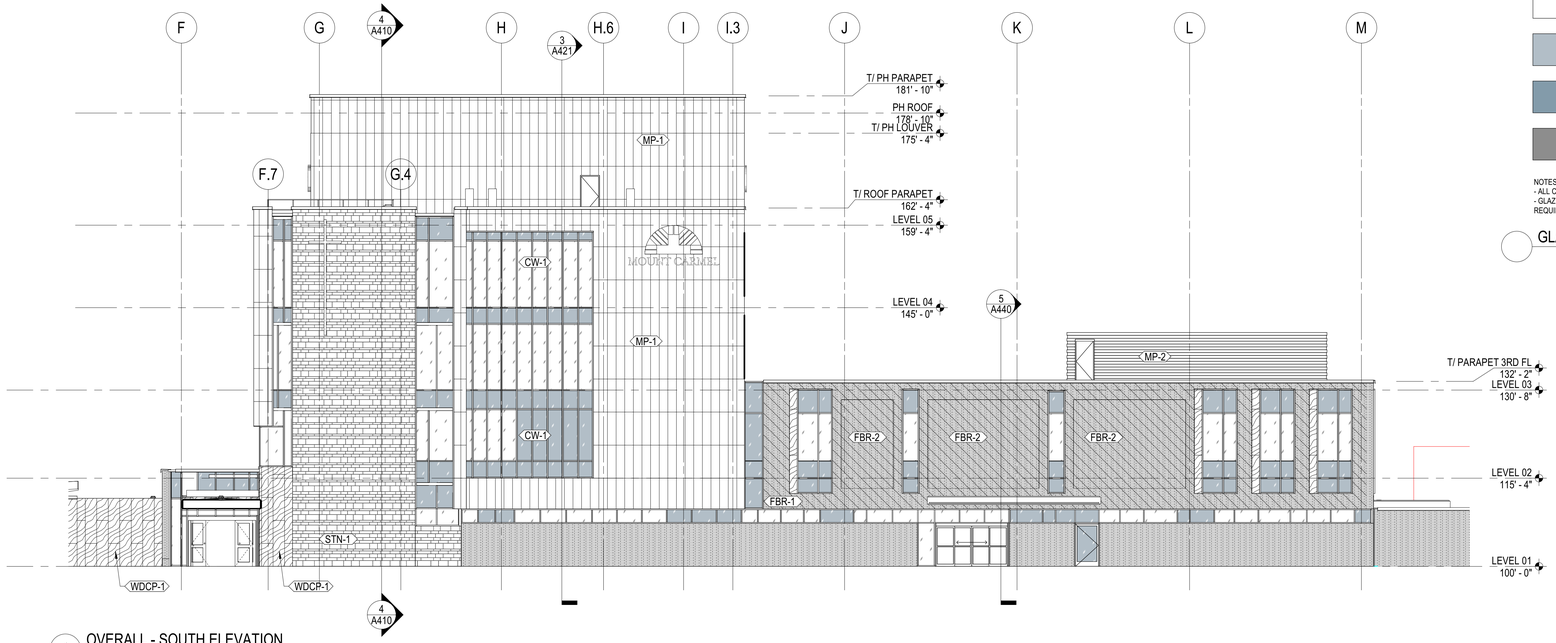

1 OVERALL - SOUTH ELEVATION
3/32" = 1'-0"

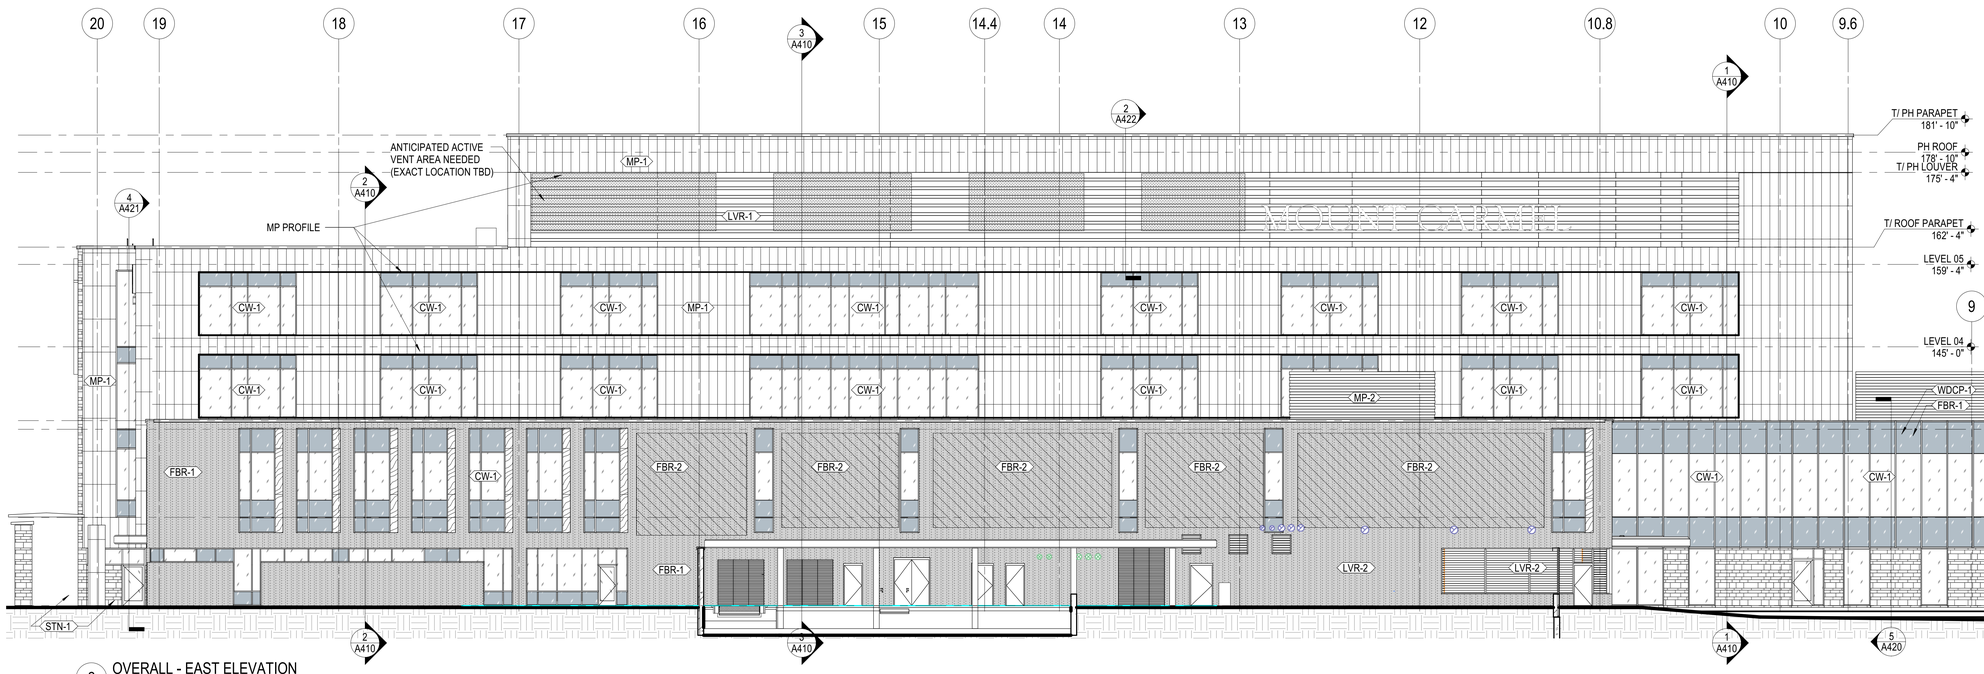

2 OVERALL - EAST ELEVATION
3/32" = 1'-0"

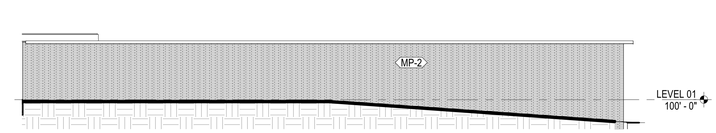

3 UTILITY SCREEN WALL ELEVATION - SOUTH
3/32" = 1'-0"

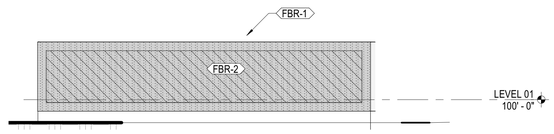

4 UTILITY SCREEN WALL ELEVATION - EAST
3/32" = 1'-0"

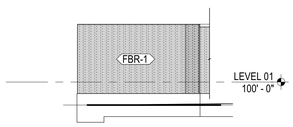

5 UTILITY SCREEN WALL ELEVATION - NORTH 1
3/32" = 1'-0"

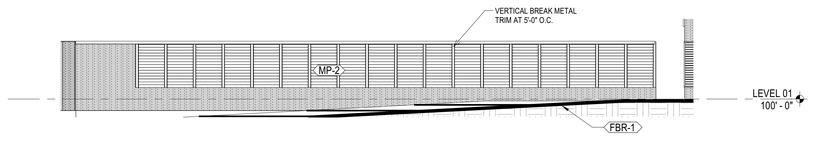

6 UTILITY SCREEN WALL ELEVATION - NORTH 2
3/32" = 1'-0"

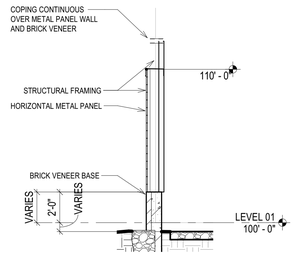

7 UTILITY YARD SCREEN WALL
1/4" = 1'-0"

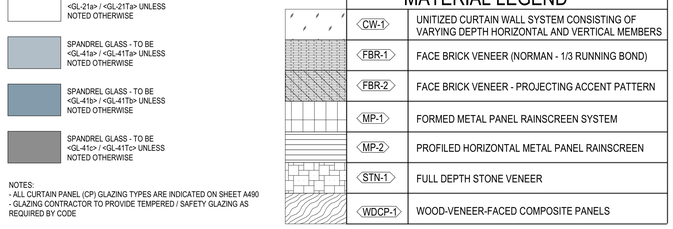

GLASS TYPES

MATERIAL LEGEND

CW-1	UNITIZED CURTAIN WALL SYSTEM CONSISTING OF VARYING DEPTH HORIZONTAL AND VERTICAL MEMBERS
FBR-1	FACE BRICK VENEER (NORMAN - 1/3 RUNNING BOND)
FBR-2	FACE BRICK VENEER - PROJECTING ACCENT PATTERN
MP-1	FORMED METAL PANEL RAINSCREEN SYSTEM
MP-2	PROFILED HORIZONTAL METAL PANEL RAINSCREEN
STN-1	FULL DEPTH STONE VENEER
WDCP-1	WOOD-VENEER-FACED COMPOSITE PANELS

HGA
333 East Erie Street
Milwaukee, Wisconsin 53202
Telephone 414.278.8200

KORDA
KORDA/ NEMETH ENGINEERING
CIVIL/MECHANICAL/ELECTRICAL/ PLUMBING/STRUCTURAL/ TECHNOLOGY ENGINEER
KORDA
1650 WATERMARK DRIVE
COLMBUS, OH 43215
614.487.1650

MKSK
LANDSCAPE ARCHITECT
MKSK
462 SOUTH LUDLOW ALLEY
COLUMBUS, OH 43215
614.621.2796

MOUNT CARMEL HEALTH SYSTEM

MOUNT CARMEL
NORTHWEST HEALTH CAMPUS
4105 EMERALD PARKWAY
DUBLIN, OH

NOT FOR CONSTRUCTION

NO	DESCRIPTION	DATE

ISSUANCE HISTORY - THIS SHEET

HGA NO: 1927-004-00

OVERALL EXTERIOR ELEVATIONS

DATE: SEPTEMBER 6, 2022

FINAL DEVELOPMENT PLAN

A402

FINAL DEVELOPMENT PLAN

©COPYRIGHT HAMMEL, GREEN AND ABRAHAMSON, INC.

BIM 360://Mount Carmel HS - Dublin Hospital/A21/Mount Carmel_Dublin_IN_1927-004-00_CASS.rvt
9/6/2022 12:00:52 PM
Author