Preliminary Development Plan

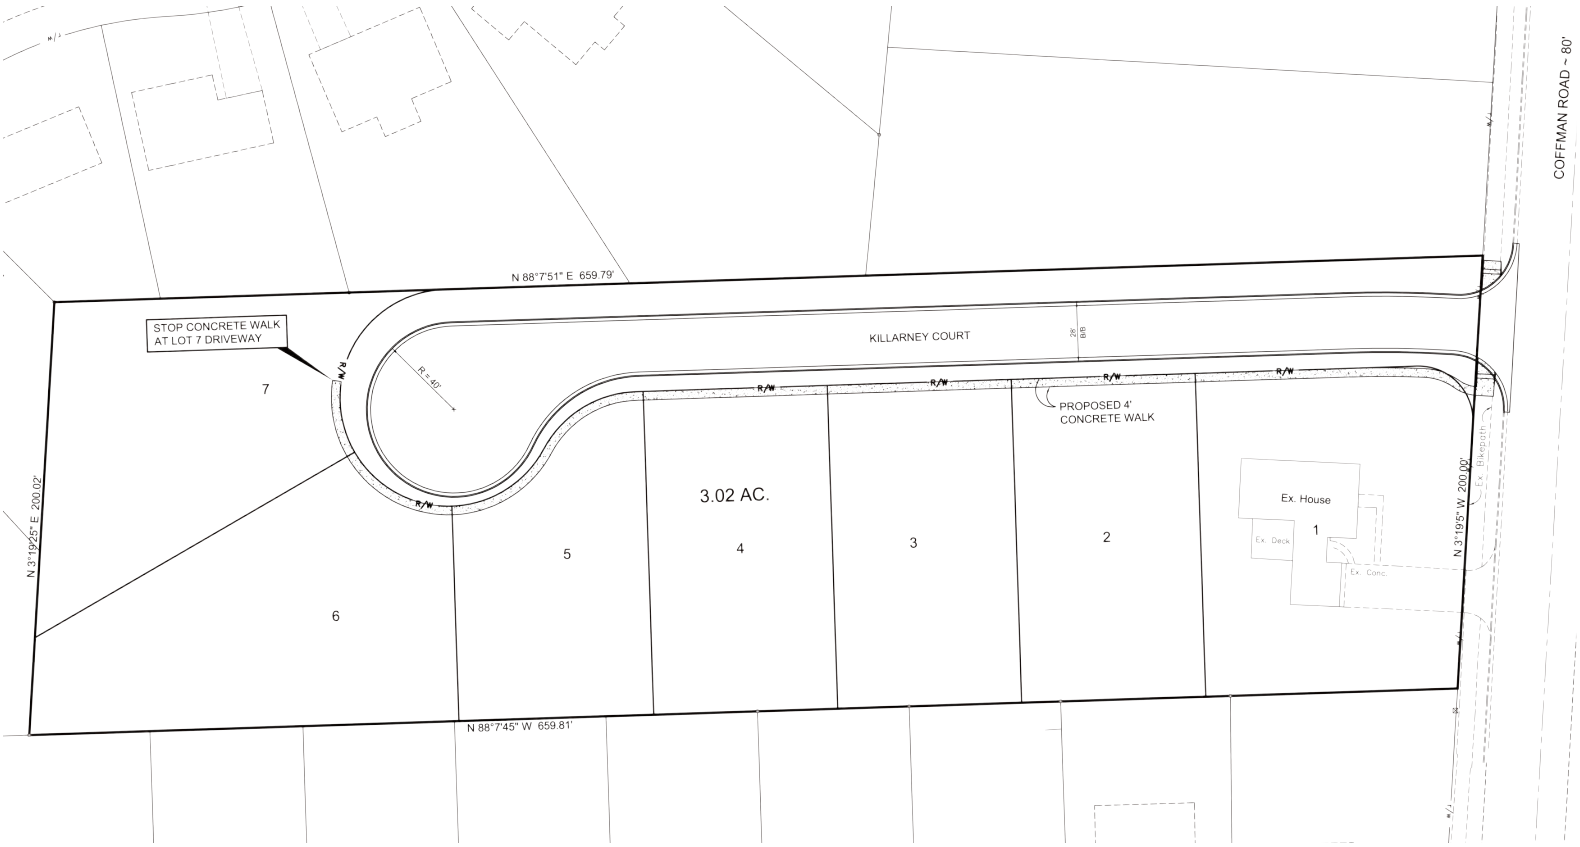

N