Proposed Landscape Details

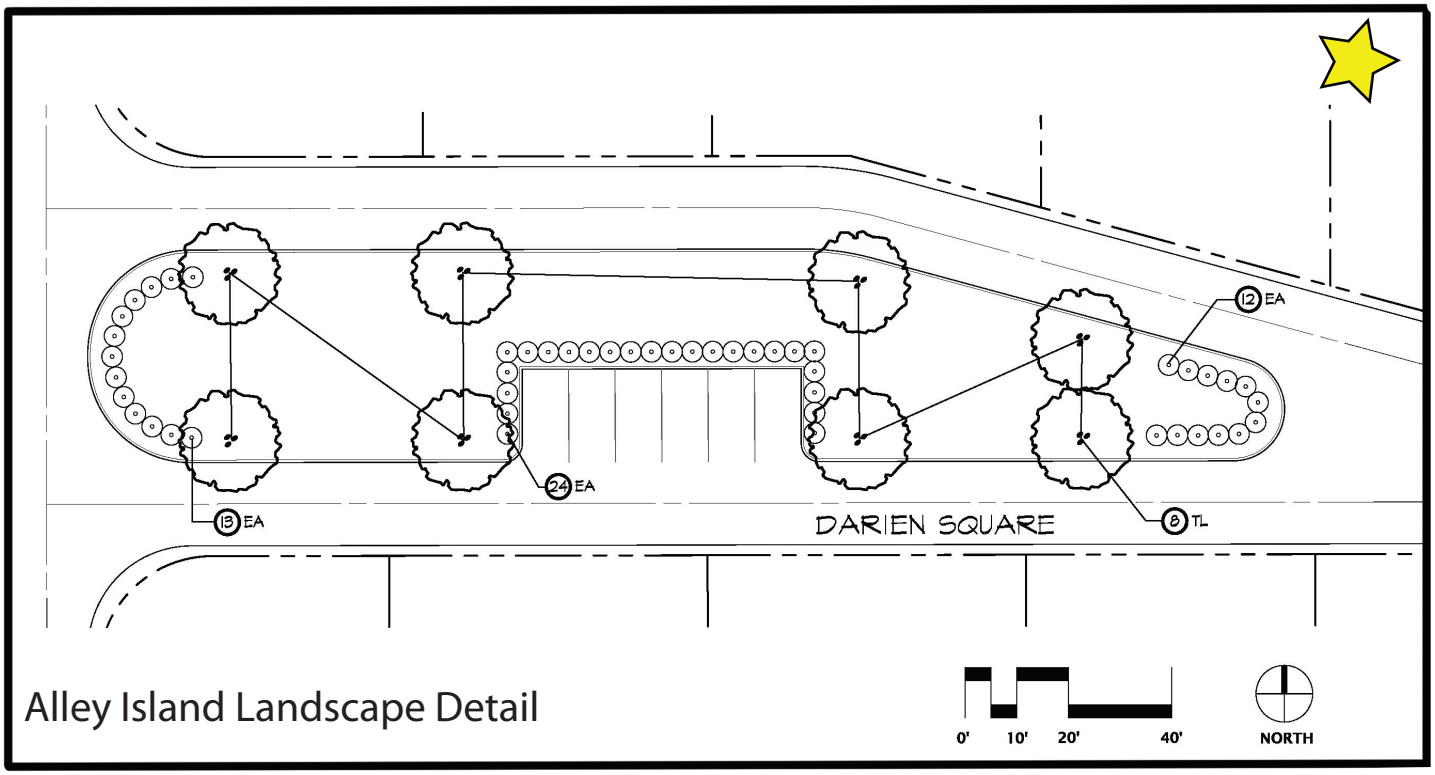

Alley Island Landscape Detail

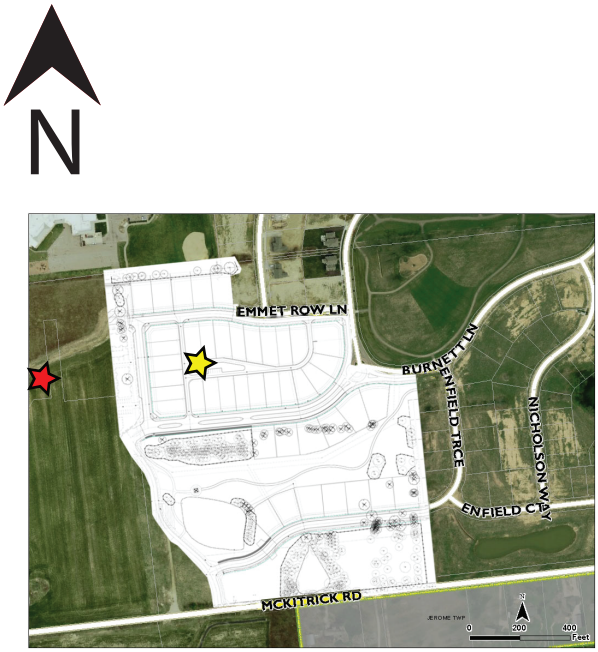

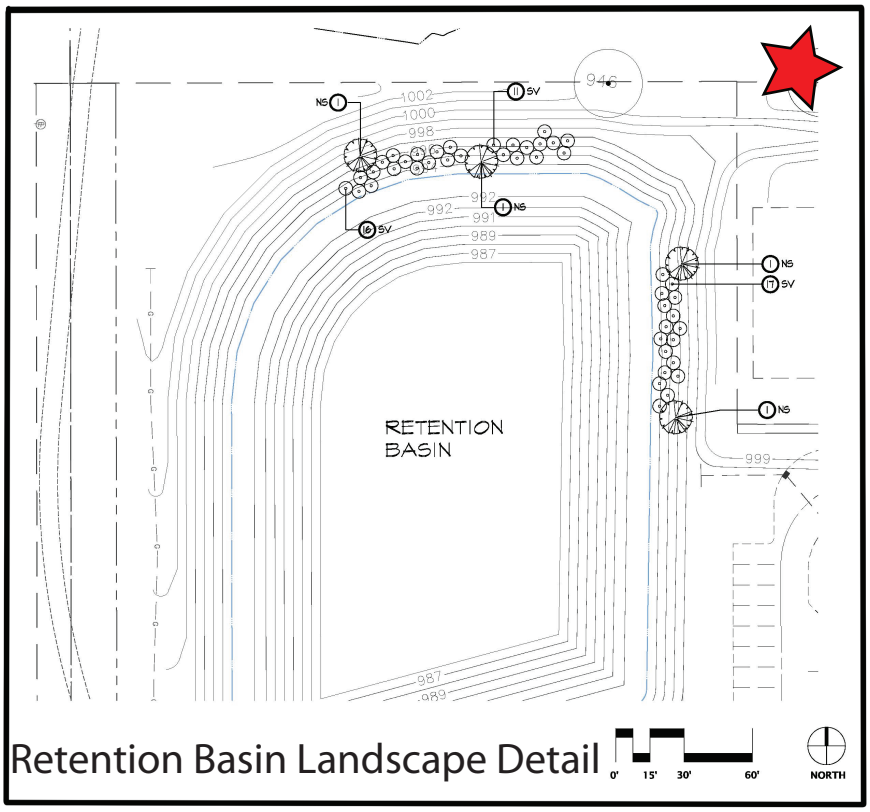

Retention Basin Landscape Detail