Proposed Preliminary Plan

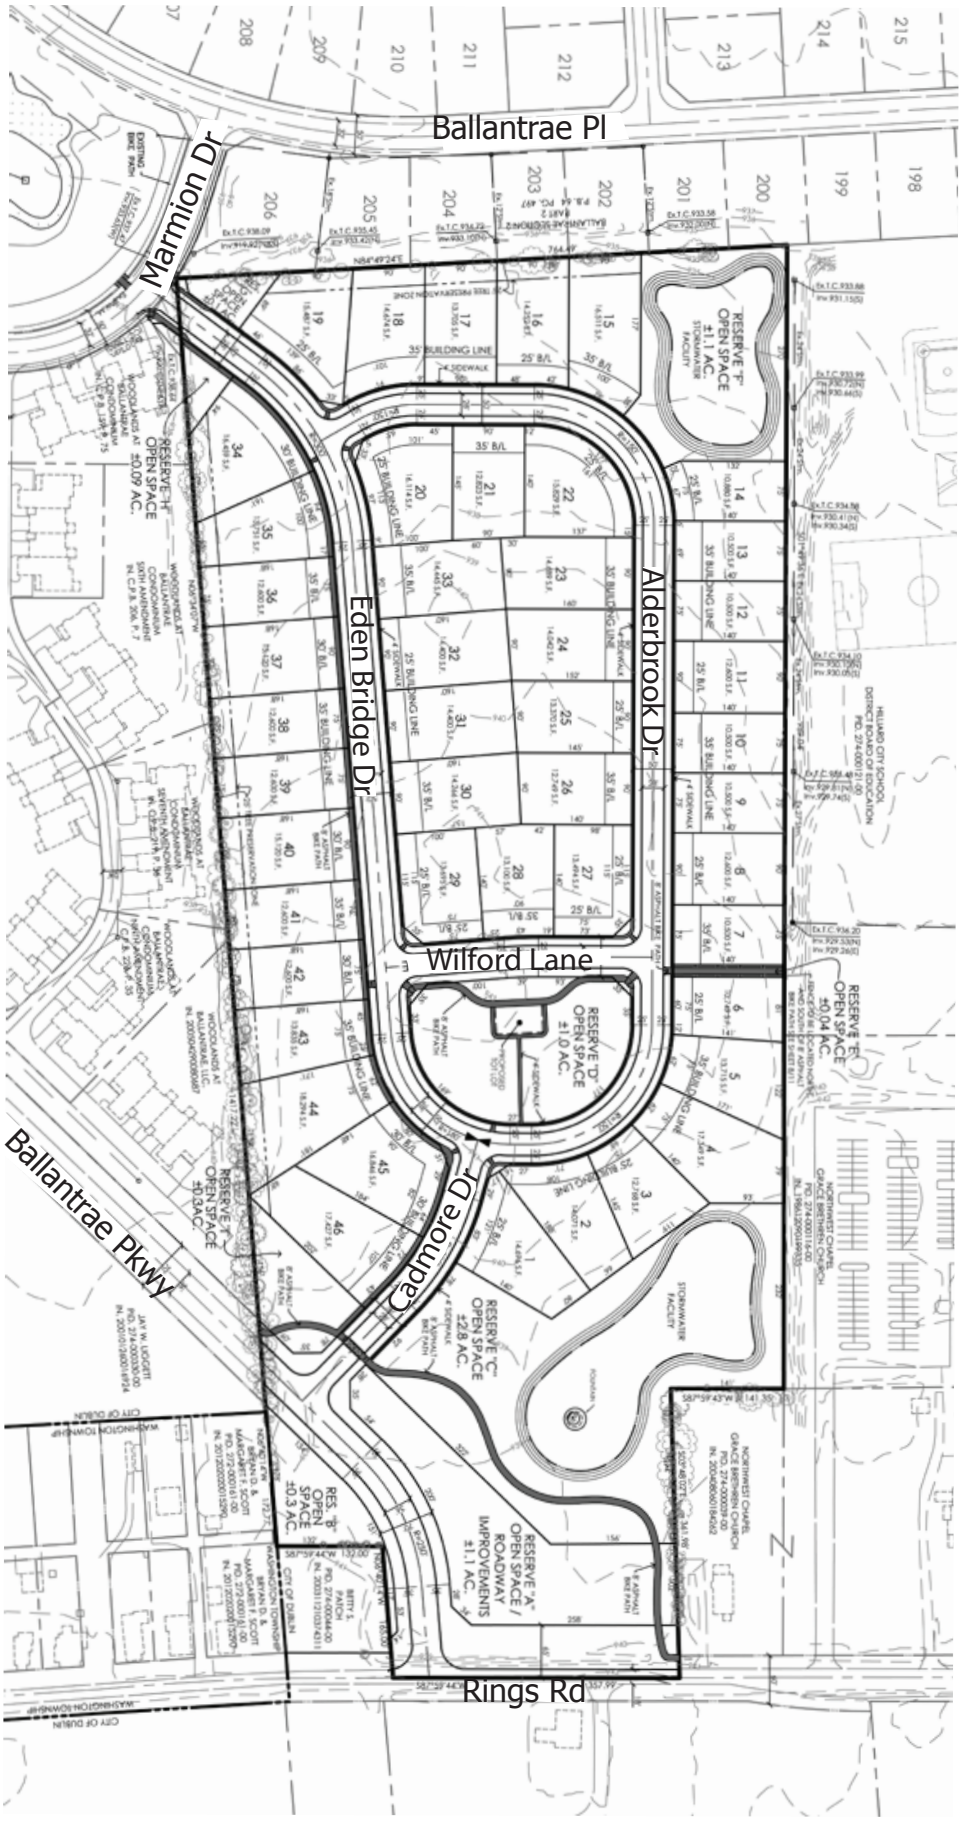

N
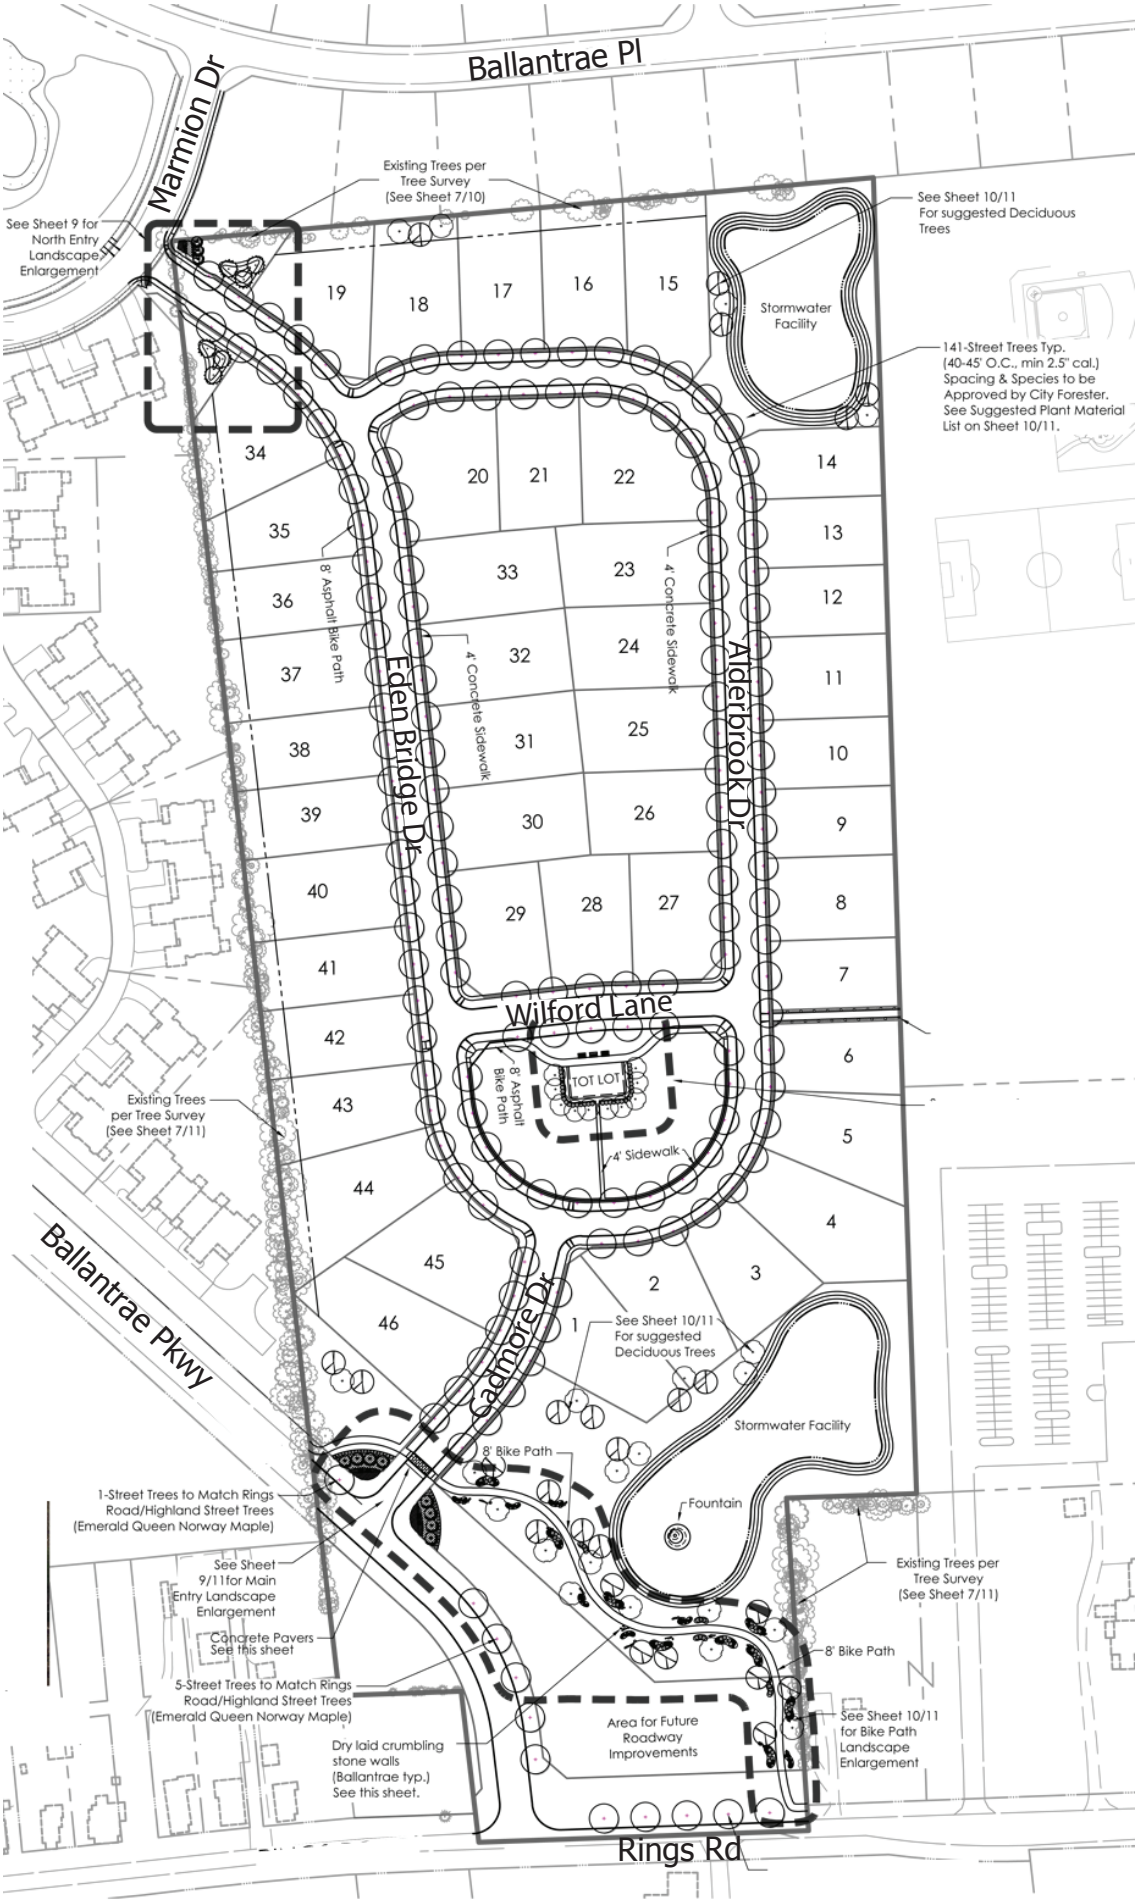
Proposed Preliminary Landscape Plan