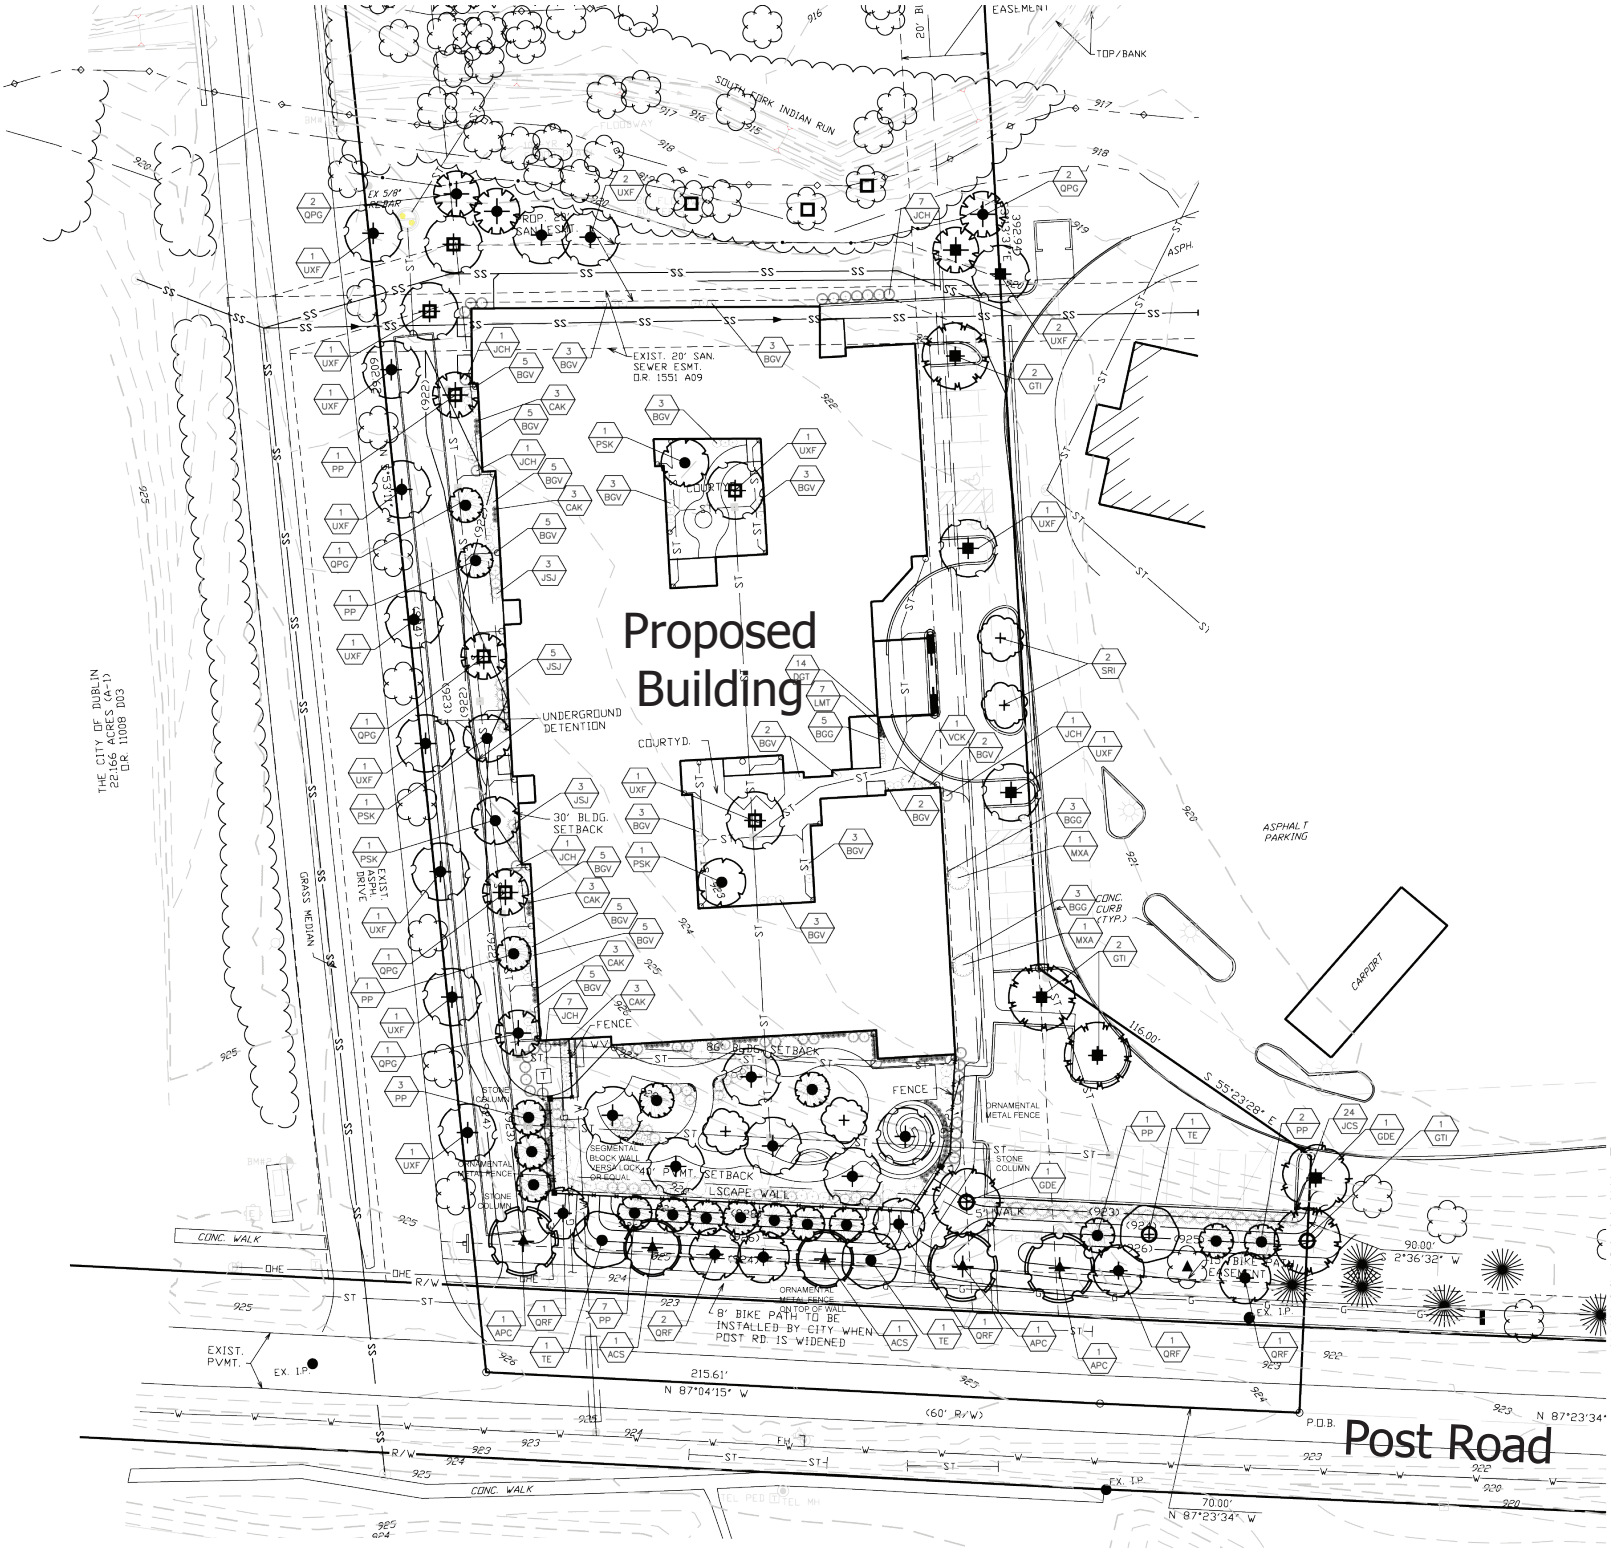Proposed Landscape Plan