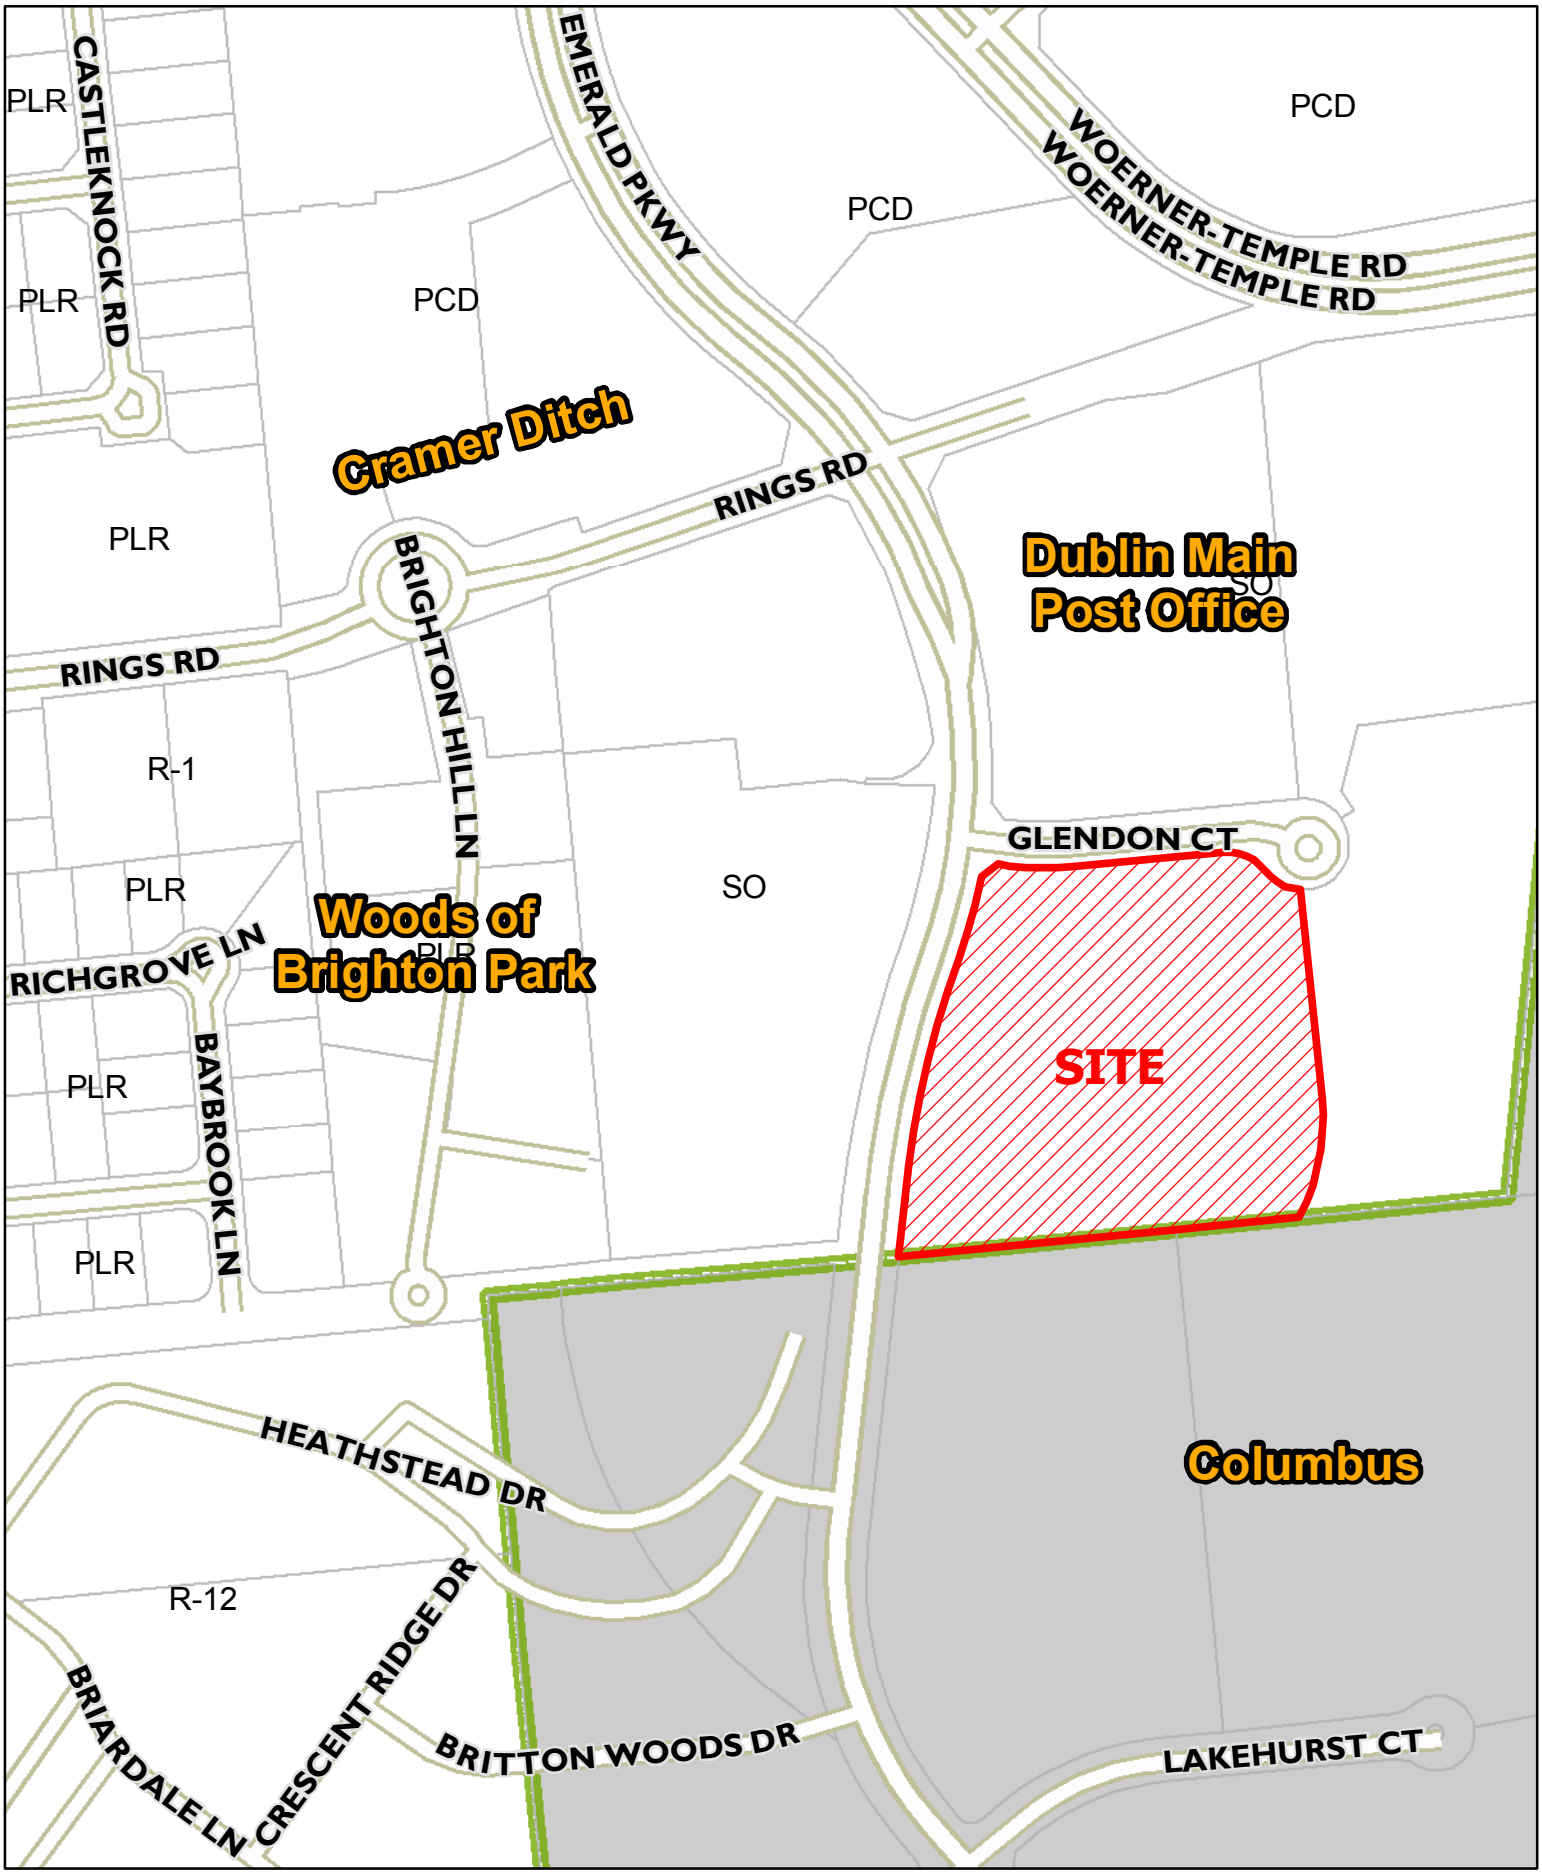

City of Dublin

13-089V
Lot Coverage, Parking and
Sign Setback Variance
6500 Glendon Court

0 150 300
Feet

N

Proposed Conditions

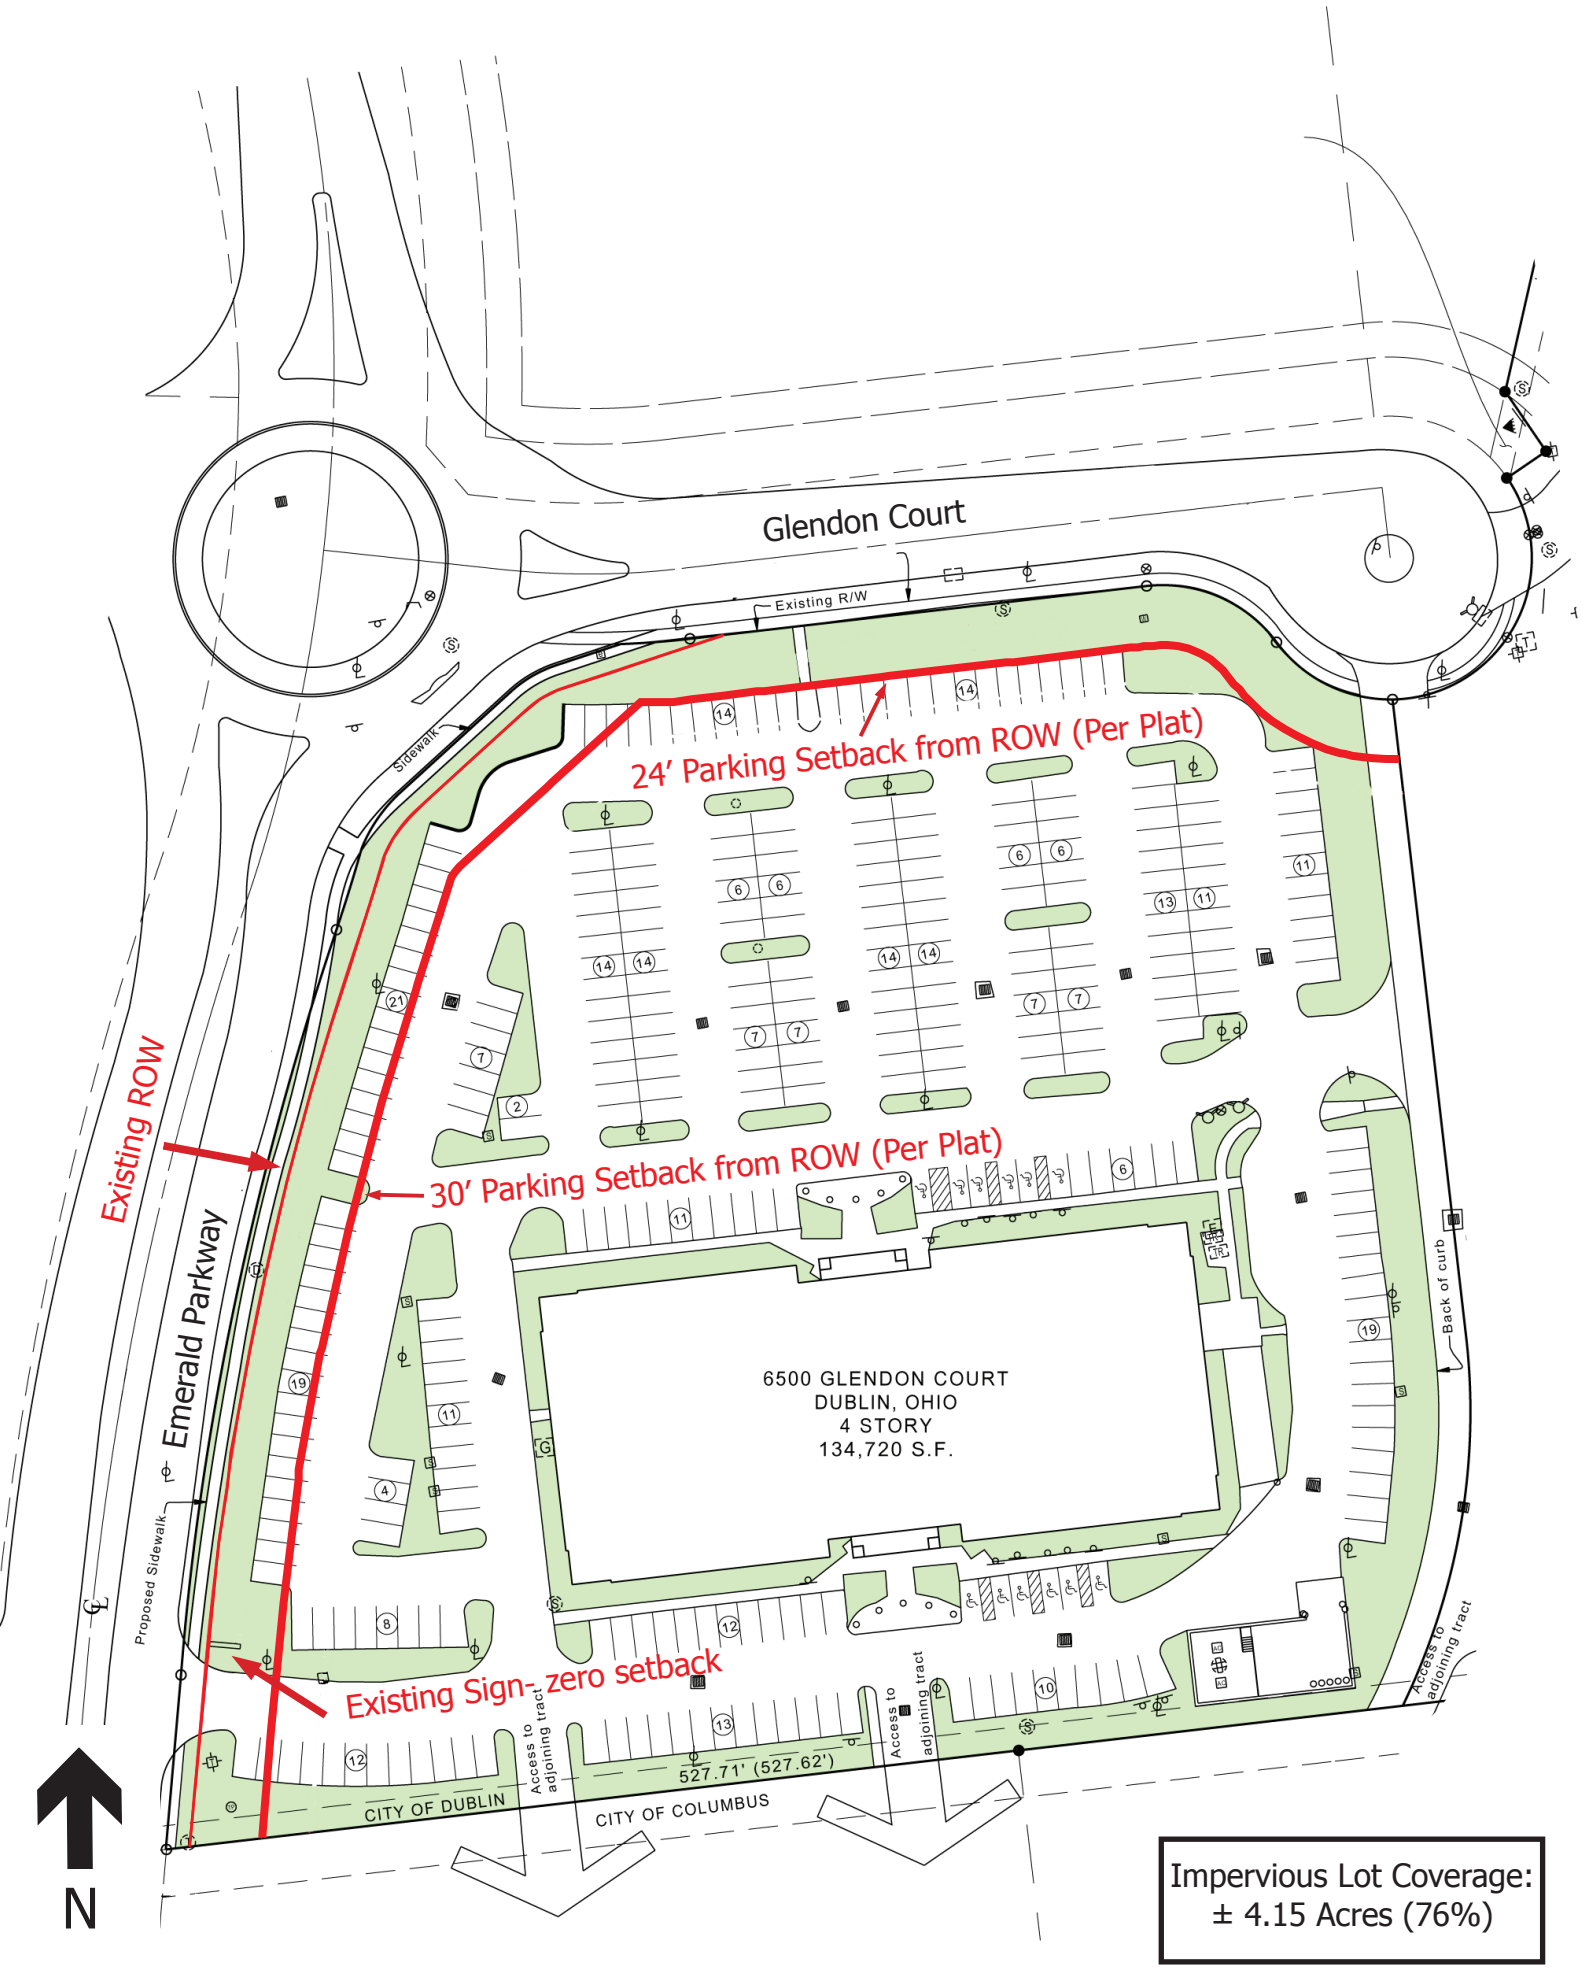

Impervious Lot Coverage:
± 4.15 Acres (76%)