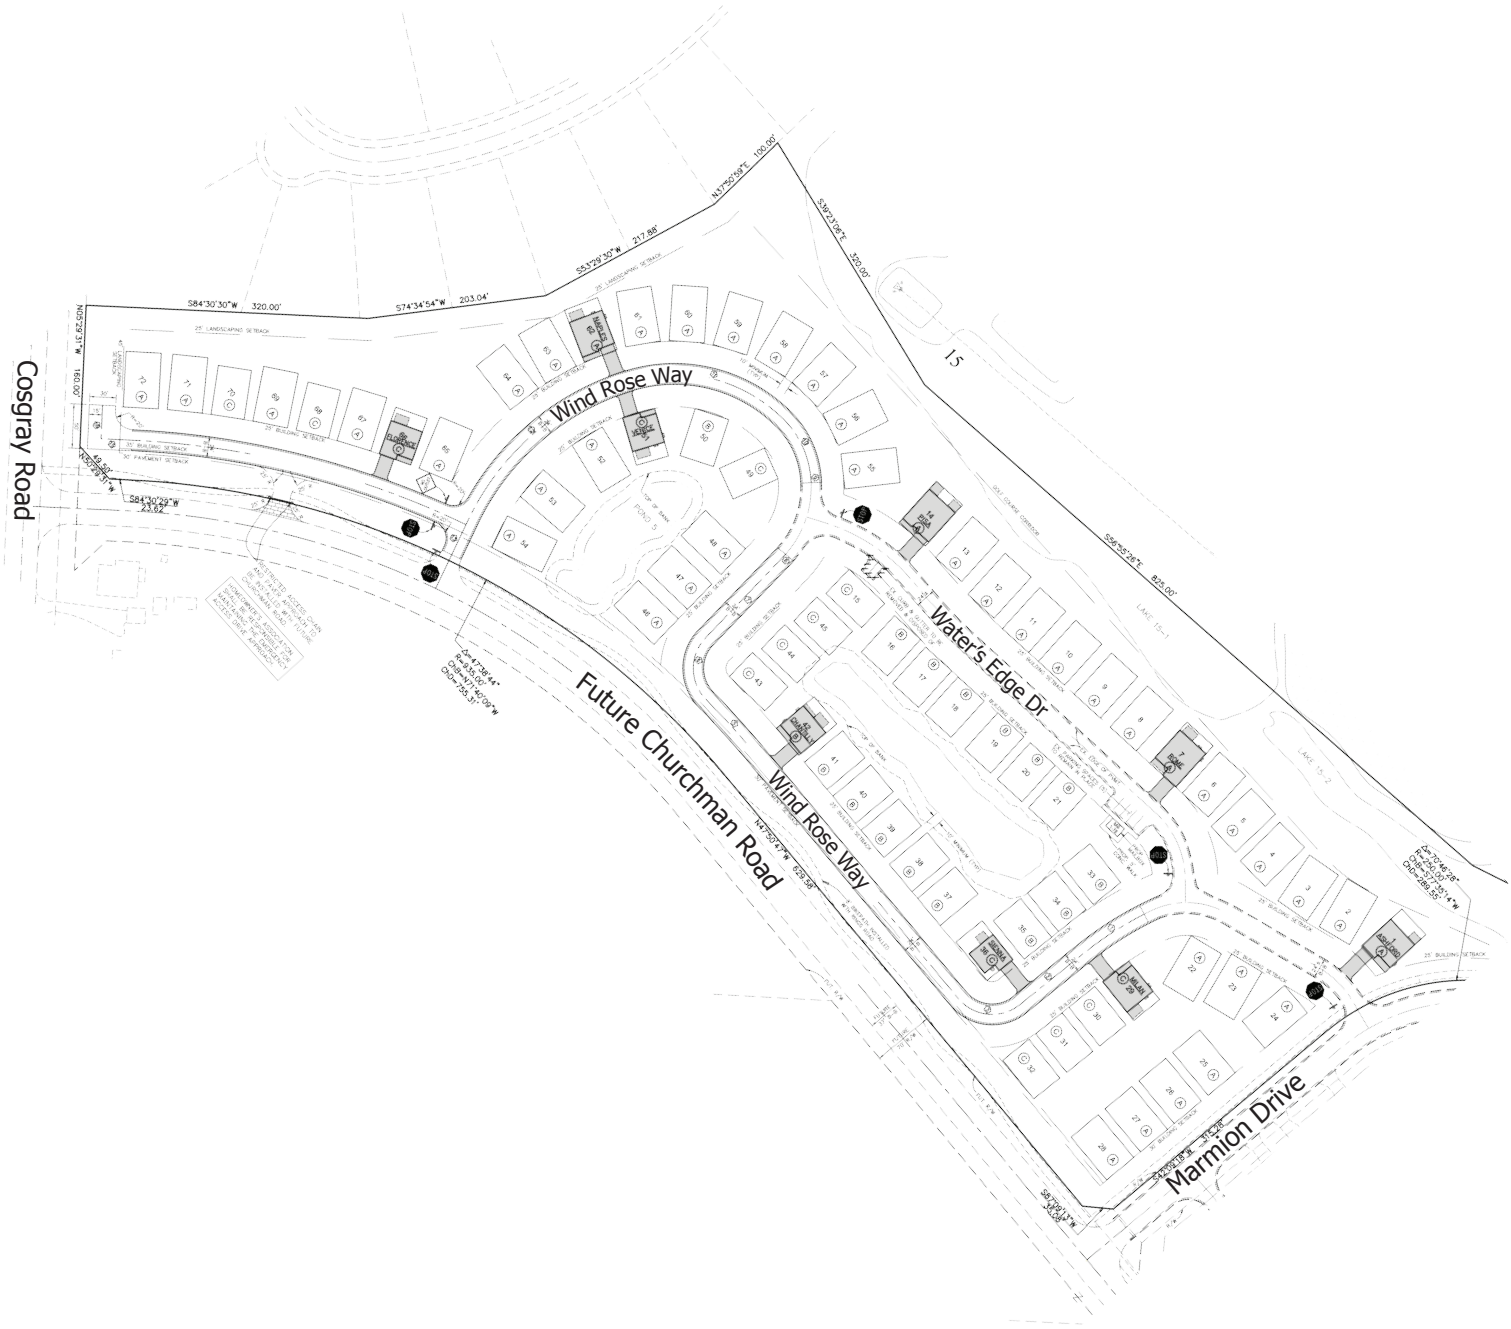Proposed Amended Final Development Plan