Date November 8, 2013

Job No. 13006

CITY OF DUBLIN, OHIO
CONCEPT PLAN
FOR
RIVIERA CLUB

VICINITY MAP

EDGE

REVISIONS

MARK	DATE	DESCRIPTION

SHEET CP

1

REVISIONS		
MARK	DATE	DESCRIPTION

2 CP

EDGE
PLANNING • LANDSCAPE ARCHITECTURE • URBAN DESIGN
930 WEST SPRING STREET, SUITE 350
COLUMBUS, OHIO 43215
614-485-3343

REGIONAL CONTEXT MAP

CITY OF DUBLIN, OHIO
CONCEPT PLAN
FOR
RIVIERA CLUB

Date November 8, 2013
Job No. 13005

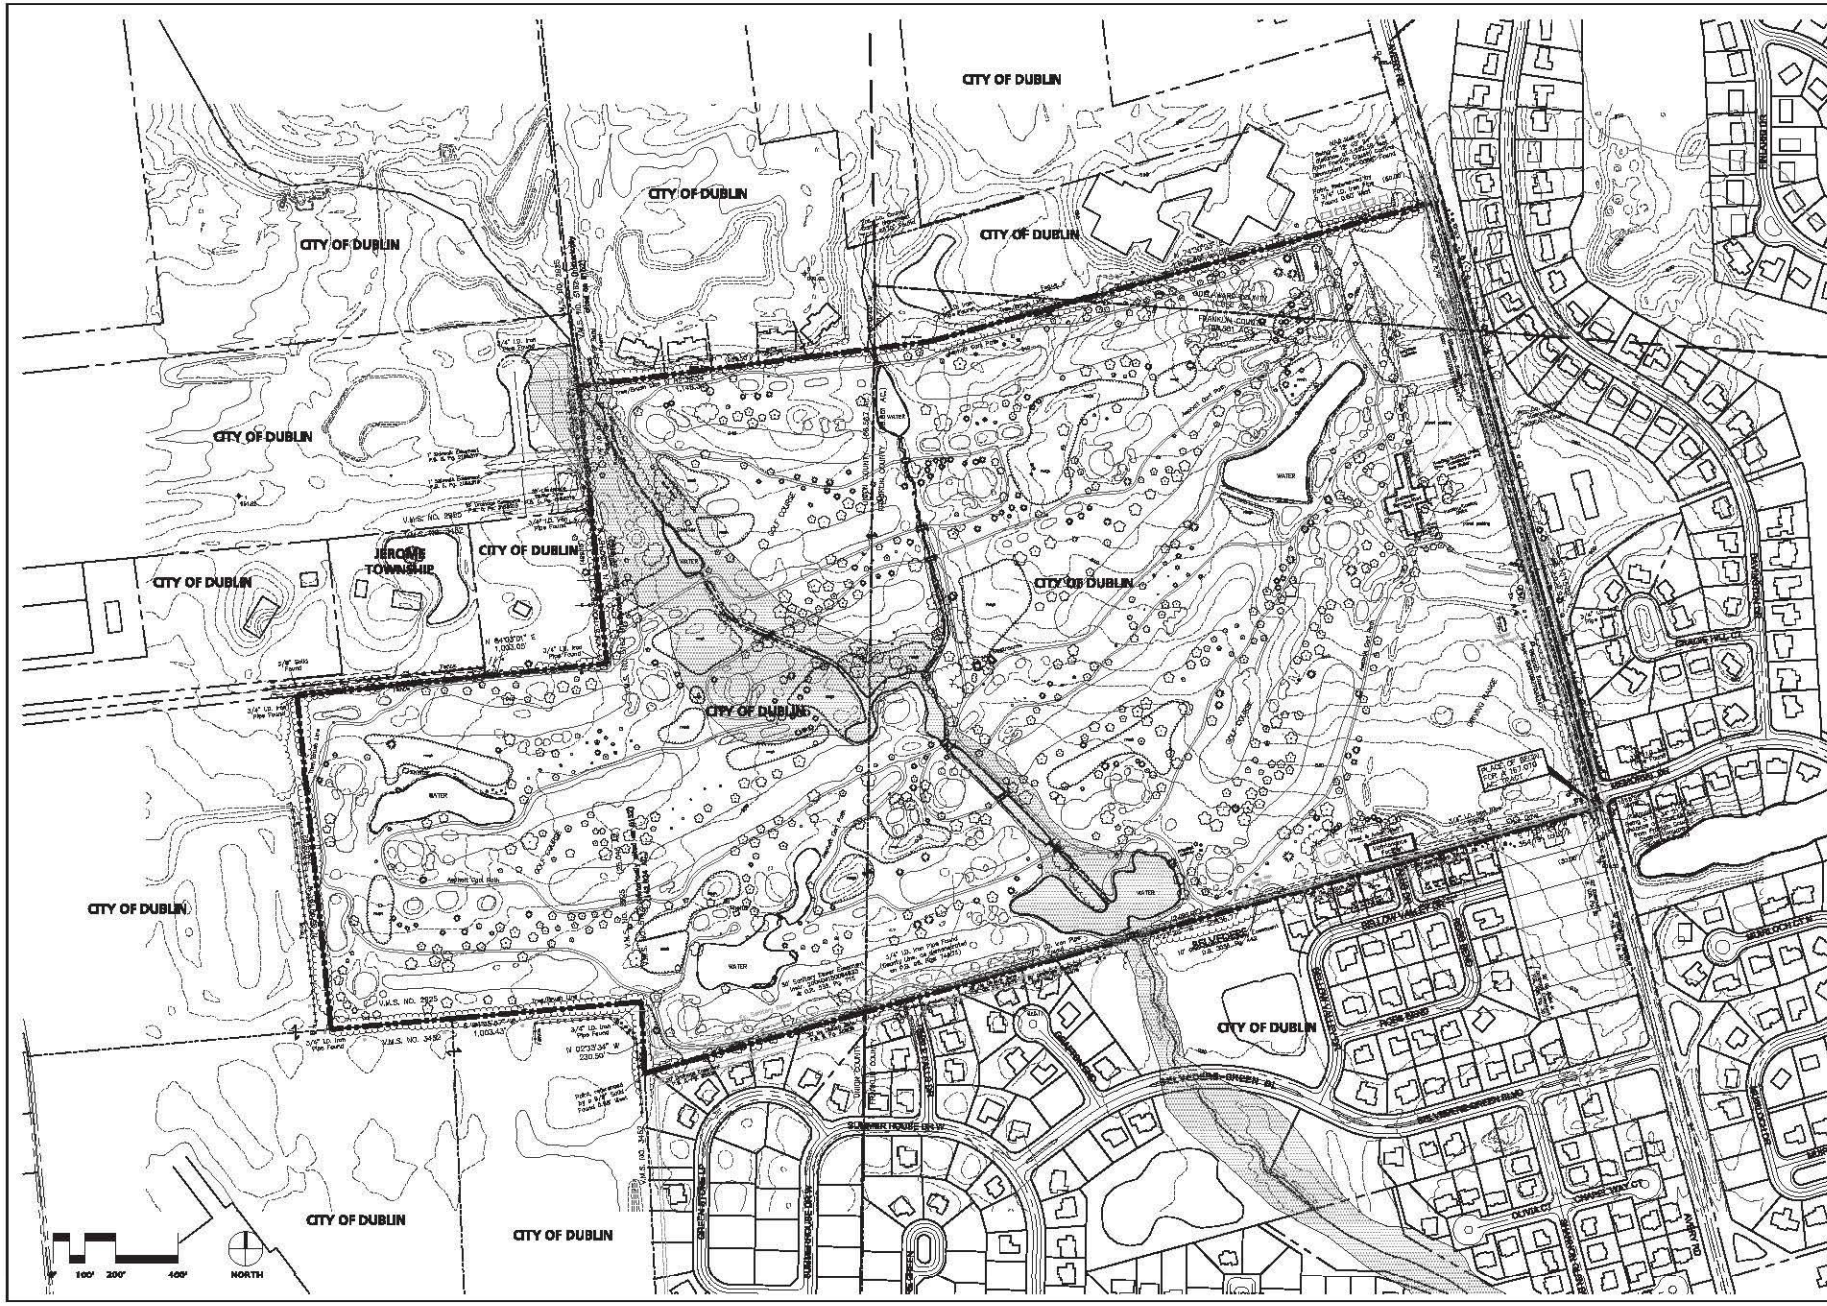

Date November 8, 2013

Job No. 18005

CITY OF DUBLIN, OHIO
CONCEPT PLAN
FOR
RIVIERA CLUB

EXISTING CONDITIONS MAP

EDGE

REVISIONS

MARK	DATE	DESCRIPTION

SHEET CP

3

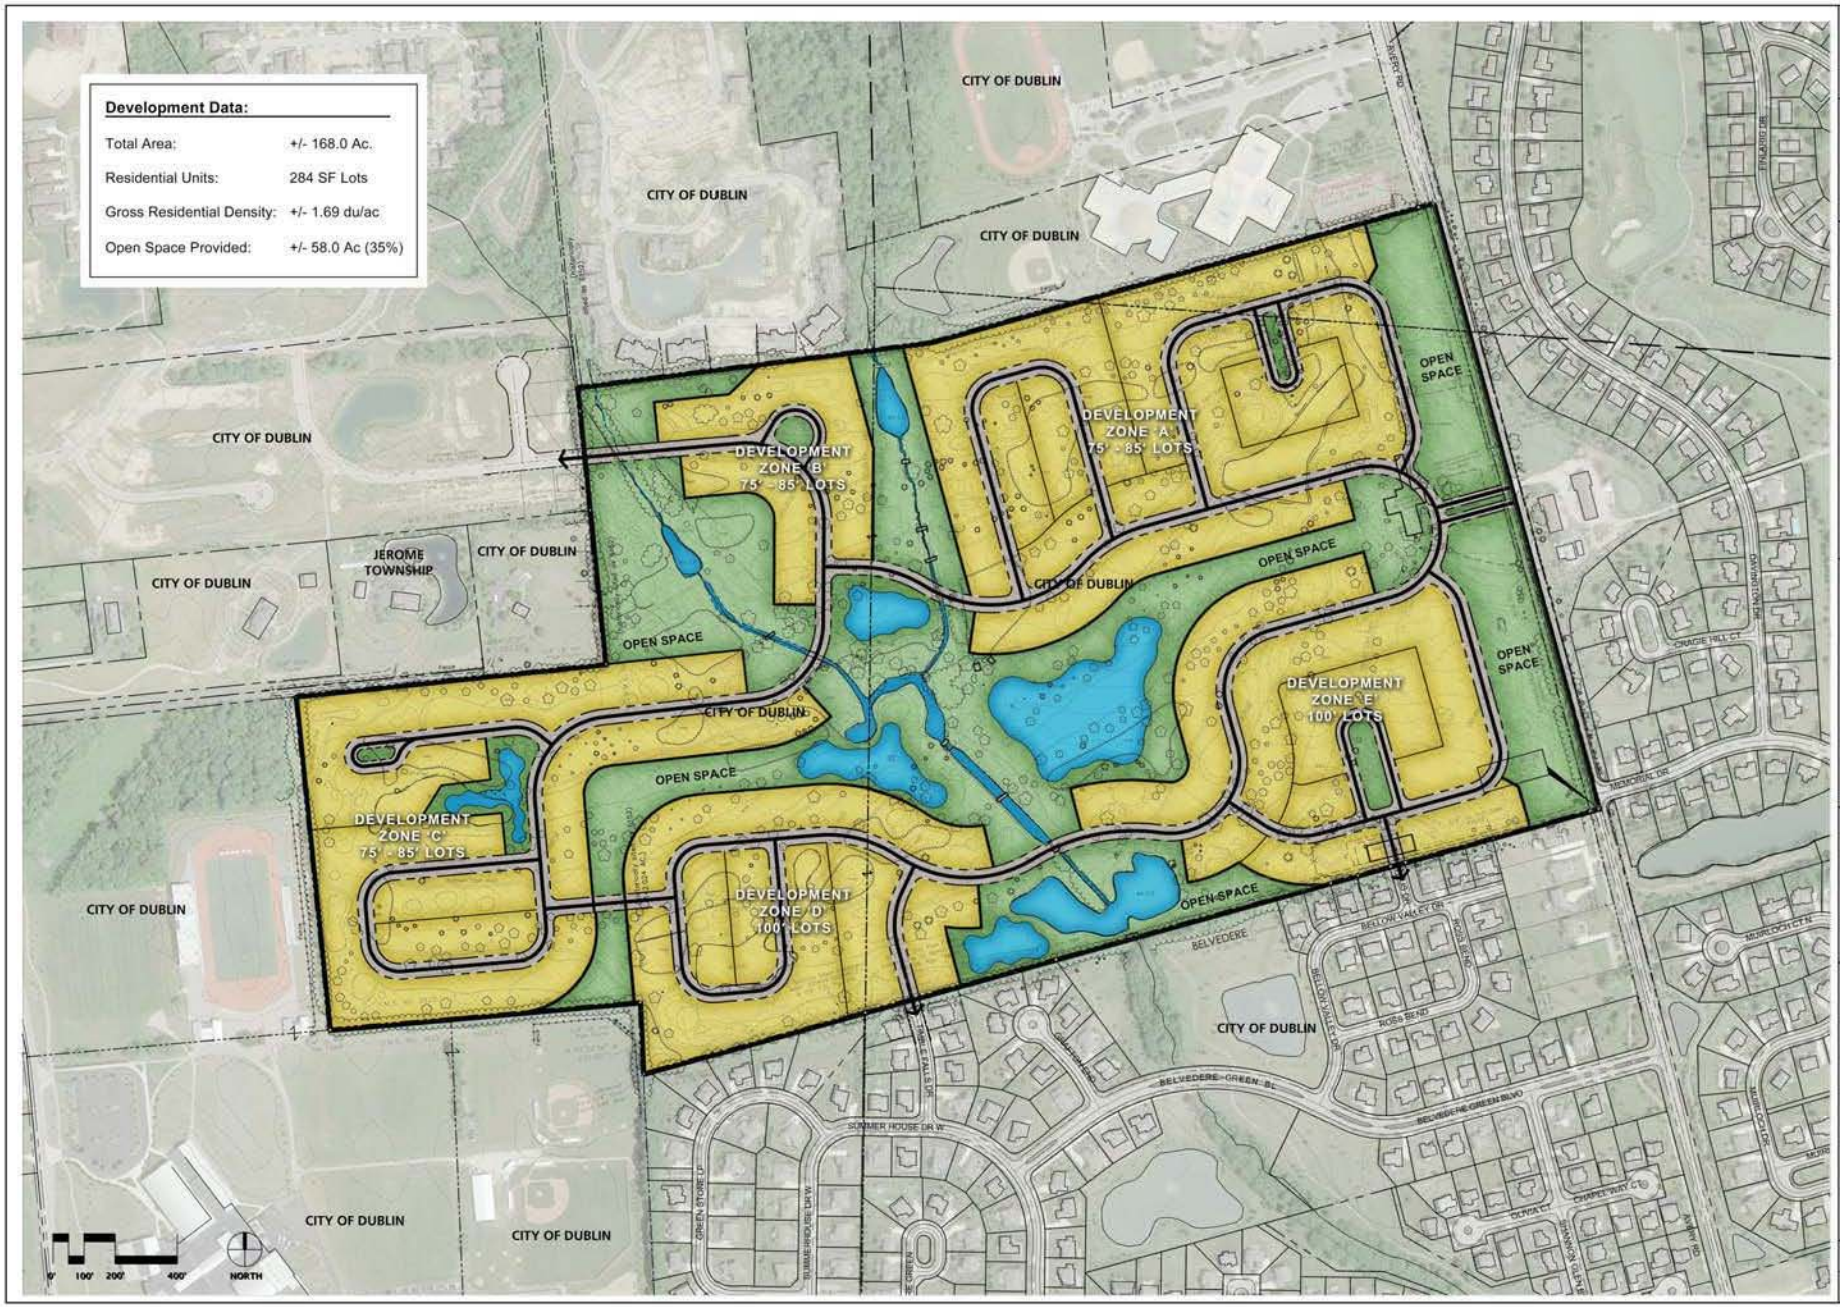

Date November 6, 2013
Job No. 13005

CITY OF DUBLIN, OHIO
CONCEPT PLAN
FOR
RIVIERA CLUB

CONCEPTUAL DEVELOPMENT PLAN

EDGE

REVISIONS

MARK	DATE	DESCRIPTION

SHEET CP 4