J:\2013\1731\Dwg\Oldheads\Exhibits\Site Plan 30x42.dwg Last Saved By: dsarvaiston, 1/16/2014 5:01 PM Last Printed By: Sarvaiston, Donald, 1/16/2014 5:17 PM
Scale: CS-REFE-E, 2013\1731 CS-REFE-N

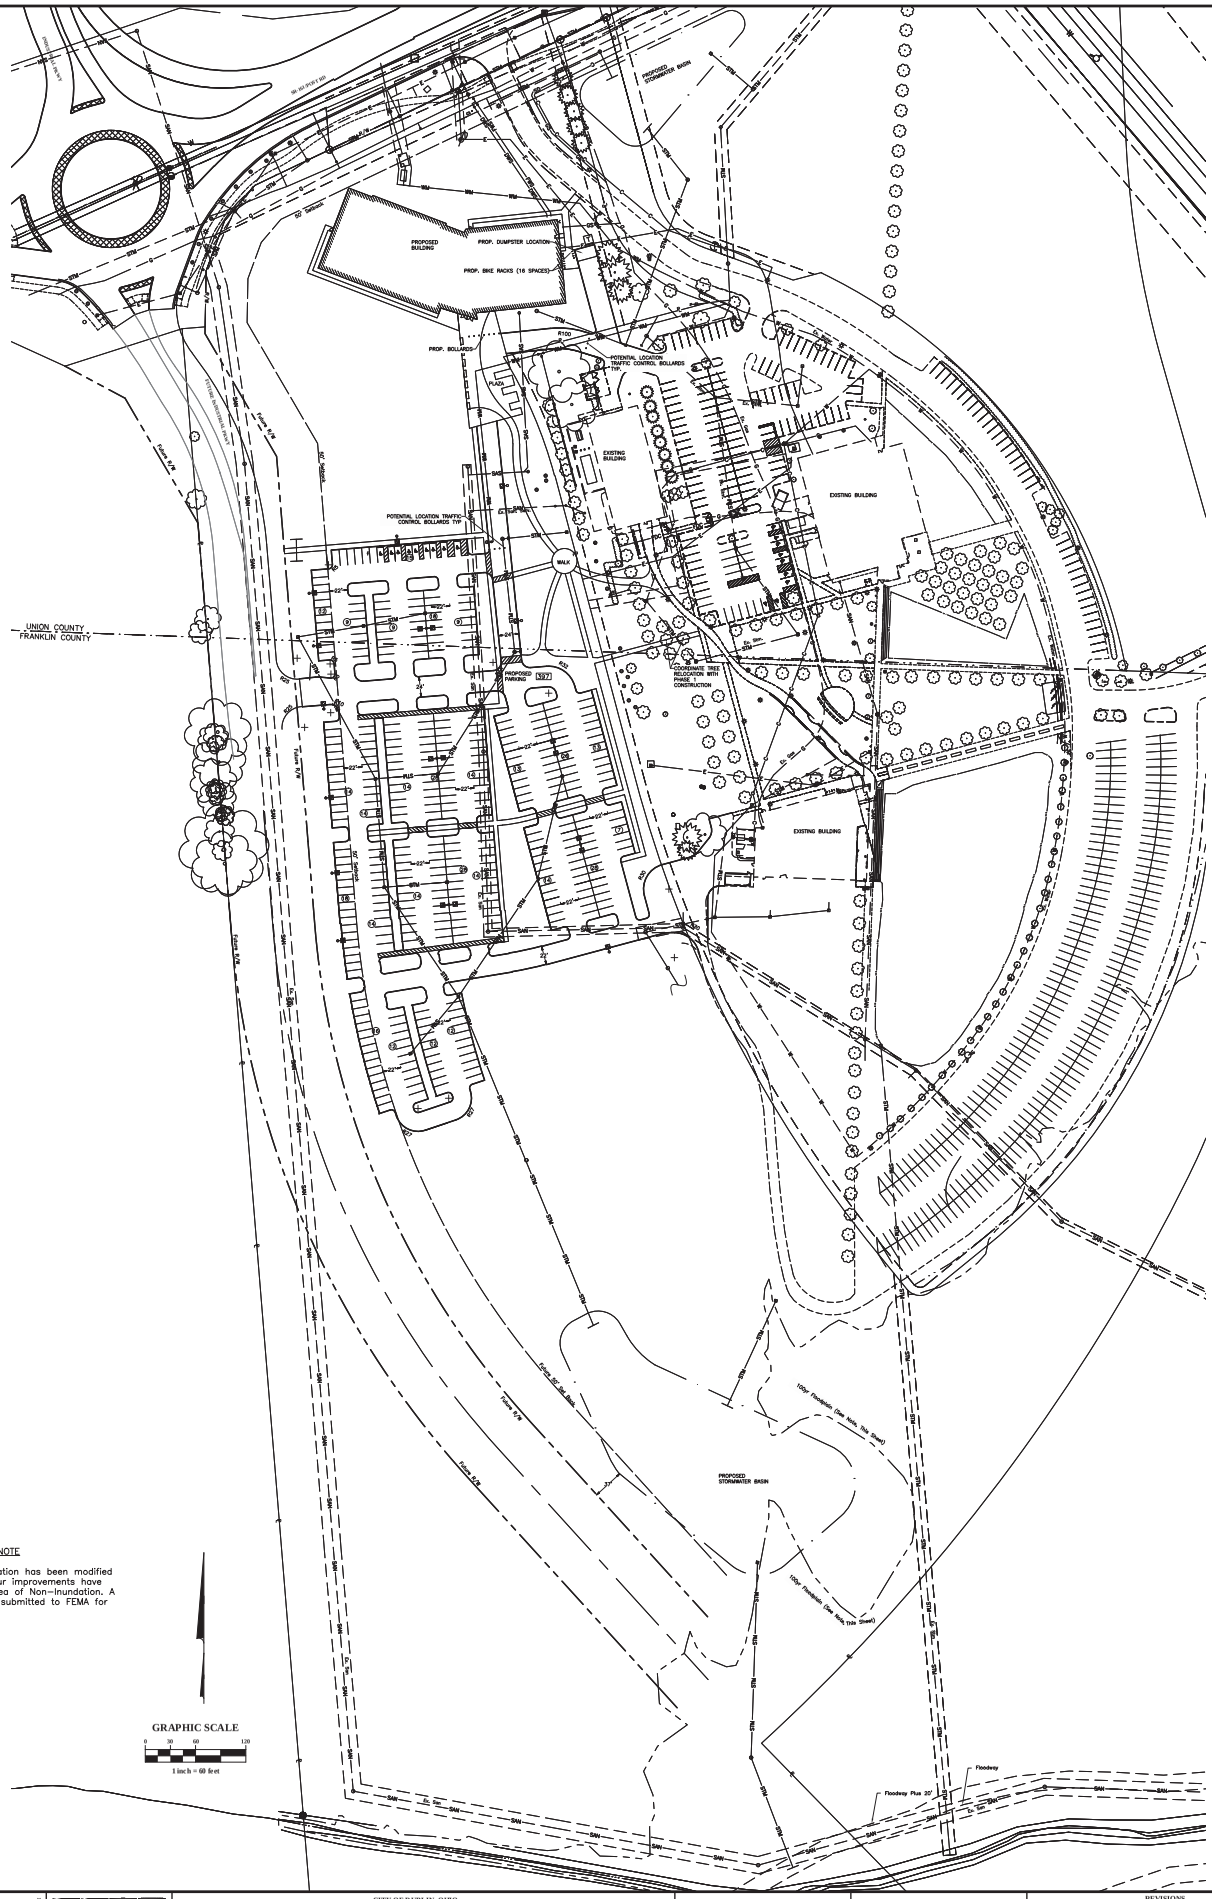

100YR FLOODPLAIN NOTE

100yr floodplain location has been modified and the limits of our improvements have been deemed an Area of Non-Inundation. A LOMAR-F has been submitted to FEMA for approval.

SHEET	JOB NO.	SCALE	DATE	DESIGN
	2013-1731	1" = 60'	January 16, 2014	EMH

CITY OF DUBLIN, OHIO
PLOT, GRADE & UTILITY PLAN
FOR
OHIO UNIVERSITY DUBLIN CAMPUS COLLEGE
OF HEALTH SCIENCES AND PROFESSIONS
SITE PLAN

OHIO UNIVERSITY

REVISIONS

MARK	DATE	DESCRIPTION