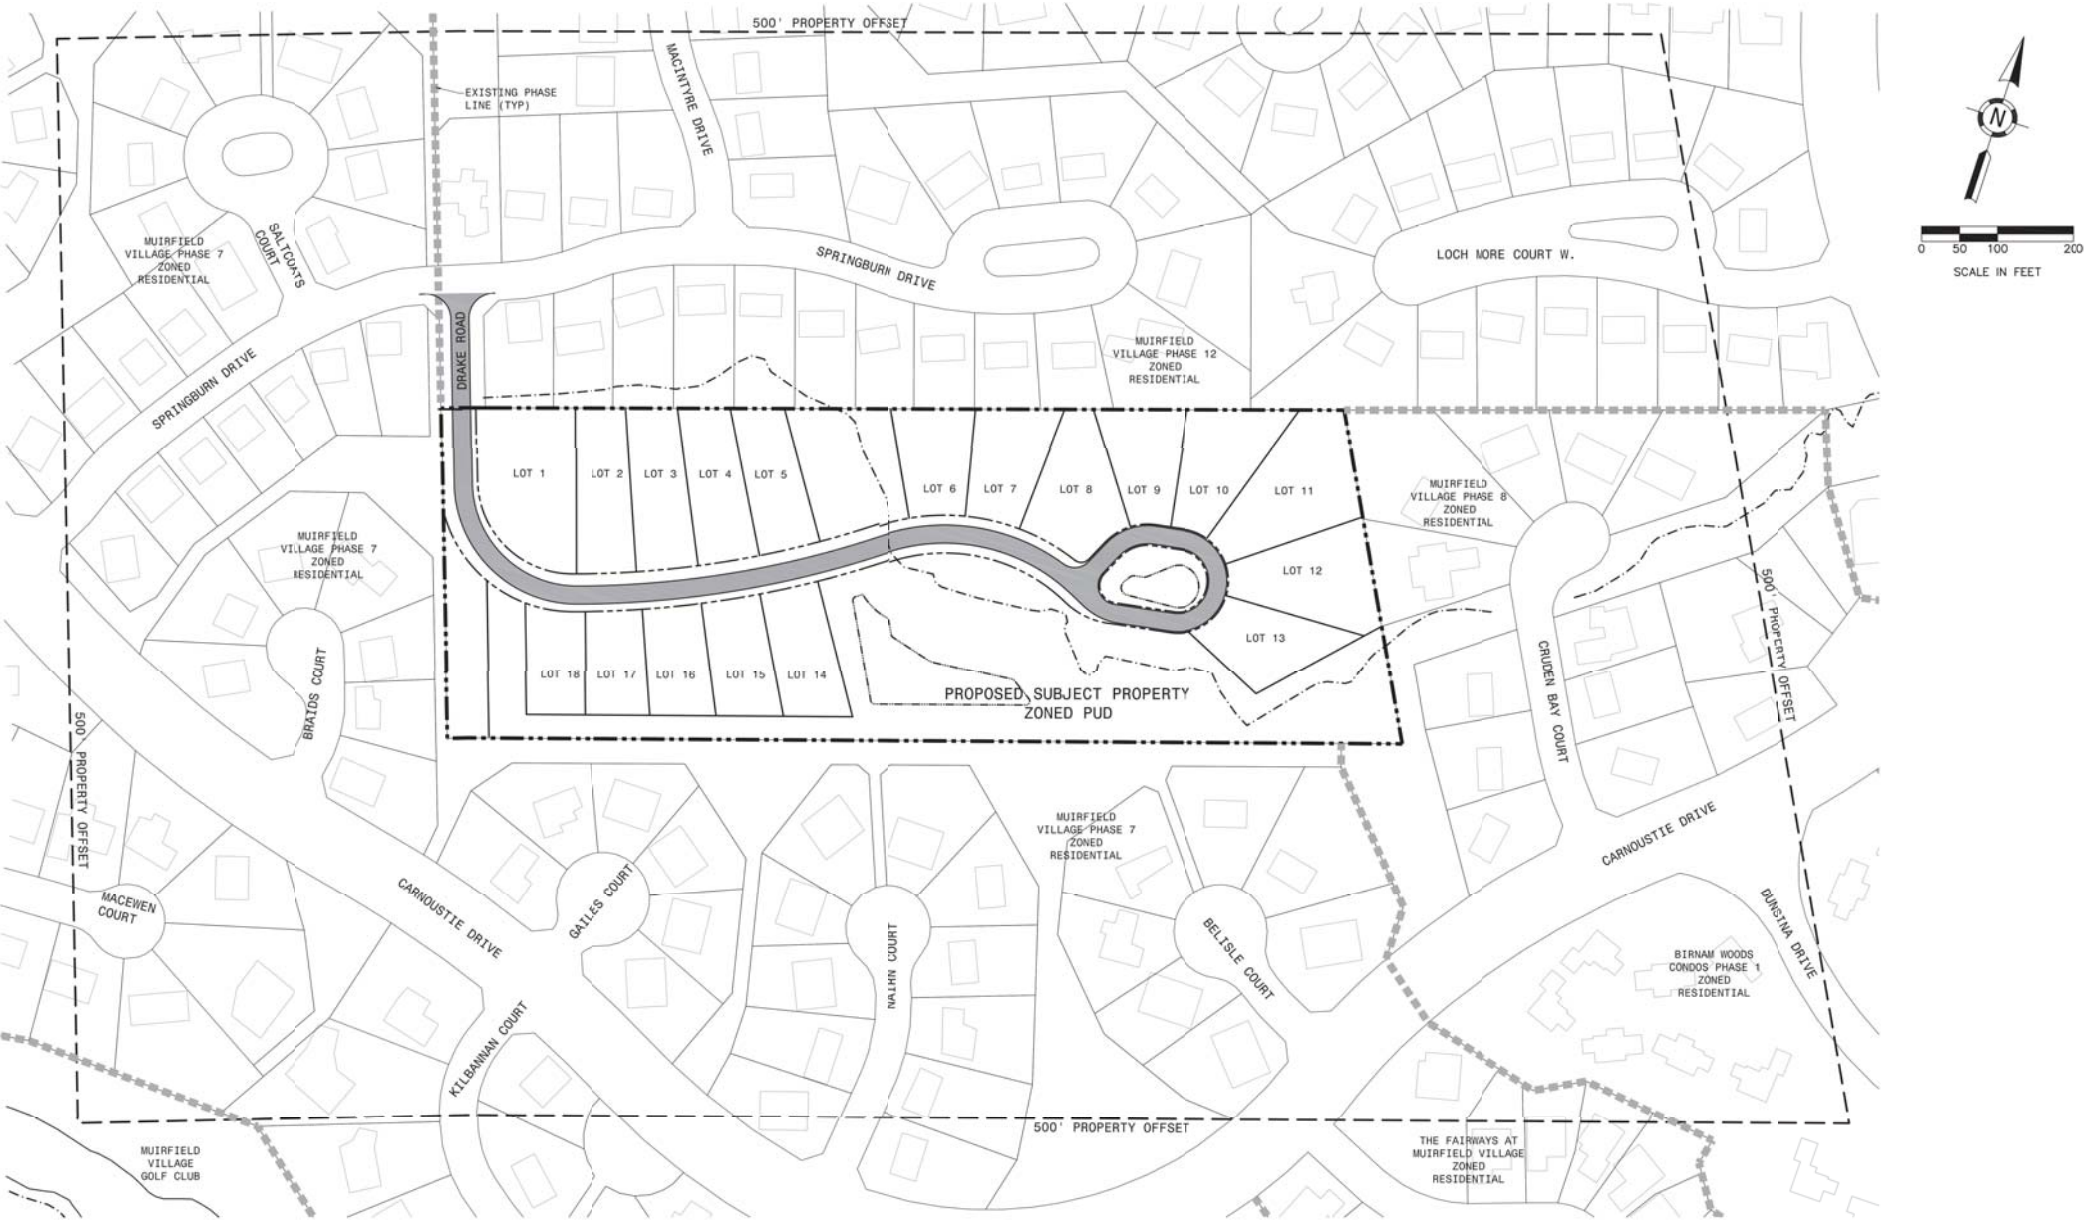
500' PROPERTY OFFSET
EXISTING PHASE LINE (TYP)
MACINTYRE DRIVE
SPRINGBURN DRIVE
LOCH MORE COURT W.
MUIRFIELD VILLAGE PHASE 7 ZONED RESIDENTIAL
SALTCOATS COURT
SPRINGBURN DRIVE
DRAKE ROAD
MUIRFIELD VILLAGE PHASE 12 ZONED RESIDENTIAL
LOT 1
LOT 2
LOT 3
LOT 4
LOT 5
LOT 6
LOT 7
LOT 8
LOT 9
LOT 10
LOT 11
LOT 12
LOT 13
LOT 14
LOT 15
LOT 16
LOT 17
LOT 18
PROPOSED SUBJECT PROPERTY ZONED PUD
MUIRFIELD VILLAGE PHASE 8 ZONED RESIDENTIAL
MUIRFIELD VILLAGE PHASE 7 ZONED RESIDENTIAL
BRAIDS COURT
CRUDEN BAY COURT
500' PROPERTY OFFSET
500' PROPERTY OFFSET
MACEWEN COURT
CARNOUSTIE DRIVE
GAILES COURT
NAIRN COURT
MUIRFIELD VILLAGE PHASE 7 ZONED RESIDENTIAL
BELISLE COURT
CARNOUSTIE DRIVE
DUNSINA DRIVE
BIRNAM WOODS CONDOS PHASE 1 ZONED RESIDENTIAL
KILBANNAN COURT
500' PROPERTY OFFSET
MUIRFIELD VILLAGE GOLF CLUB
THE FAIRWAYS AT MUIRFIELD VILLAGE ZONED RESIDENTIAL
N
0 50 100 200
SCALE IN FEET