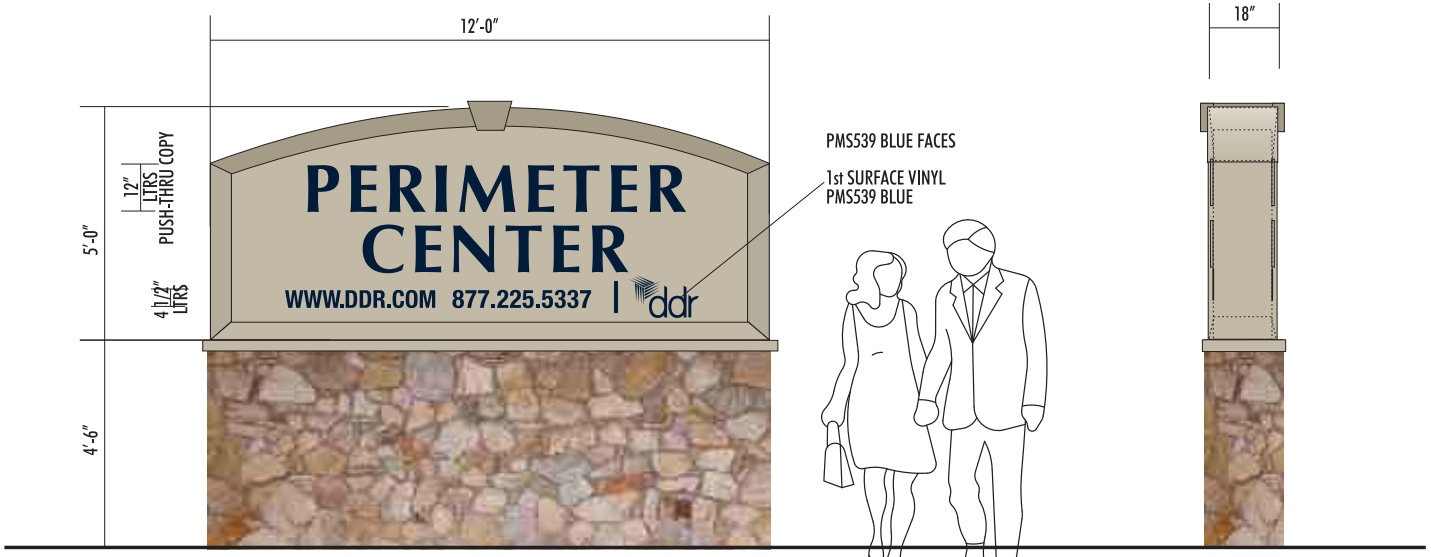

#24464 ELEVATION-3/8"=1'-0"
D/F INTERNALLY ILLUMINATED MONUMENT SIGN
ALUMINUM CABINET W/ROUTED BEIGE FACES & DETAIL
ALL COPY - PUSH THRU
1st SURFACE VINYL TAGLINE-PMS539 BLUE
VENEER STONE BASE

PHOTO ELEVATION-1/8"=1'-0"+/-

PHOTO ELEVATION-1/8"=1'-0"+/-

DaNite Sign Co.
Proudly Serving Central Ohio Since 1954
1640 Harmon Ave Columbus, Ohio, 43223
(614) 444-3333 (FAX) 444-3026
www.danitesign.com

APPROVED-CUSTOMER DATE

SIGN DESIGN CONSULTANT DATE

JOB NAME	PERIMETER CENTER #24464
STREET	6700 PERIMETER LOOP
CITY, STATE	DUBLIN, OHIO
LOCATION	MONUMENT
SKETCH #	13-894R8
DATE	02/18/14
FILE NAME	PERIMETERCENTER.CDR
DIRECTORY	D13

SCALE AS NOTED SALE AB DESIGNER CRN

This project is an original unpublished design concept protected by copyright laws of The United States of America. Prior to sale or paid design fees, all visual materials, specifications, annexes and revisions remain the exclusive property of DaNite Sign Company. The use of any part herein to manufacture, sell or adapt this concept to other mediums by unauthorized parties constitutes an actionable plagiarism. ©

RECEIVED
MAR 18 2014
14-021AFDP
CITY OF DUBLIN
PLANNING

N