LOCATION DETAIL

SCALE: 3/16" = 1'-0"

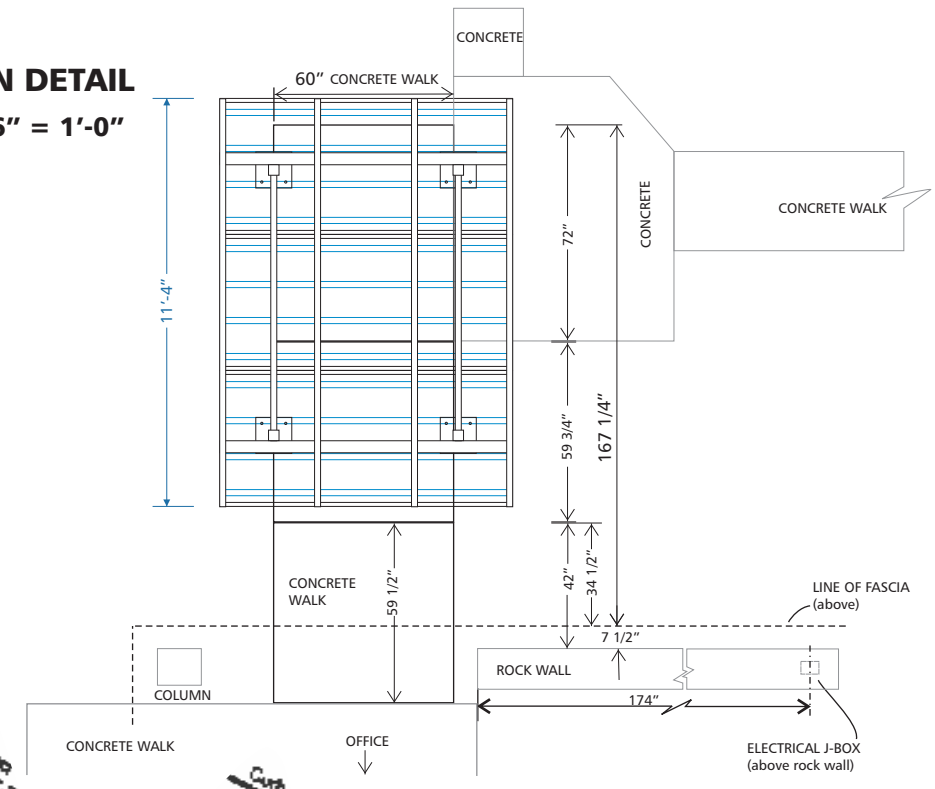

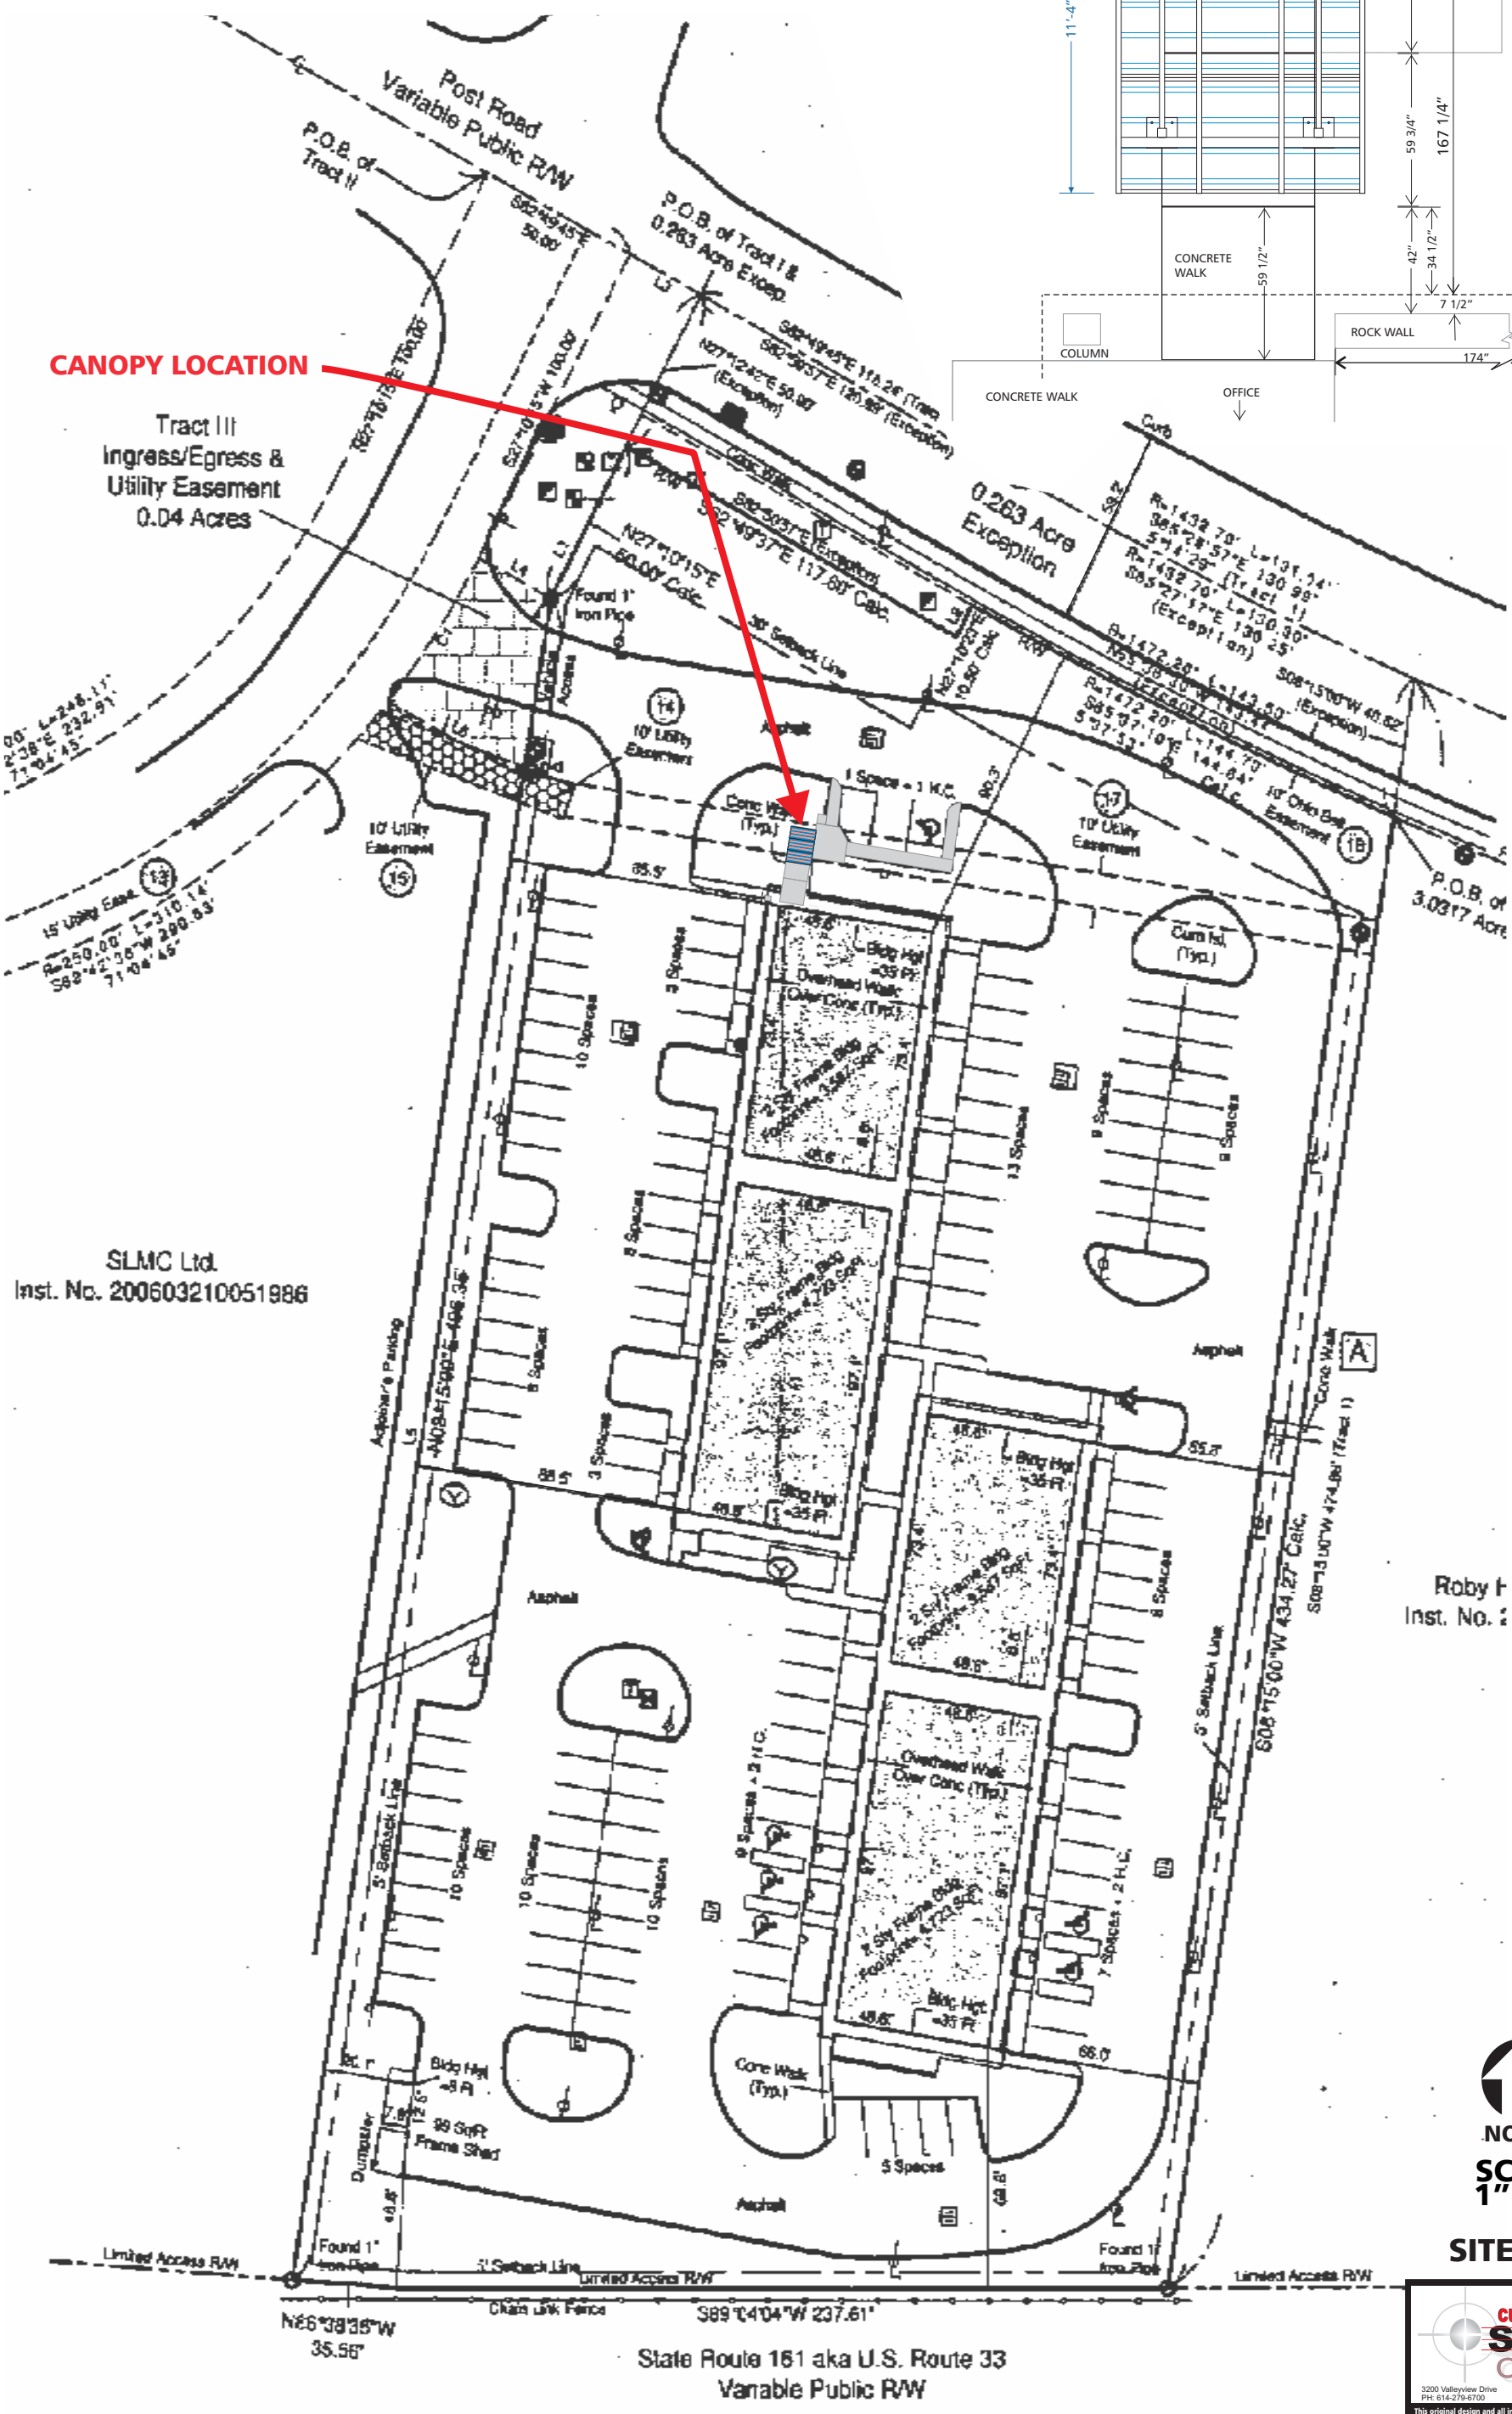

NORTH

SCALE: 1"=50'

SITE PLAN

custom SIGN Center, Inc. Full Service Sign Company
3200 Valleyview Drive Columbus, OH 43204
PH: 614-279-6700 FX: 614-279-7525

This original design and all information herein are the property of Custom Sign Center, Inc. Artwork is subject to return if not purchased. Any unauthorized use is forbidden. © Copyright 2005 All rights reserved

Note : Site Plan Courtesy of ALTA/ACSM LAND TITLE SURVEY.