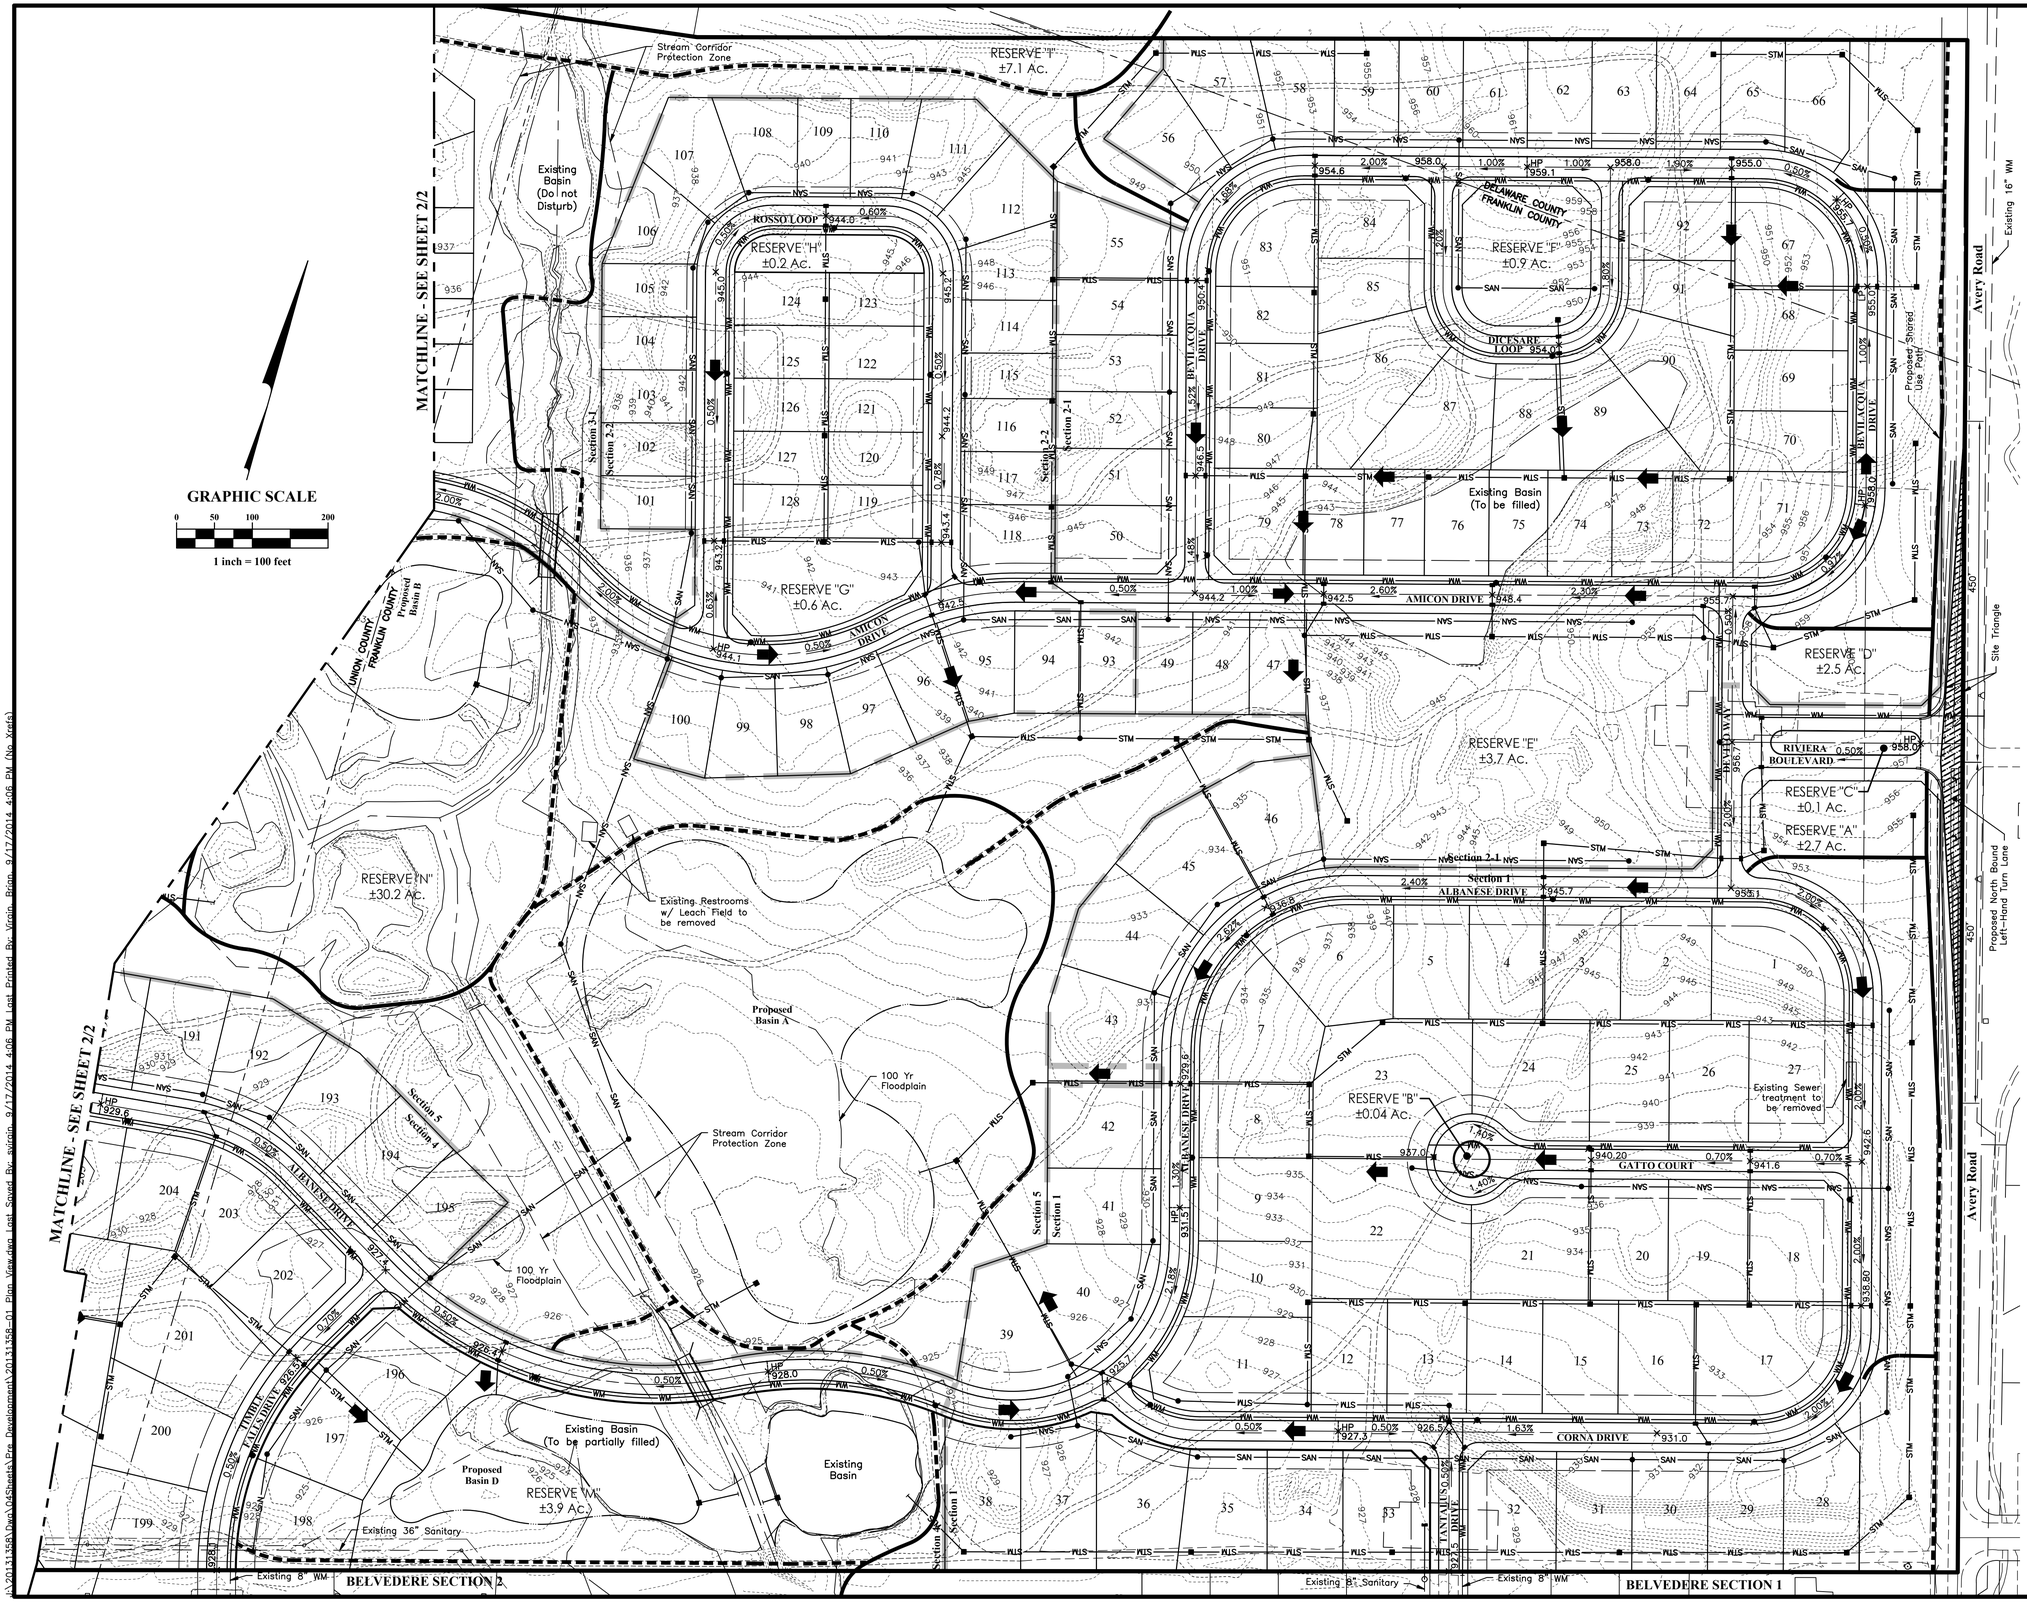

Note:

Floodplain shown is based on EMH&T studied analysis utilizing field survey data and subject to Review and Approval by City of Dublin.

REVISIONS

MARK	DATE	DESCRIPTION

CITY OF DUBLIN, OHIO
PRELIMINARY DEVELOPMENT PLAN
FOR
RIVIERA
PRELIMINARY ENGINEERING PLAN
PLAN VIEW

EMH&T
Evans, Mechwart, Hambleton & Tilton, Inc.
Engineers • Surveyors • Planners • Scientists
5500 New Albany Road, Columbus, OH 43054
Phone: 614.775.4500 Toll Free: 888.775.3648
emht.com

DATE
September, 2014

SCALE
1" = 100'

JOB NO.
20131358

SHEET
1/2

DRAFT
FOR APPROVAL

J:\20131358\Dwg\04Sheets\Pre_Development\20131358-01_Plan_View.dwg Last Saved By: svirgin, 9/17/2014 4:06 PM Last Printed By: Virgin, Brian, 9/17/2014 4:06 PM (No Xrefs)

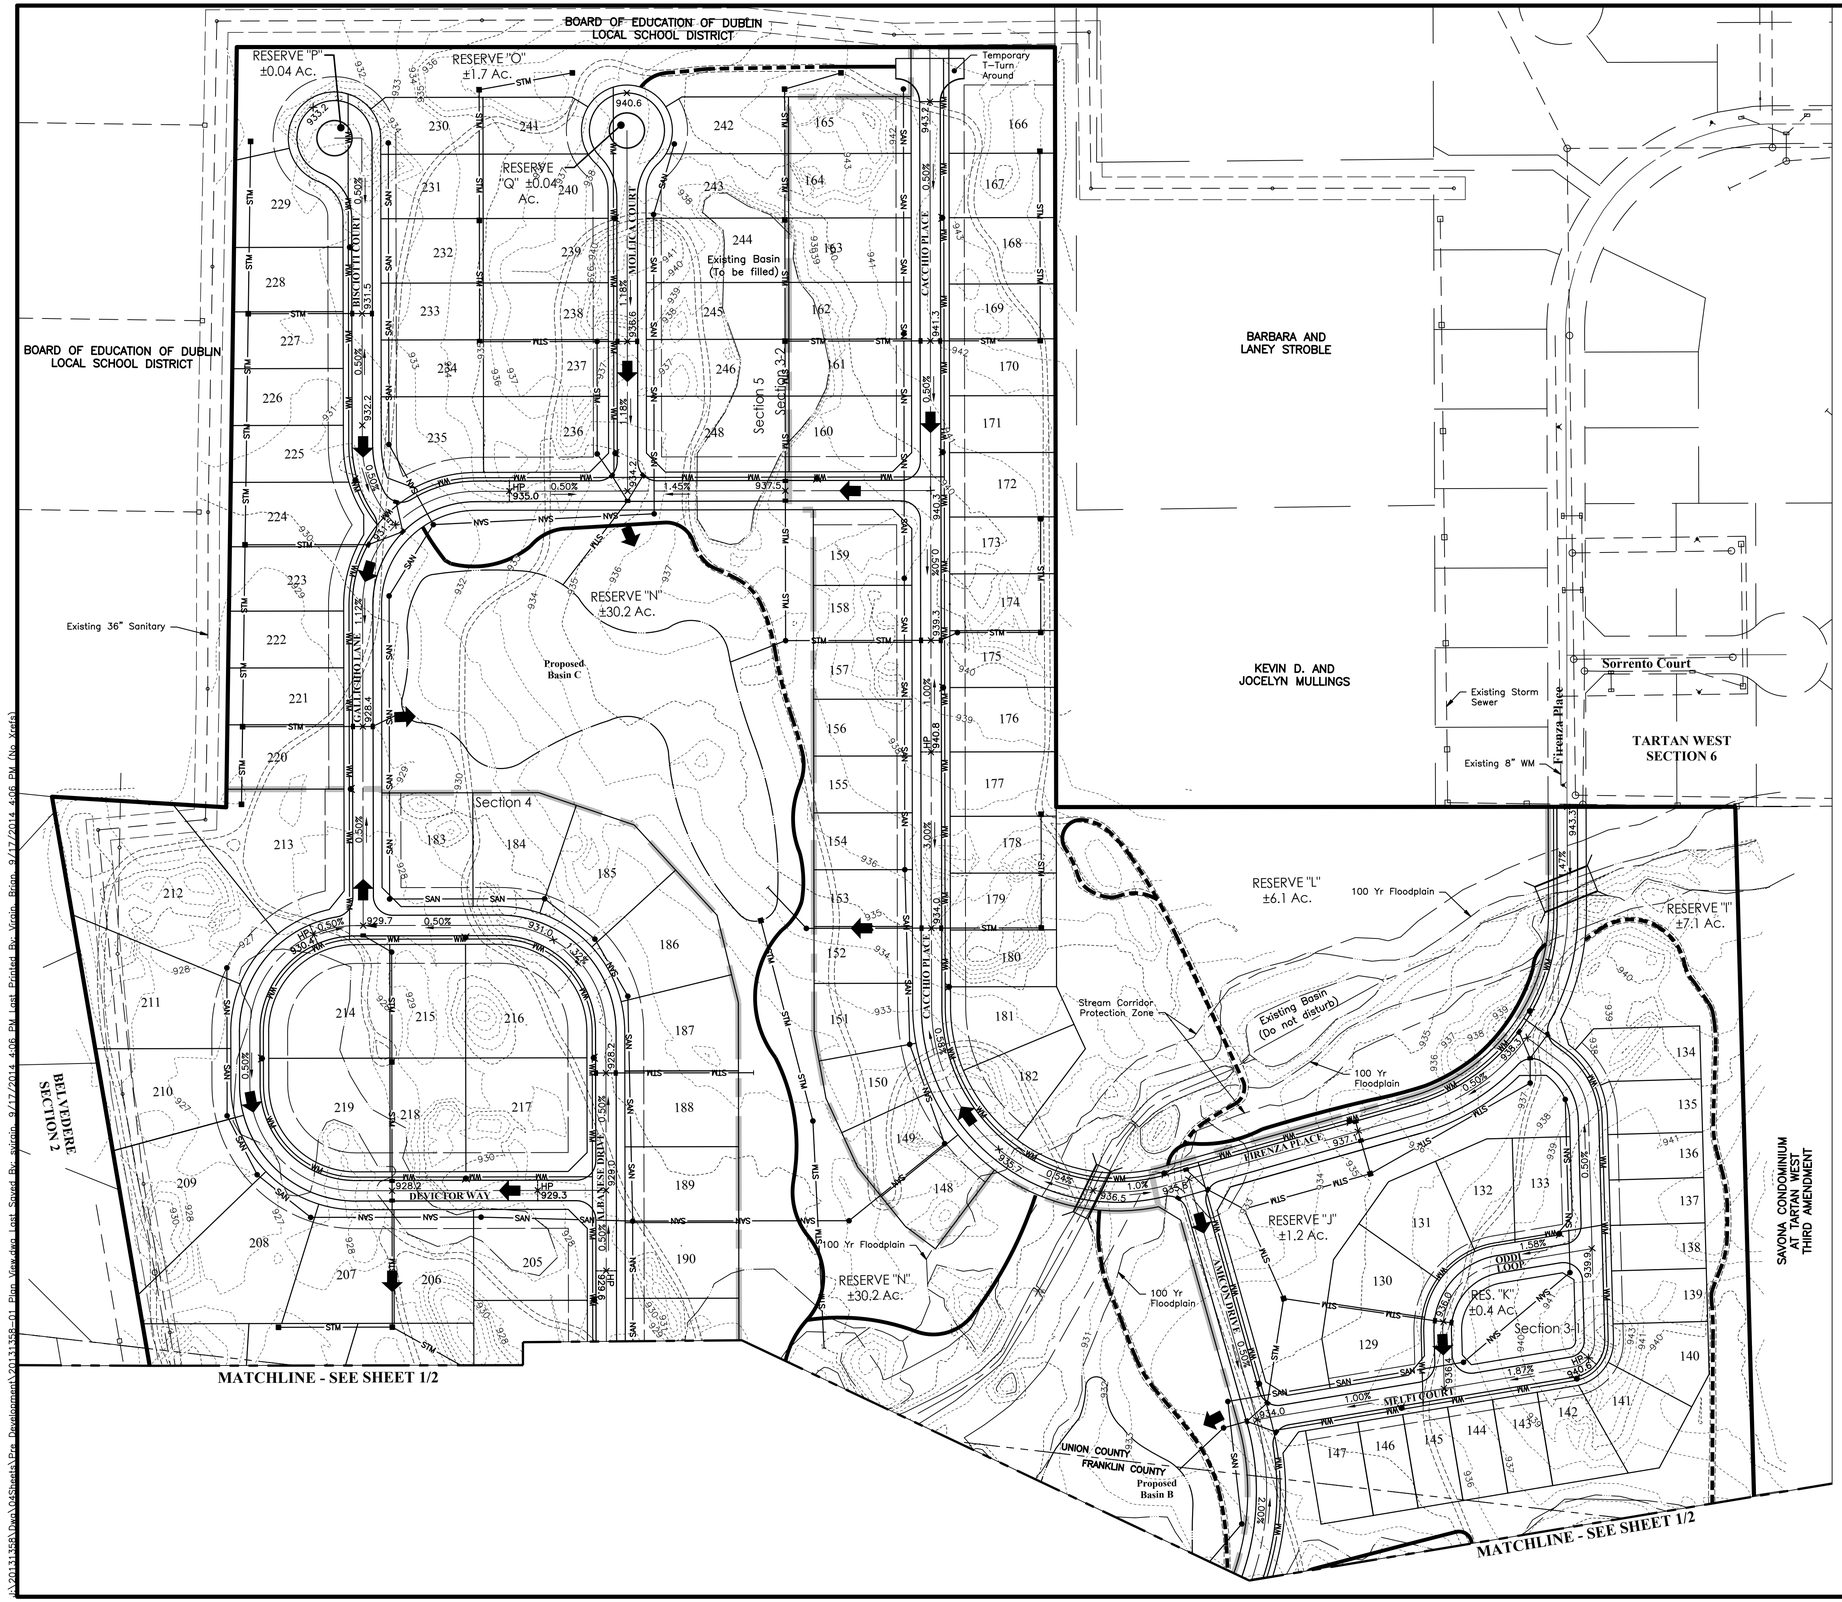

Note:

Floodplain shown is based on EMH&T studied analysis utilizing field survey data and subject to Review and Approval by City of Dublin.

GRAPHIC SCALE

0 50 100 200

1 inch = 100 feet

DRAFT

FOR APPROVAL

REVISIONS

MARK	DATE	DESCRIPTION

CITY OF DUBLIN, FRANKLIN COUNTY, OHIO
PRELIMINARY DEVELOPMENT PLAN
FOR
RIVIERA
PRELIMINARY ENGINEERING PLAN
PLAN VIEW

EMH&T
Evans, Mechwart, Hambleton & Tilton, Inc.
Engineers • Surveyors • Planners • Scientists
5500 New Albany Road, Columbus, OH 43054
Phone: 614.775.4500 Toll Free: 888.775.3648
emht.com

DATE
September, 2014

SCALE
1" = 100'

JOB NO.
20131358

SHEET
2/2

J:\20131358\Dwg\04Sheets\Pre_Development\20131358-01_Plan_View.dwg Last Saved By: svirgin, 9/17/2014 4:06 PM Last Printed By: Virgin, Brian, 9/17/2014 4:06 PM (No Xrefs)