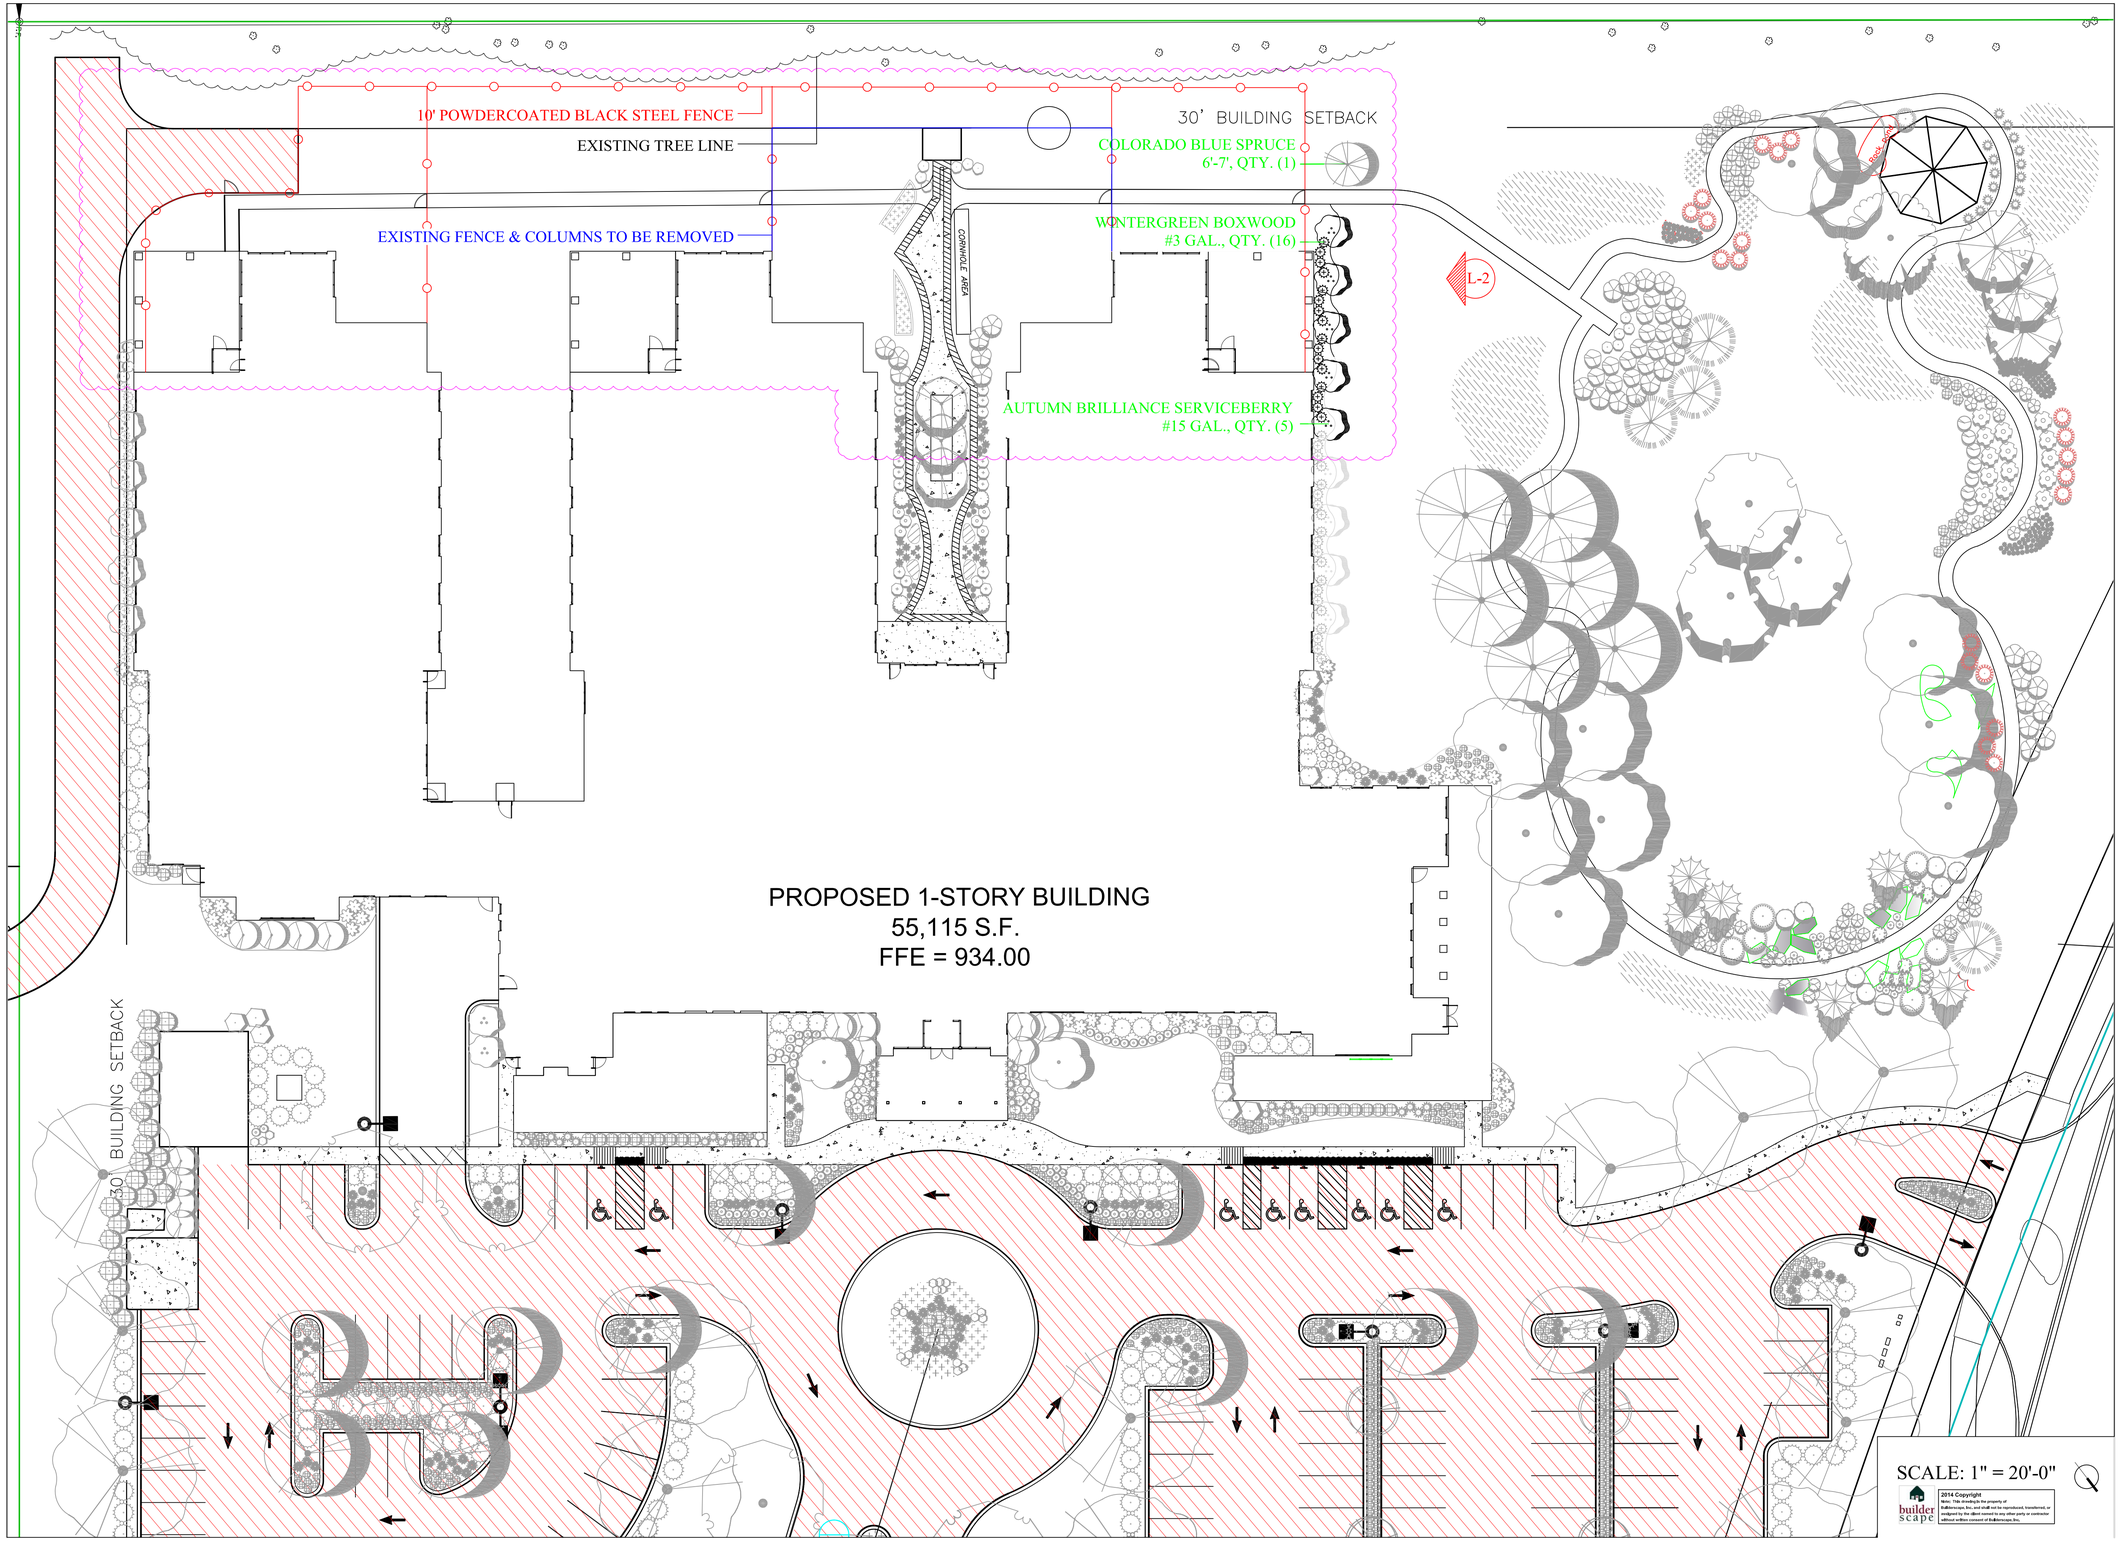

builder scape

Builderscapes, Inc.
7500 Industrial Parkway
Plain City, Ohio 43064
P - 614 . 889 .2533
F - 614 . 873 .3633

OWNER:
Dublin Springs Hospital
7625 Hospital Drive
Dublin, Ohio 43016

NO	ISSUE	DATE
	Landscape Revision	05.05.2014

Sheet Information

Date	April 23rd, 2014
Job Number	BS-0101
Drawn	AP
Checked	AP
Approved	AP

Title

SITE PLAN

Sheet

L-1

2014 Copyright
Note: This drawing is the property of Builderscape, Inc. and shall not be reproduced, transferred, or assigned by the client owned to any other party or contractor without written consent of Builderscape, Inc.

amit@builderscape.com