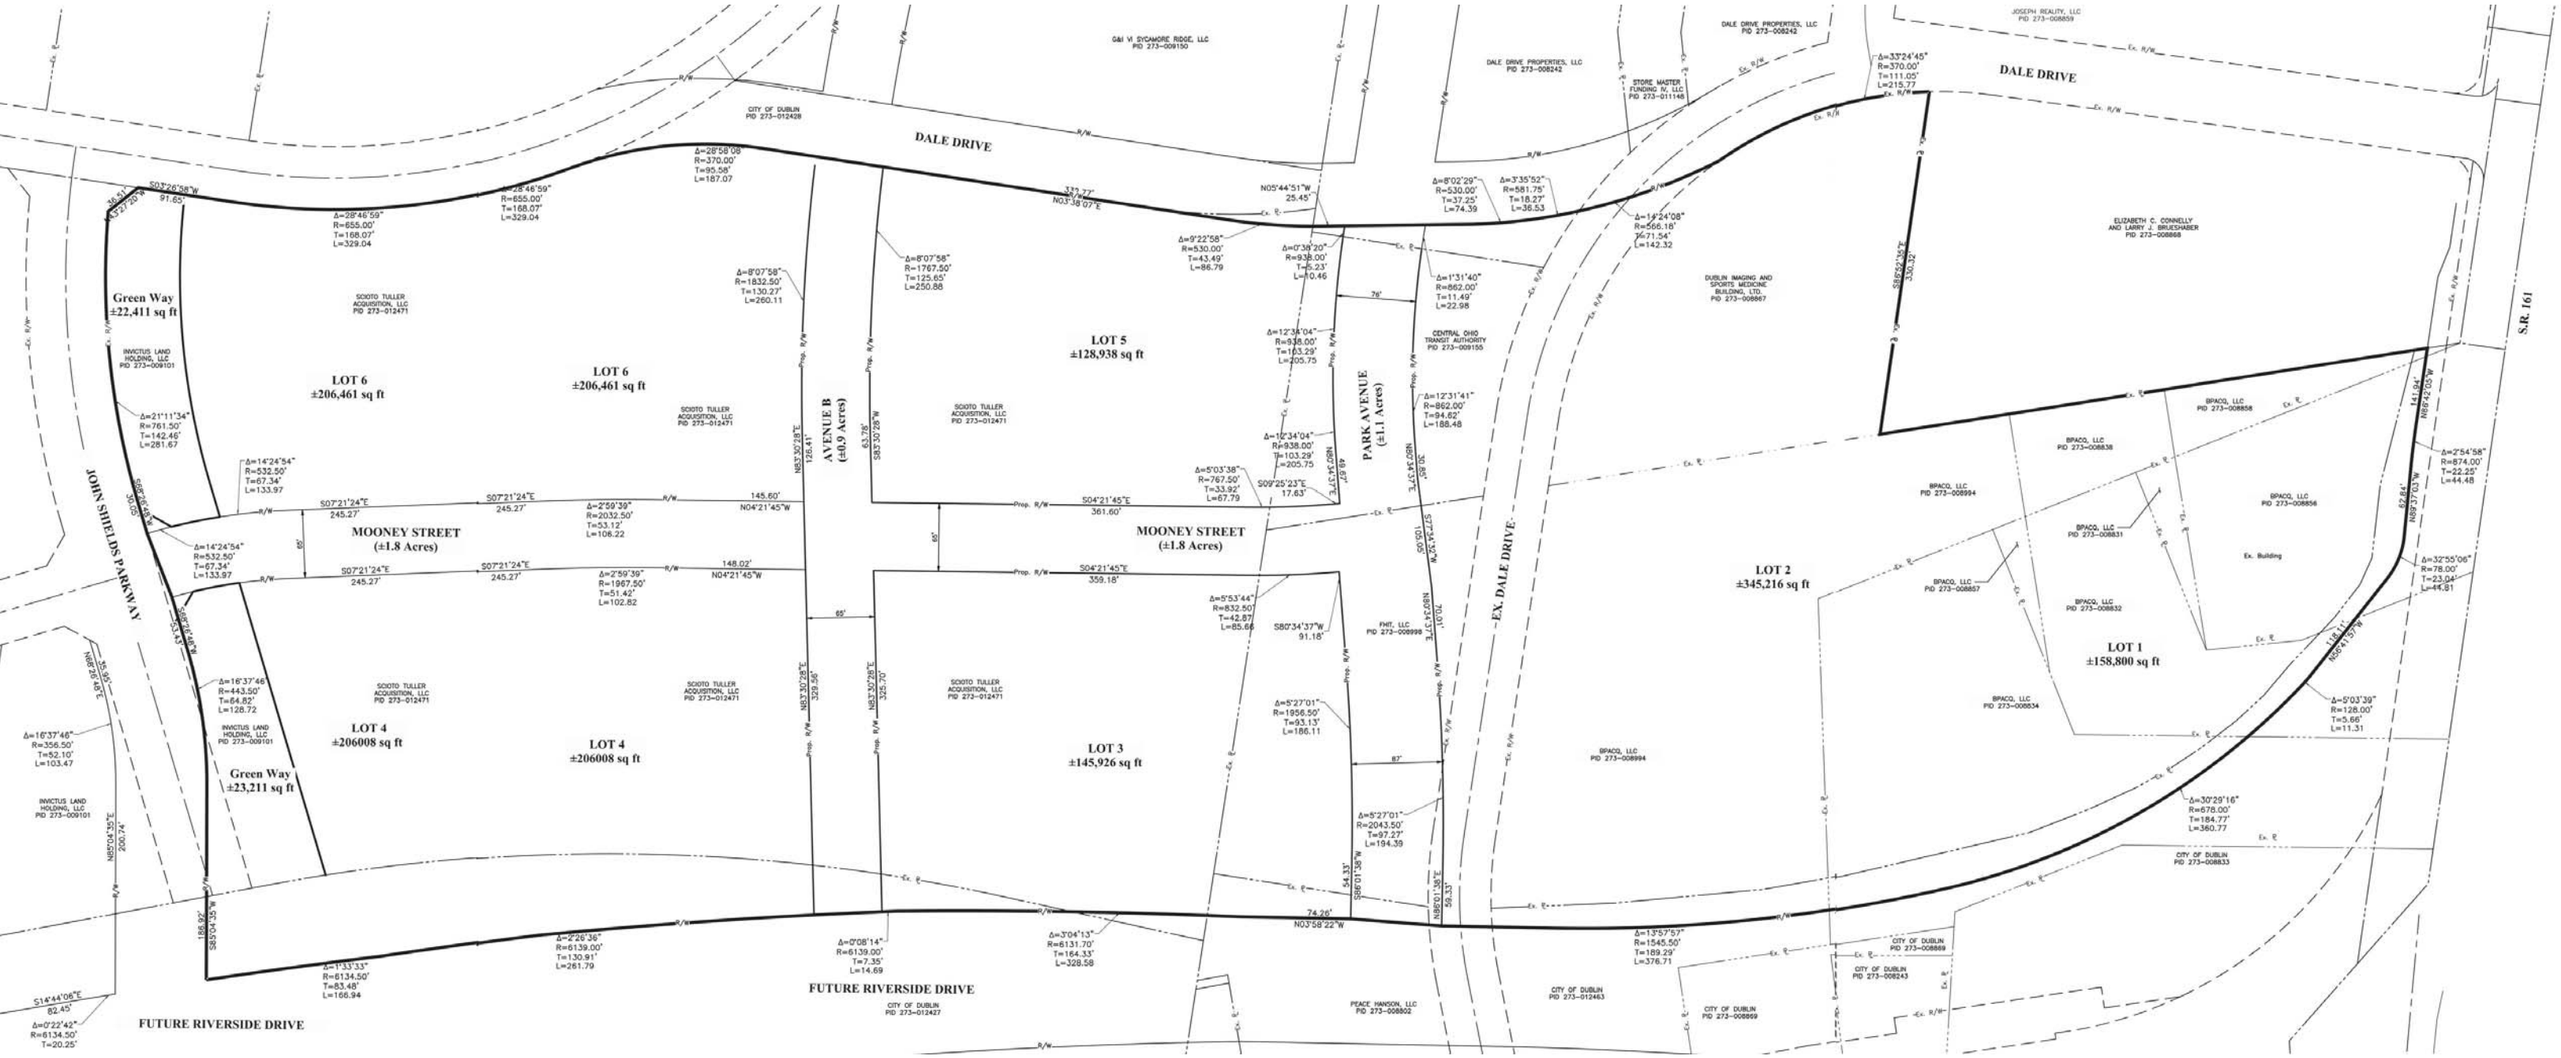
DALE DRIVE
JOHN SHIELDS PARKWAY
MOONEY STREET
(±1.8 Acres)
AVENUE B
(±0.9 Acres)
PARK AVENUE
(±1.1 Acres)
EX. DALE DRIVE
S.R. 161
FUTURE RIVERSIDE DRIVE
Green Way
±22,411 sq ft
Green Way
±23,211 sq ft
LOT 6
±206,461 sq ft
LOT 6
±206,461 sq ft
LOT 5
±128,938 sq ft
LOT 4
±206008 sq ft
LOT 4
±206008 sq ft
LOT 3
±145,926 sq ft
LOT 2
±345,216 sq ft
LOT 1
±158,800 sq ft
G&I VI SYCAMORE RIDGE, LLC
PID 273-009150
CITY OF DUBLIN
PID 273-012428
DALE DRIVE PROPERTIES, LLC
PID 273-008242
STORE MASTER
FUNDING IV, LLC
PID 273-011148
JOSEPH REALTY, LLC
PID 273-008859
ELIZABETH C. CONNELLY
AND LARRY J. BRUESHABER
PID 273-008868
DUBLIN IMAGING AND
SPORTS MEDICINE
BUILDING, LTD.
PID 273-008867
CENTRAL OHIO
TRANSIT AUTHORITY
PID 273-009155
SCIOTO TULLER
ACQUISITION, LLC
PID 273-012471
INVICTUS LAND
HOLDING, LLC
PID 273-009101
BPACO, LLC
PID 273-008994
BPACO, LLC
PID 273-008838
BPACO, LLC
PID 273-008858
BPACO, LLC
PID 273-008856
BPACO, LLC
PID 273-008831
BPACO, LLC
PID 273-008857
BPACO, LLC
PID 273-008832
BPACO, LLC
PID 273-008834
Ex. Building
FHIT, LLC
PID 273-008998
CITY OF DUBLIN
PID 273-012427
PEACE HANSON, LLC
PID 273-008802
CITY OF DUBLIN
PID 273-012463
CITY OF DUBLIN
PID 273-008869
CITY OF DUBLIN
PID 273-008833
CITY OF DUBLIN
PID 273-008889
CITY OF DUBLIN
PID 273-008243