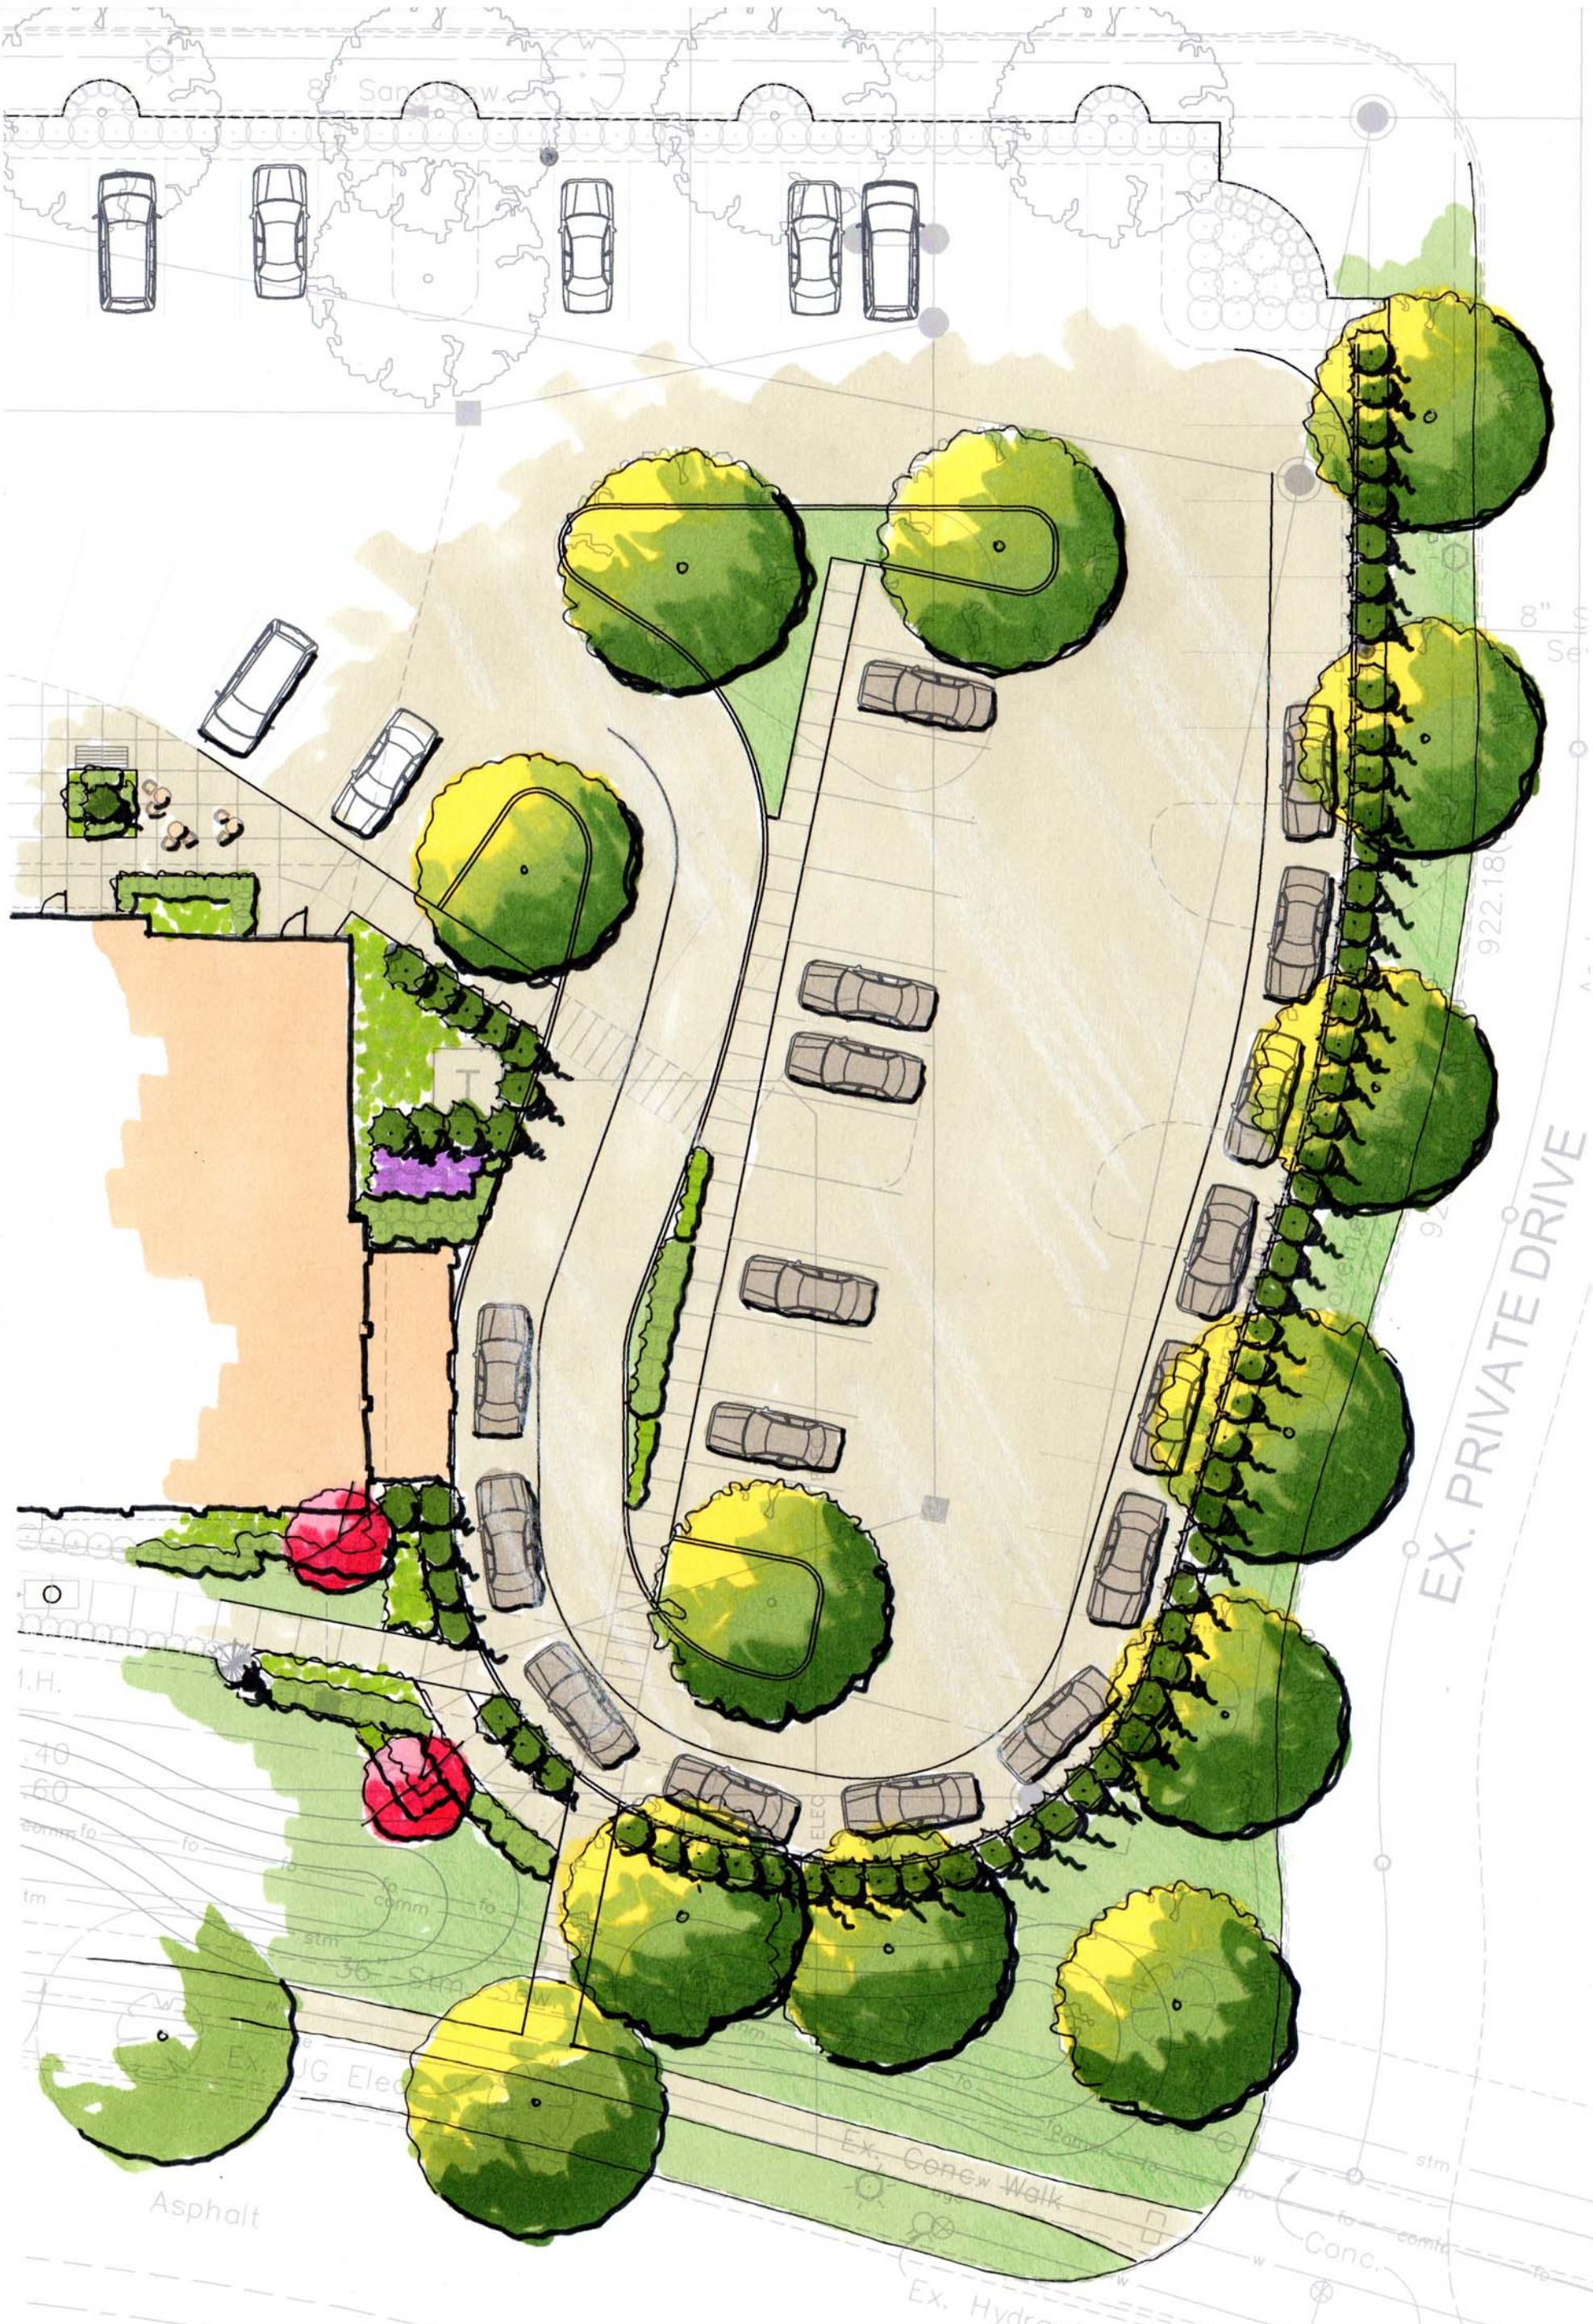

kla studios
landscape architecture site planning

Perimeter Starbucks Exhibit

The Daimler Co.
May 27, 2014

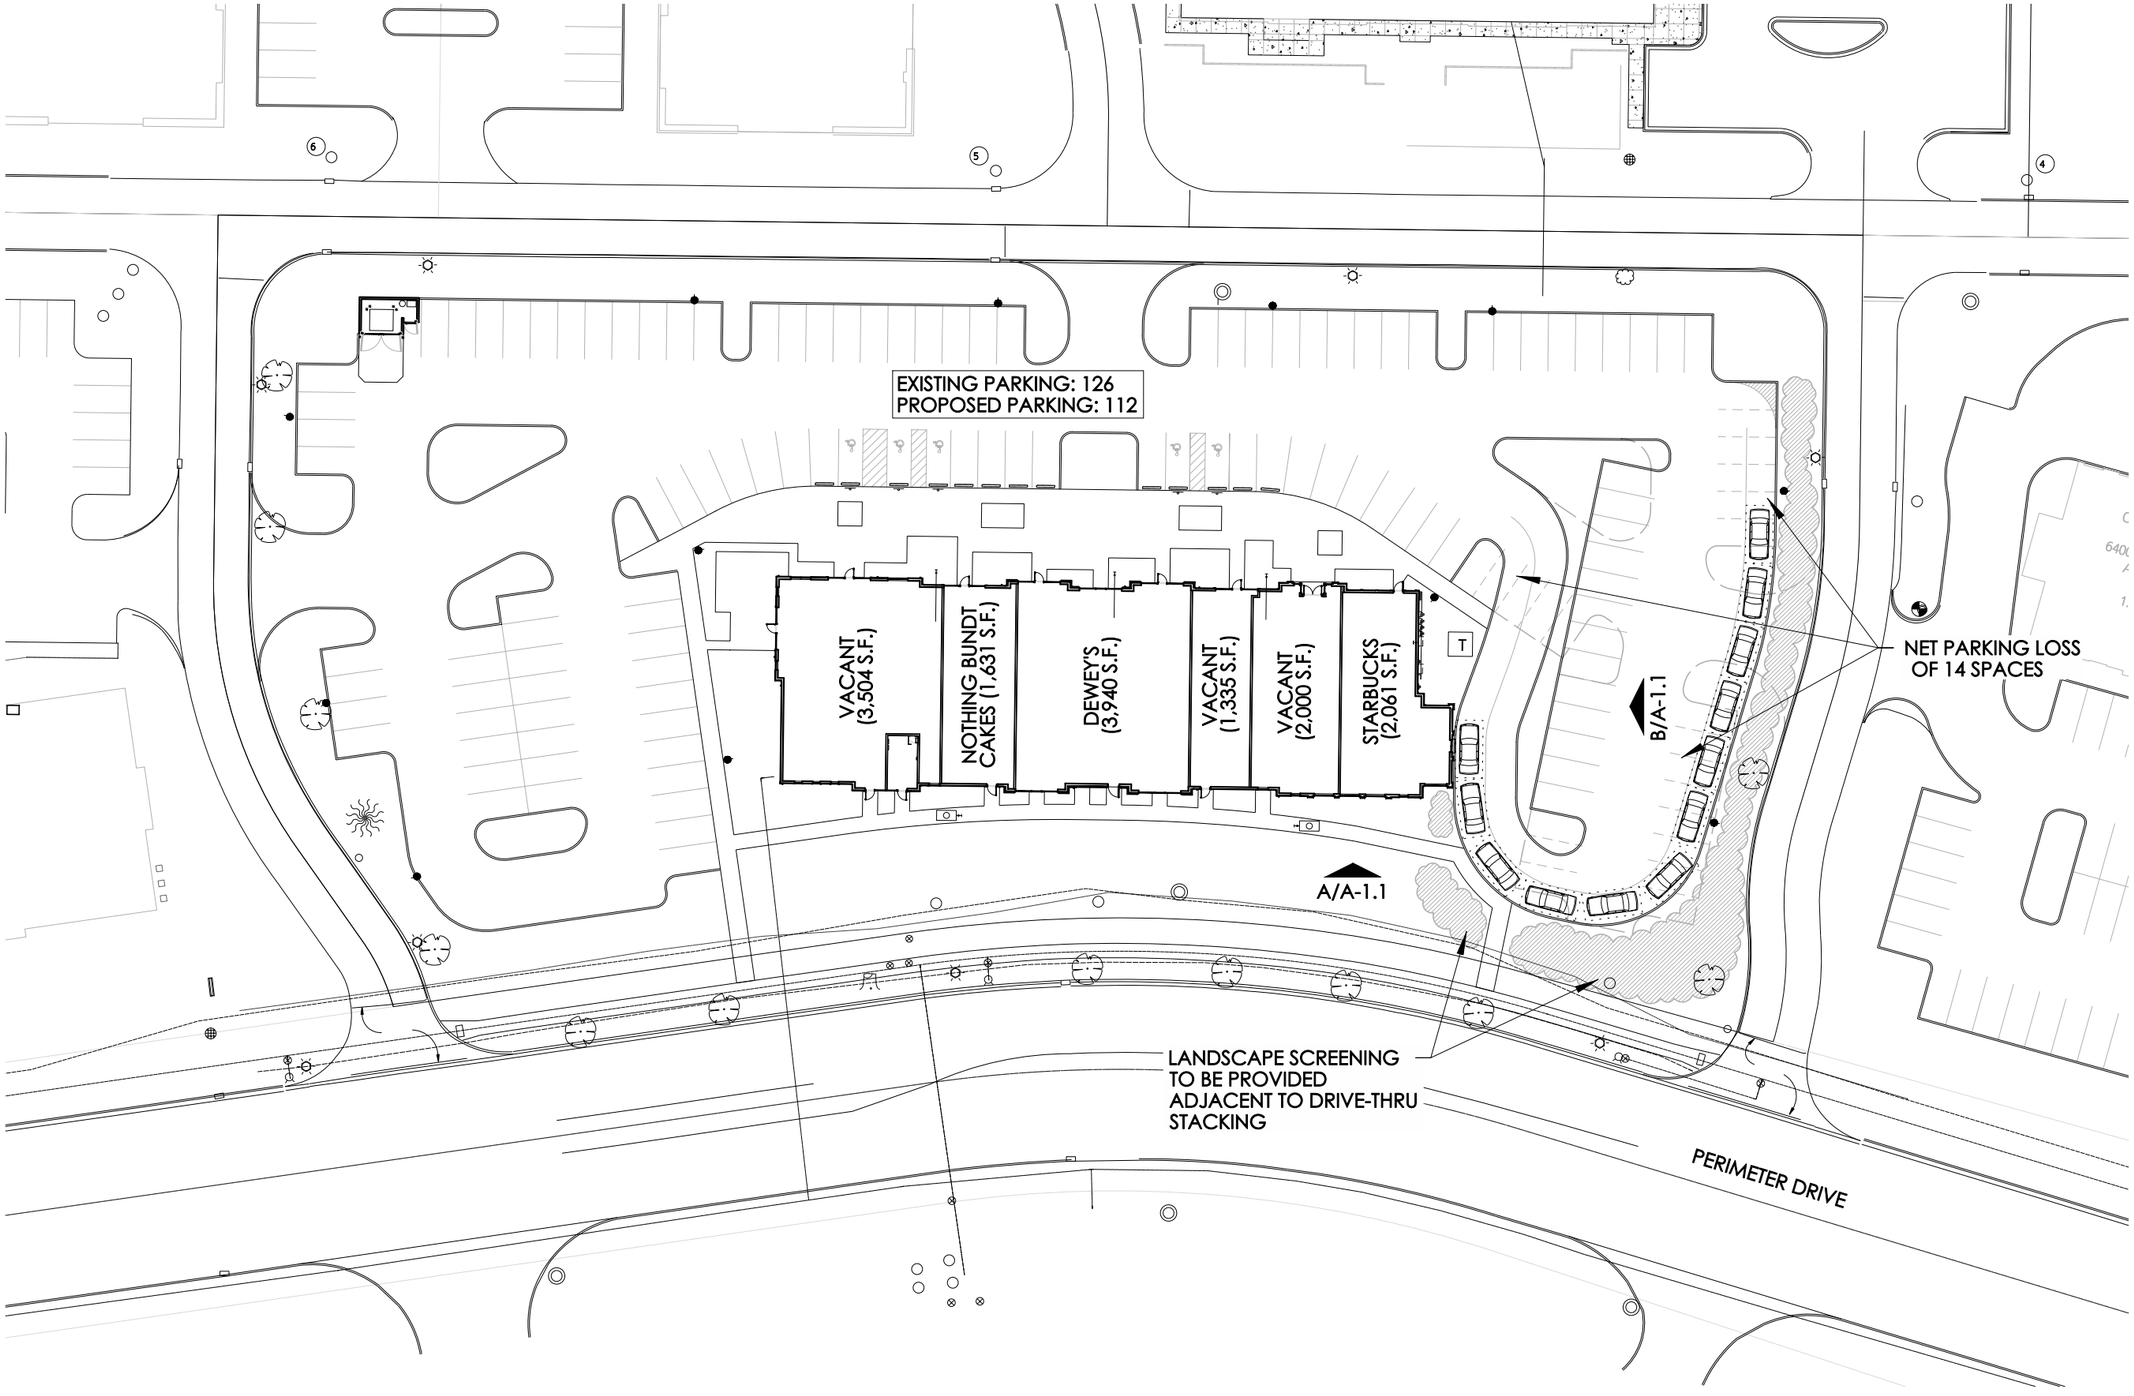

A CONCEPTUAL SITE PLAN

SCALE: 1" = 50'-0"

GROSS BUILDING AREA : 14,710 S.F.

0 50 100 200

BEAN

J CARTER BEAN ARCHITECT
4400 NORTH HIGH STREET
SUITE 401 • COLUMBUS
OHIO • 43214

TEL 614 262 0800
FAX 614 262 2329

PERIMETER RETAIL

6510-6570 PERIMETER DRIVE
DUBLIN, OHIO 43017

FOR

THE DAIMLER GROUP

1533 LAKE SHORE DRIVE, COLUMBUS, OHIO 43204

ISSUE	REVISION	DATE
PRELIMINARY		MAY 2, 2014
		MAY 12, 2014

CONCEPTUAL SITE PLAN DRIVE-THRU

BEAN# 13006.00

SD-1.1

A PARTIAL SOUTH ELEVATION

SCALE: 1/8" = 1'-0"

B EAST ELEVATION

SCALE: 1/8" = 1'-0"

0 10 20

BEAN

J CARTER BEAN ARCHITECT
4400 NORTH HIGH STREET
SUITE 401 • COLUMBUS
OHIO • 43214

TEL 614 262 5411
FAX 614 262 2329

PERIMETER RETAIL

6510 - 6570 PERIMETER DRIVE
DUBLIN, OHIO 43017

FOR

THE DAIMLER GROUP

1533 LAKE SHORE DRIVE, COLUMBUS, OHIO 43204

ISSUE	REVISION	DATE
PRELIMINARY		MAY 2, 2014
		MAY 12, 2014

EXTERIOR ELEVATIONS

BEAN# 13006.00

A-1.1