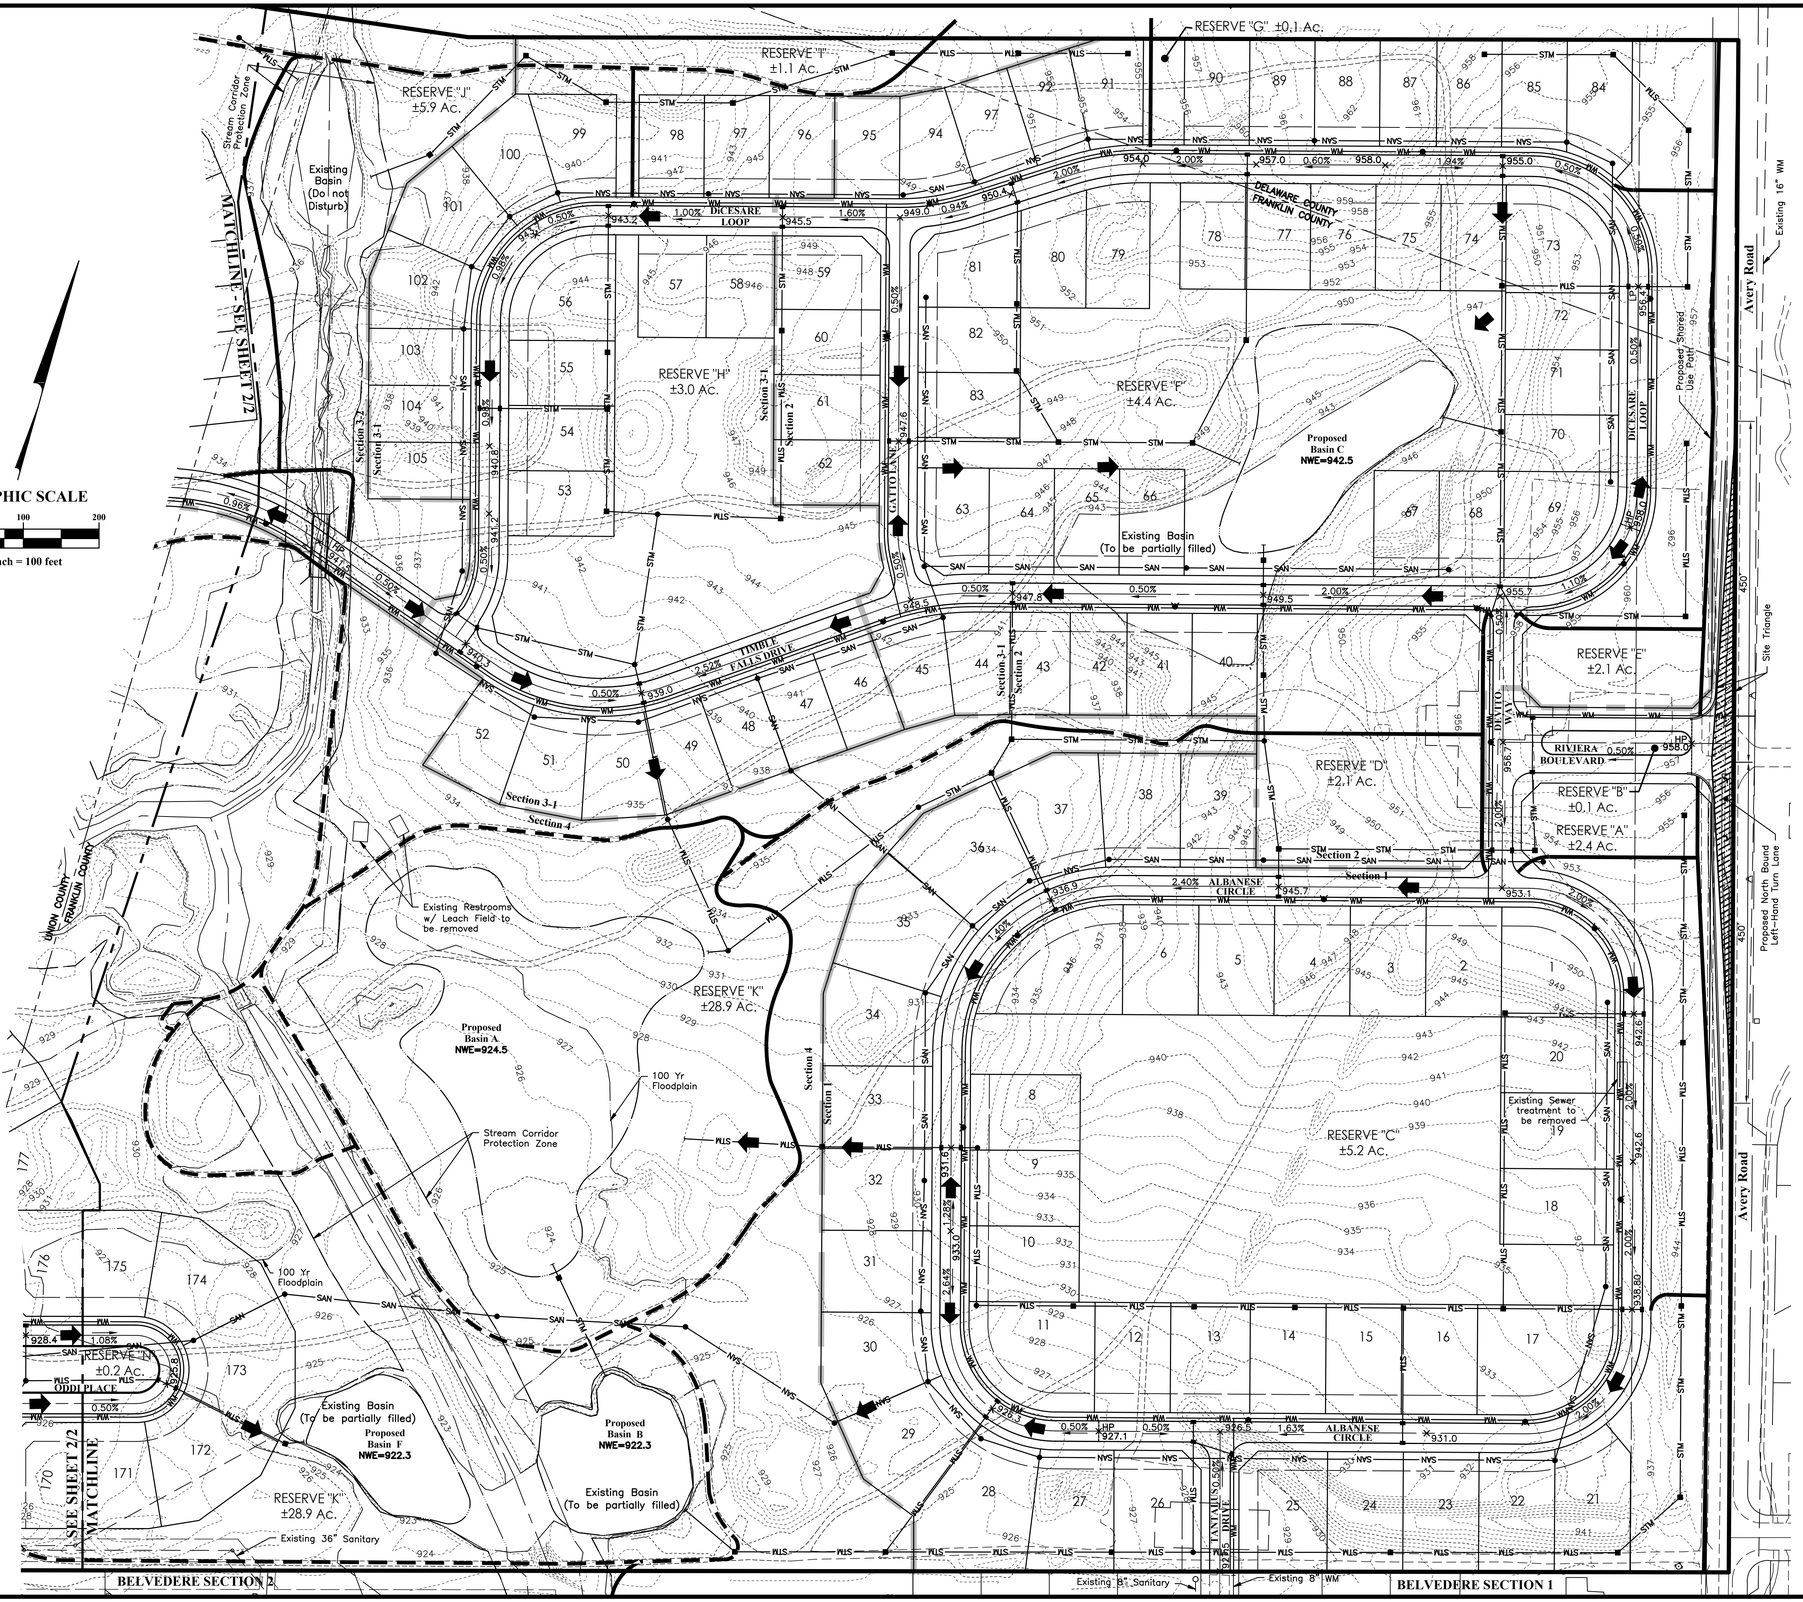


Note:

Floodplain shown is based on EMH&T studied analysis utilizing field survey data and subject to Review and Approval by City of Dublin.

REVISIONS

| MARK | DATE | DESCRIPTION |
|---|---|---|
| | | |

CITY OF DUBLIN, OHIO
PRELIMINARY DEVELOPMENT PLAN
FOR
# RIVIERA
# PRELIMINARY ENGINEERING PLAN
PLAN VIEW


EMH&T
Evans, Mechwart, Hambleton & Tilton, Inc.
Engineers • Surveyors • Planners • Scientists
5500 New Albany Road, Columbus, OH 43054
Phone: 614.775.4500 Toll Free: 888.775.3648
emht.com


DATE
February, 2014

SCALE
1" = 100'

JOB NO.
20131358

SHEET
1/2

DRAFT
FOR APPROVAL

J:\20131358\Dwg\04Sheets\Pre_Development\20131358-01_Plan_View-Conservation.dwg Last Saved By: svirgin, 3/4/2015 11:02 AM Last Printed By: Virgin, Brian, 3/4/2015 11:02 AM




Note:

Floodplain shown is based on EMH&T studied analysis utilizing field survey data and subject to Review and Approval by City of Dublin.

GRAPHIC SCALE

0 50 100 200

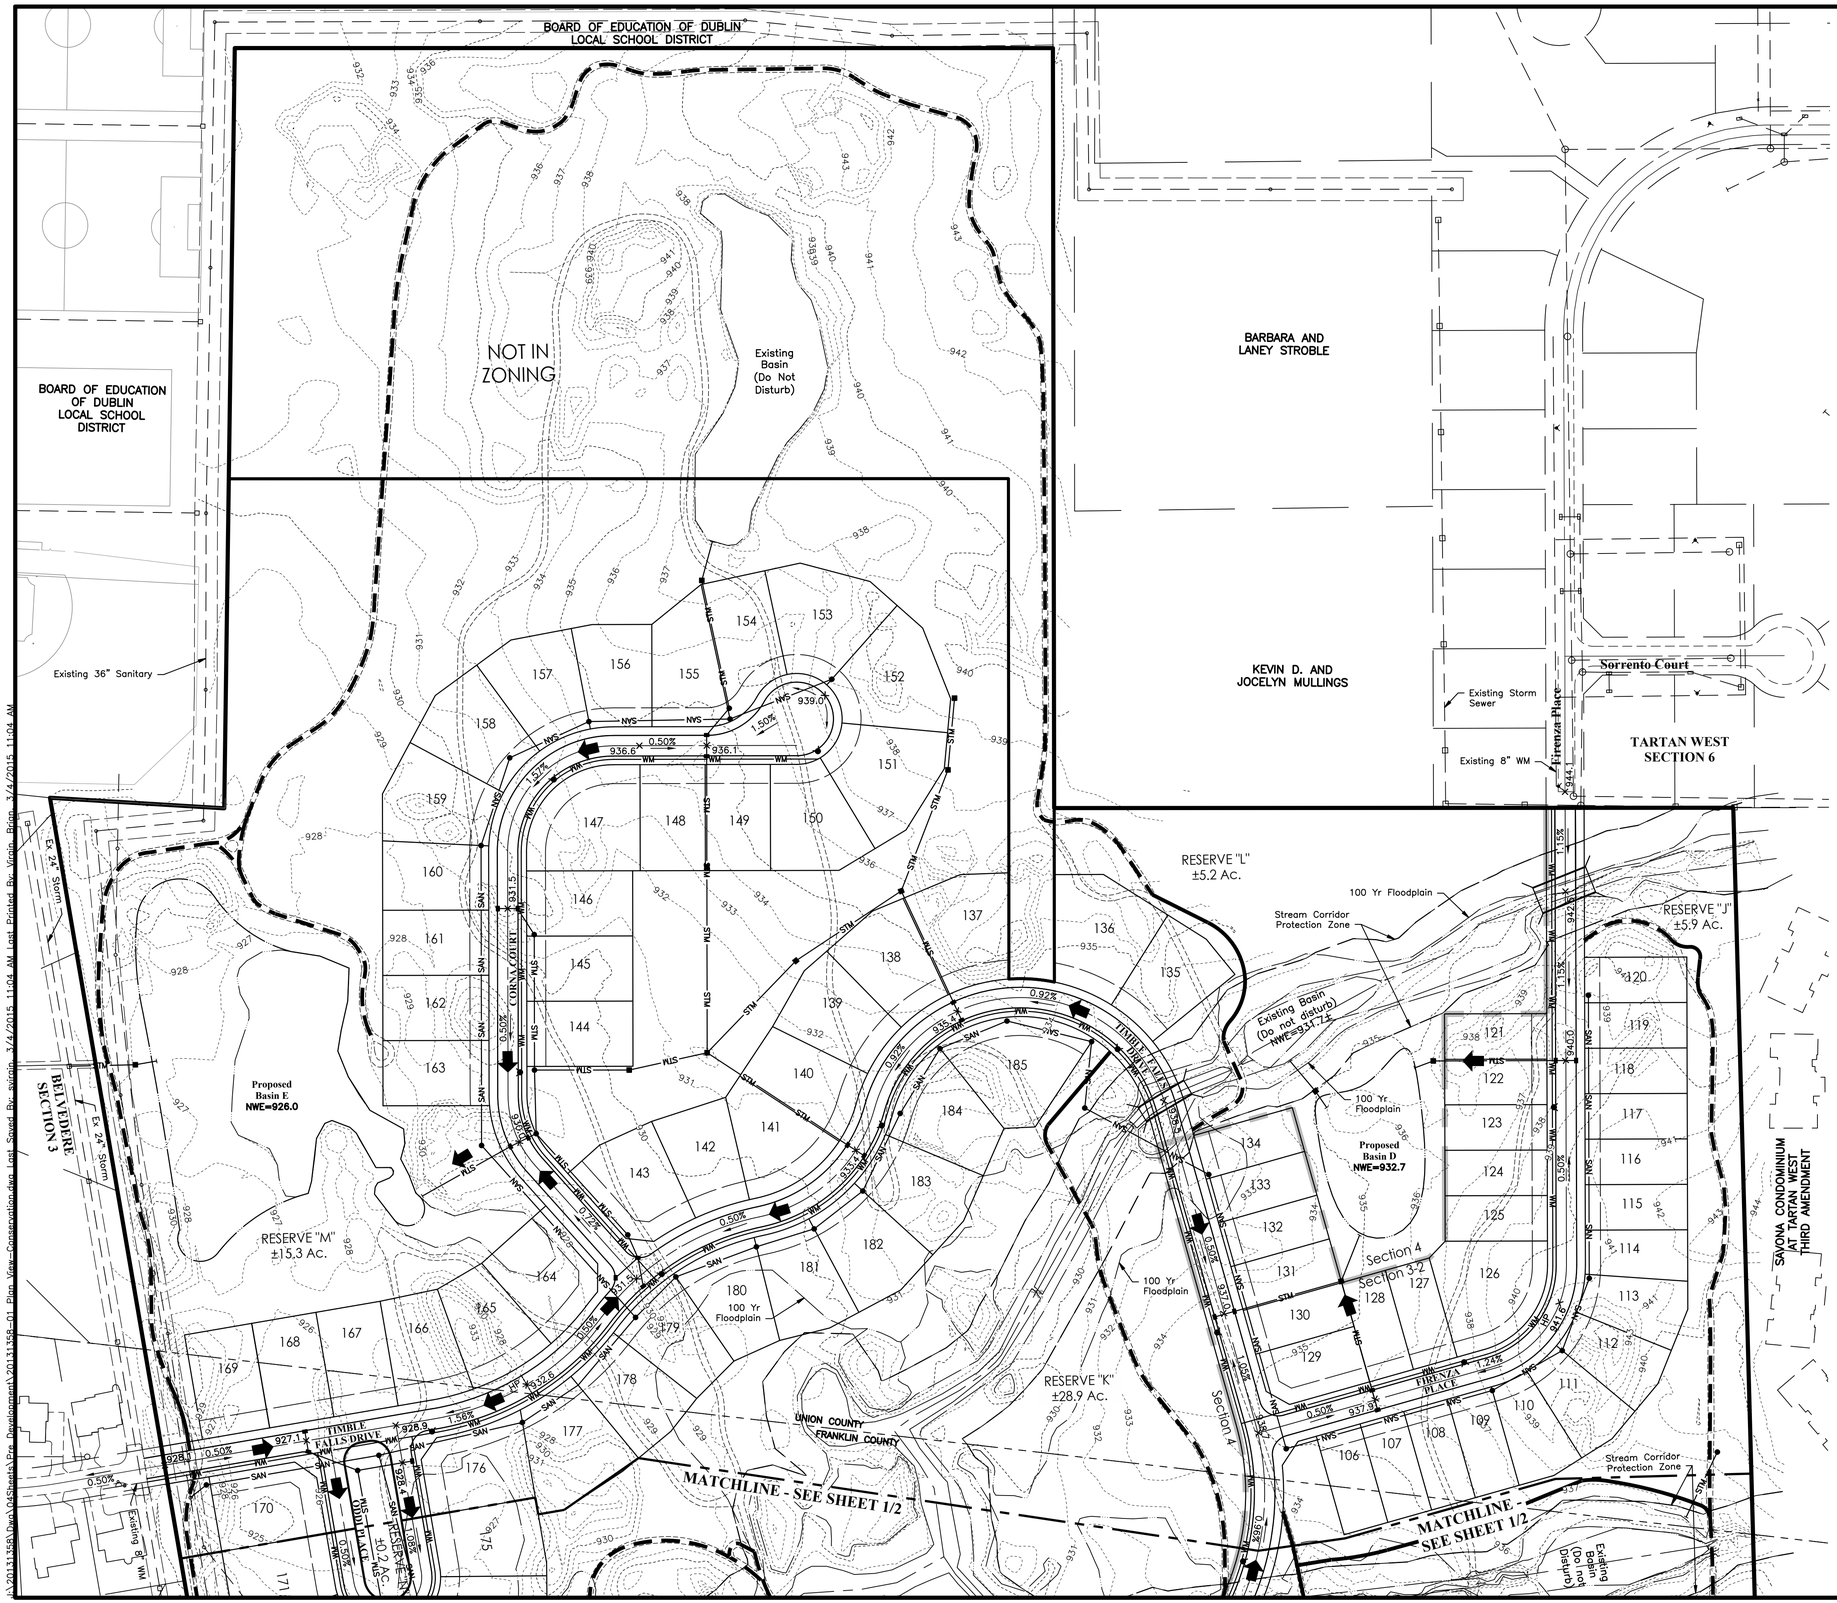1 inch = 100 feet

DRAFT

FOR APPROVAL

REVISIONS

| MARK | DATE | DESCRIPTION |
|---|---|---|
| | | |

CITY OF DUBLIN, OHIO
PRELIMINARY DEVELOPMENT PLAN
FOR
RIVIERA
PRELIMINARY ENGINEERING PLAN
PLAN VIEW


EMH&T
Evans, Mechwart, Hambleton & Tilton, Inc.
Engineers • Surveyors • Planners • Scientists
5500 New Albany Road, Columbus, OH 43054
Phone: 614.775.4500 Toll Free: 888.775.3648
emht.com


DATE
February, 2014

SCALE
1" = 100'

JOB NO.
20131358

SHEET
2/2

J:\20131358\Dwg\04Sheets\Pre_Development\20131358-01_Plan_View-Conservation.dwg Last Saved By: svirgin, 3/4/2015 11:04 AM Last Printed By: Virgin, Brian, 3/4/2015 11:04 AM