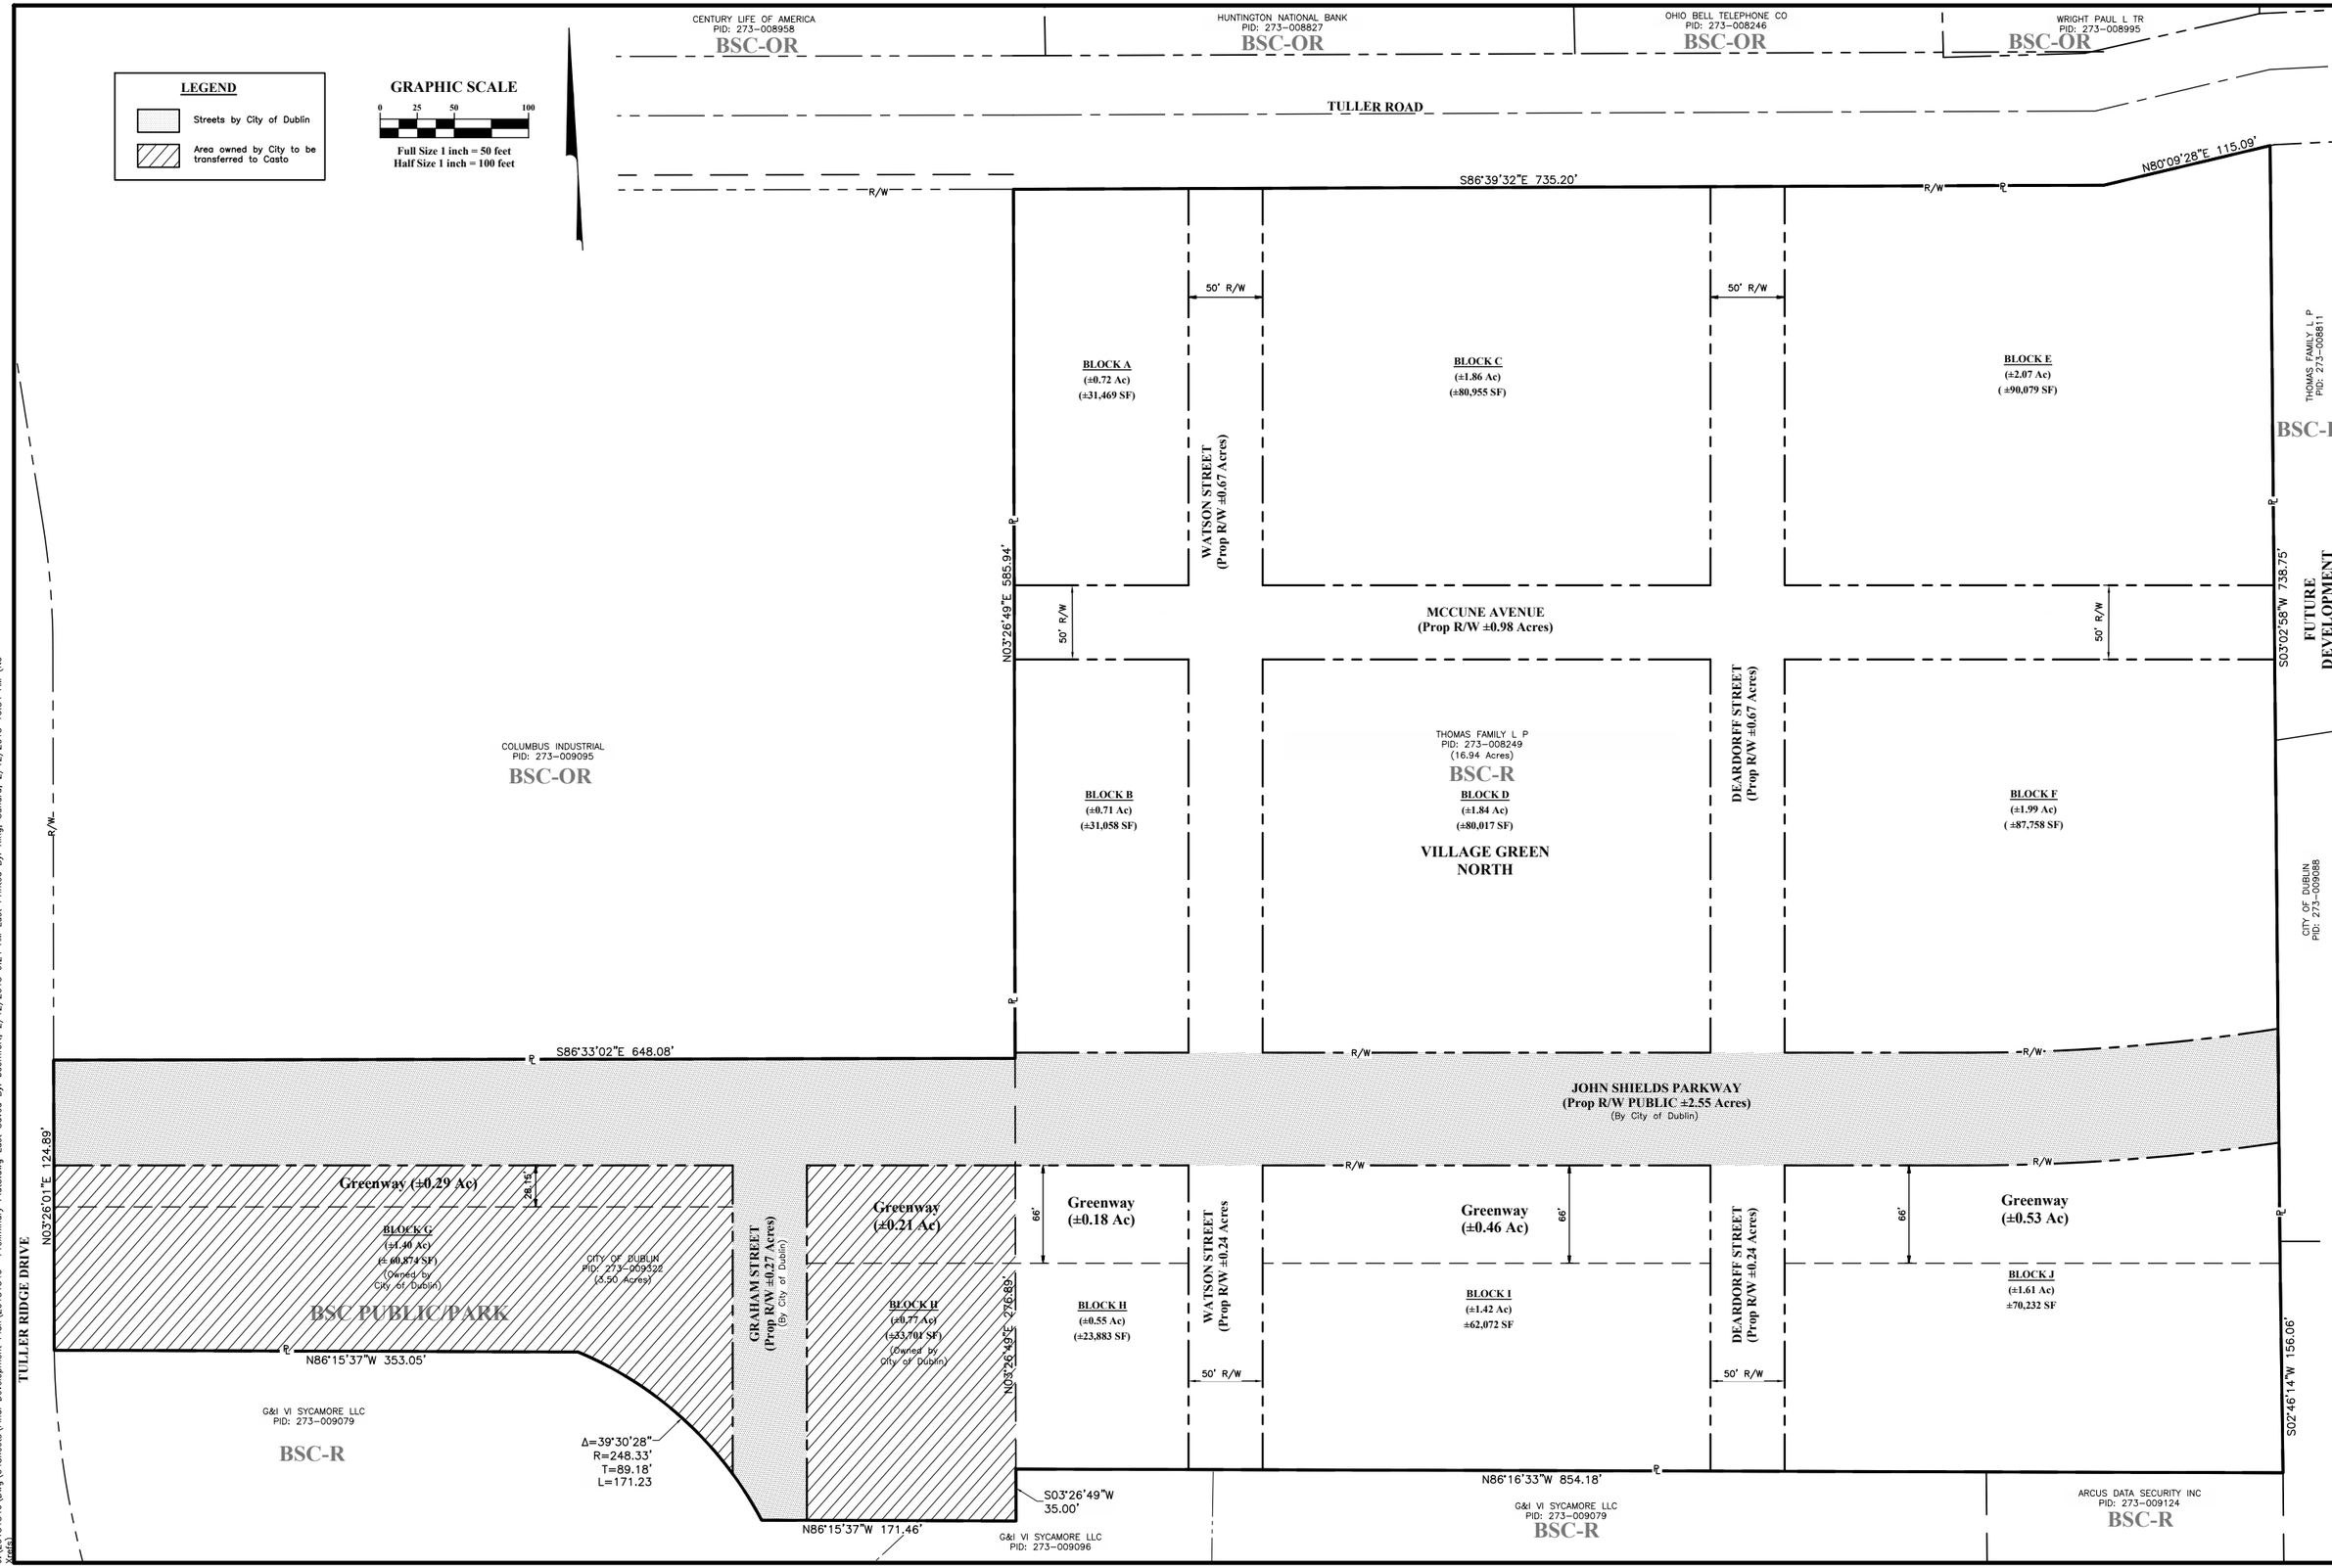

REVISIONS

MARK	DATE	DESCRIPTION

CASTO

CITY OF DUBLIN, FRANKLIN COUNTY, OHIO
PRELIMINARY PLAT
FOR
TULLER FLATS
PRELIMINARY PLAT

EMH&T
Evans, Mechwart, Hambleton & Tilton, Inc.
Engineers • Surveyors • Planners • Scientists
5500 New Albany Road, Columbus, OH 43054
Phone: 614.775.4500 Toll Free: 888.775.3648
emht.com

DATE
February 12, 2015

SCALE
Full Size: 1" = 50'
Half Size: 1" = 100'

JOB NO.
2013-1546

SHEET
PP-3

J:\2013\1546\Dwg\04Sheets\Final Development Plan\20131546- Preliminary Plat3.dwg Last Saved By: bcomfort, 2/12/2015 9:24 AM Last Printed By: King, Sandra, 2/12/2015 10:54 AM (No Xrefs)