ORIG. SHT. SZ. 22"x 34"

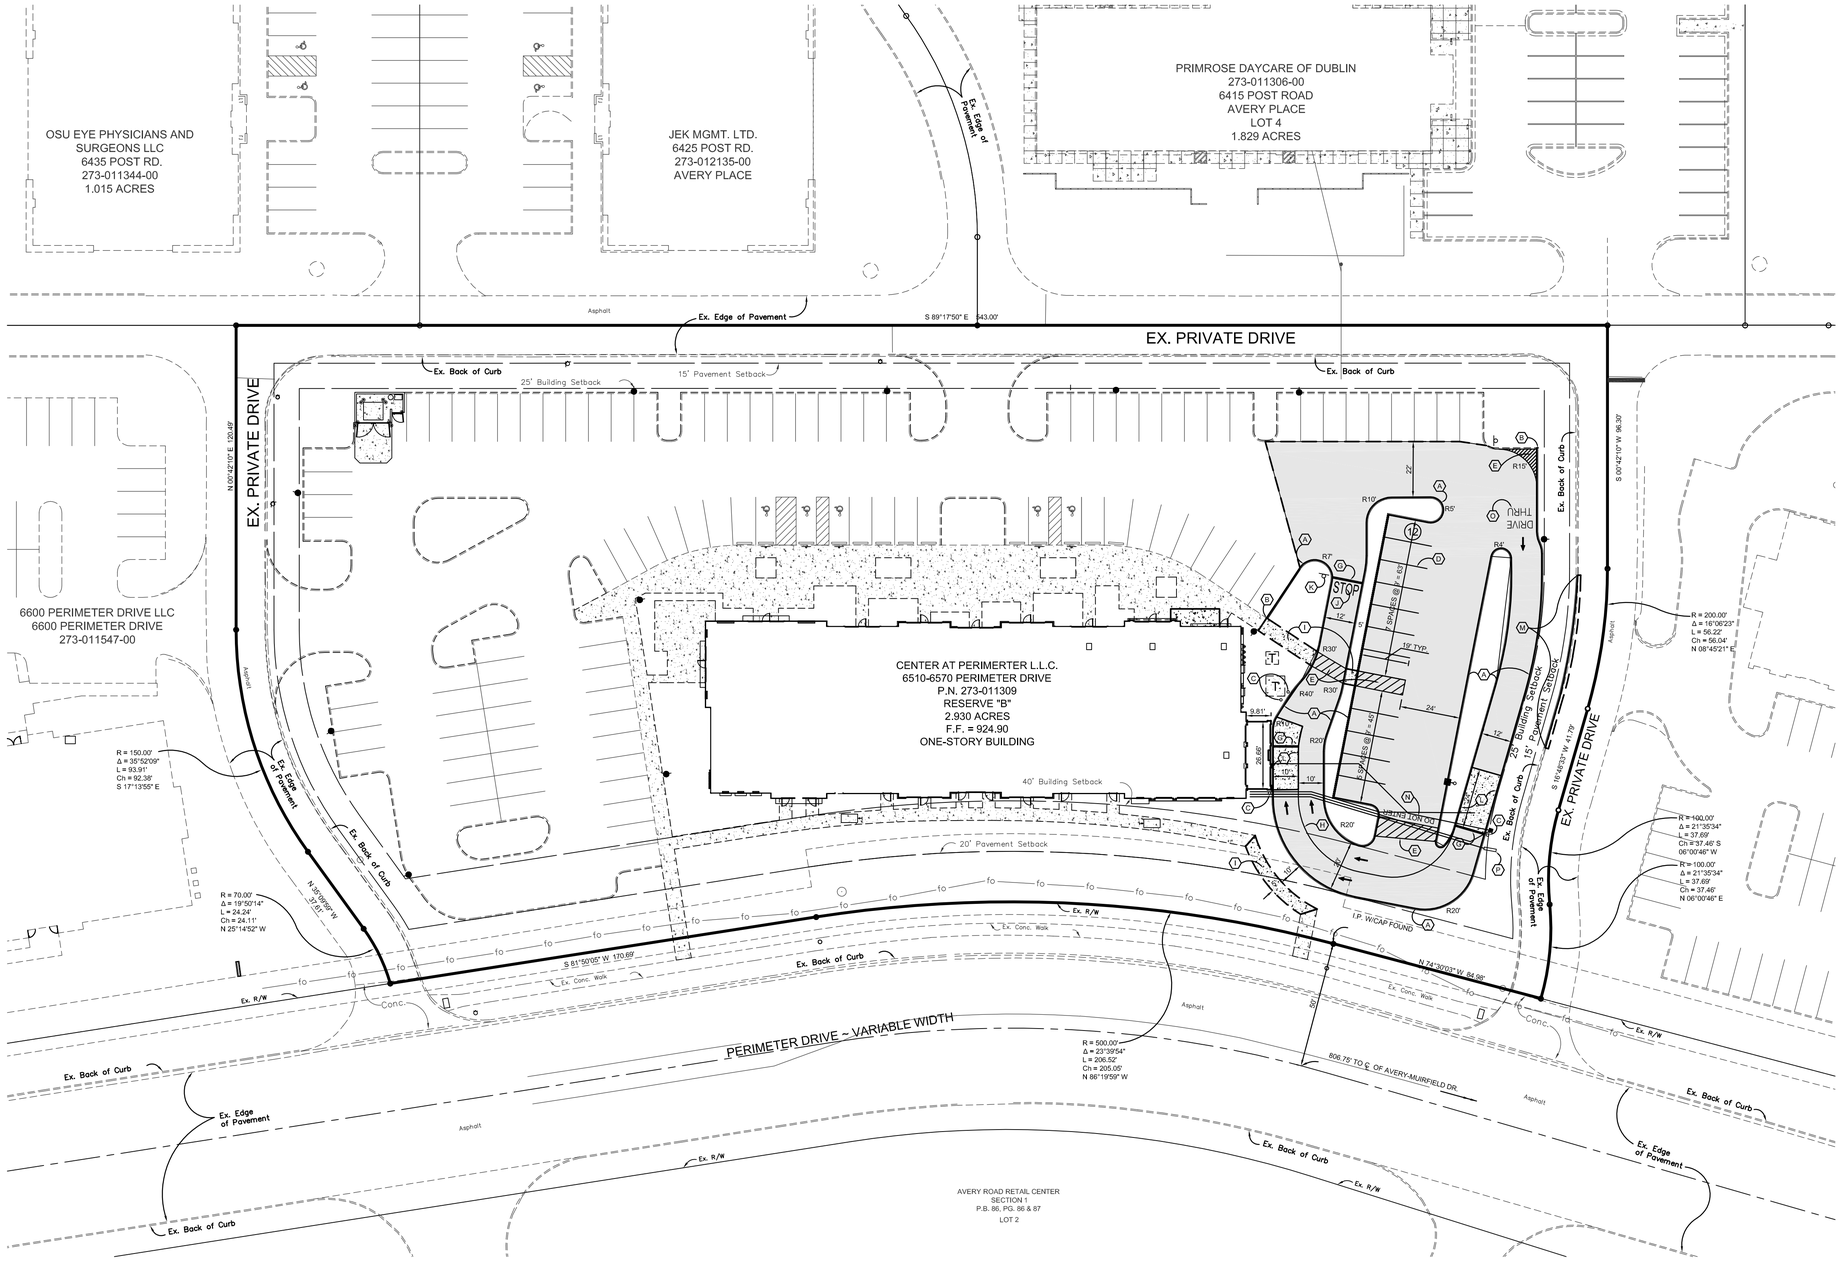

SCALE: 1" = 30'

0 30 60 90

GRAPHIC SCALE

CODED NOTES

- (A) EXTRUDED CONCRETE CURB PER DETAIL ON SHEET C1.3
- (B) MEET EXISTING CURB, MATCH ELEVATION.
- (C) PROPOSED BOLLARD
- (D) 4" WHITE CHANNELIZING LINE FOR PARKING STALL
- (E) WHITE TRANSVERSE STRIPING FOR CROSSWALK
- (F) YELLOW TRANSVERSE STRIPING
- (G) PROPOSED 24" WHITE STOP BAR
- (H) 4" WHITE CHANNELIZING LINE
- (I) PROPOSED CONCRETE WALK PER DETAIL ON SHEET C1.3
- (J) WORD ON PAVEMENT "STOP"
- (K) STOP SIGN
- (L) DO NOT ENTER SIGN
- (M) STRAIGHT 18" CONCRETE CURB PER DETAIL ON SHEET C1.3

STATE OF OHIO
ANDREW A. GARDNER
E-68659
REGISTERED
PROFESSIONAL ENGINEER

ANDREW A. GARDNER ~ OHIO ENGINEER NO. E-68659 DATE

Bird+Bull Engineers + Surveyors
C.F. BIRD & R.J. BULL, INC.
Engineers and Surveyors
2875 W. Dublin-Granville Road
Columbus, Ohio 43235
Ph: (614) 761-1661
Fax: (614) 761-1328
WWW.BIRDBULL.COM

STARBUCKS DRIVE THRU
PERIMETER DRIVE
DUBLIN, OHIO

SITE PLAN

SCALE: 1" = 30'			JOB NO. 14-066	C1.5
DWN:SG	CKD:AAG	DATE: 02/05/2015		

H: \Jobs\2014\066\ACAD\dwg\Engineering\14-066 Site Dimension Plan.dwg 02/11/2015

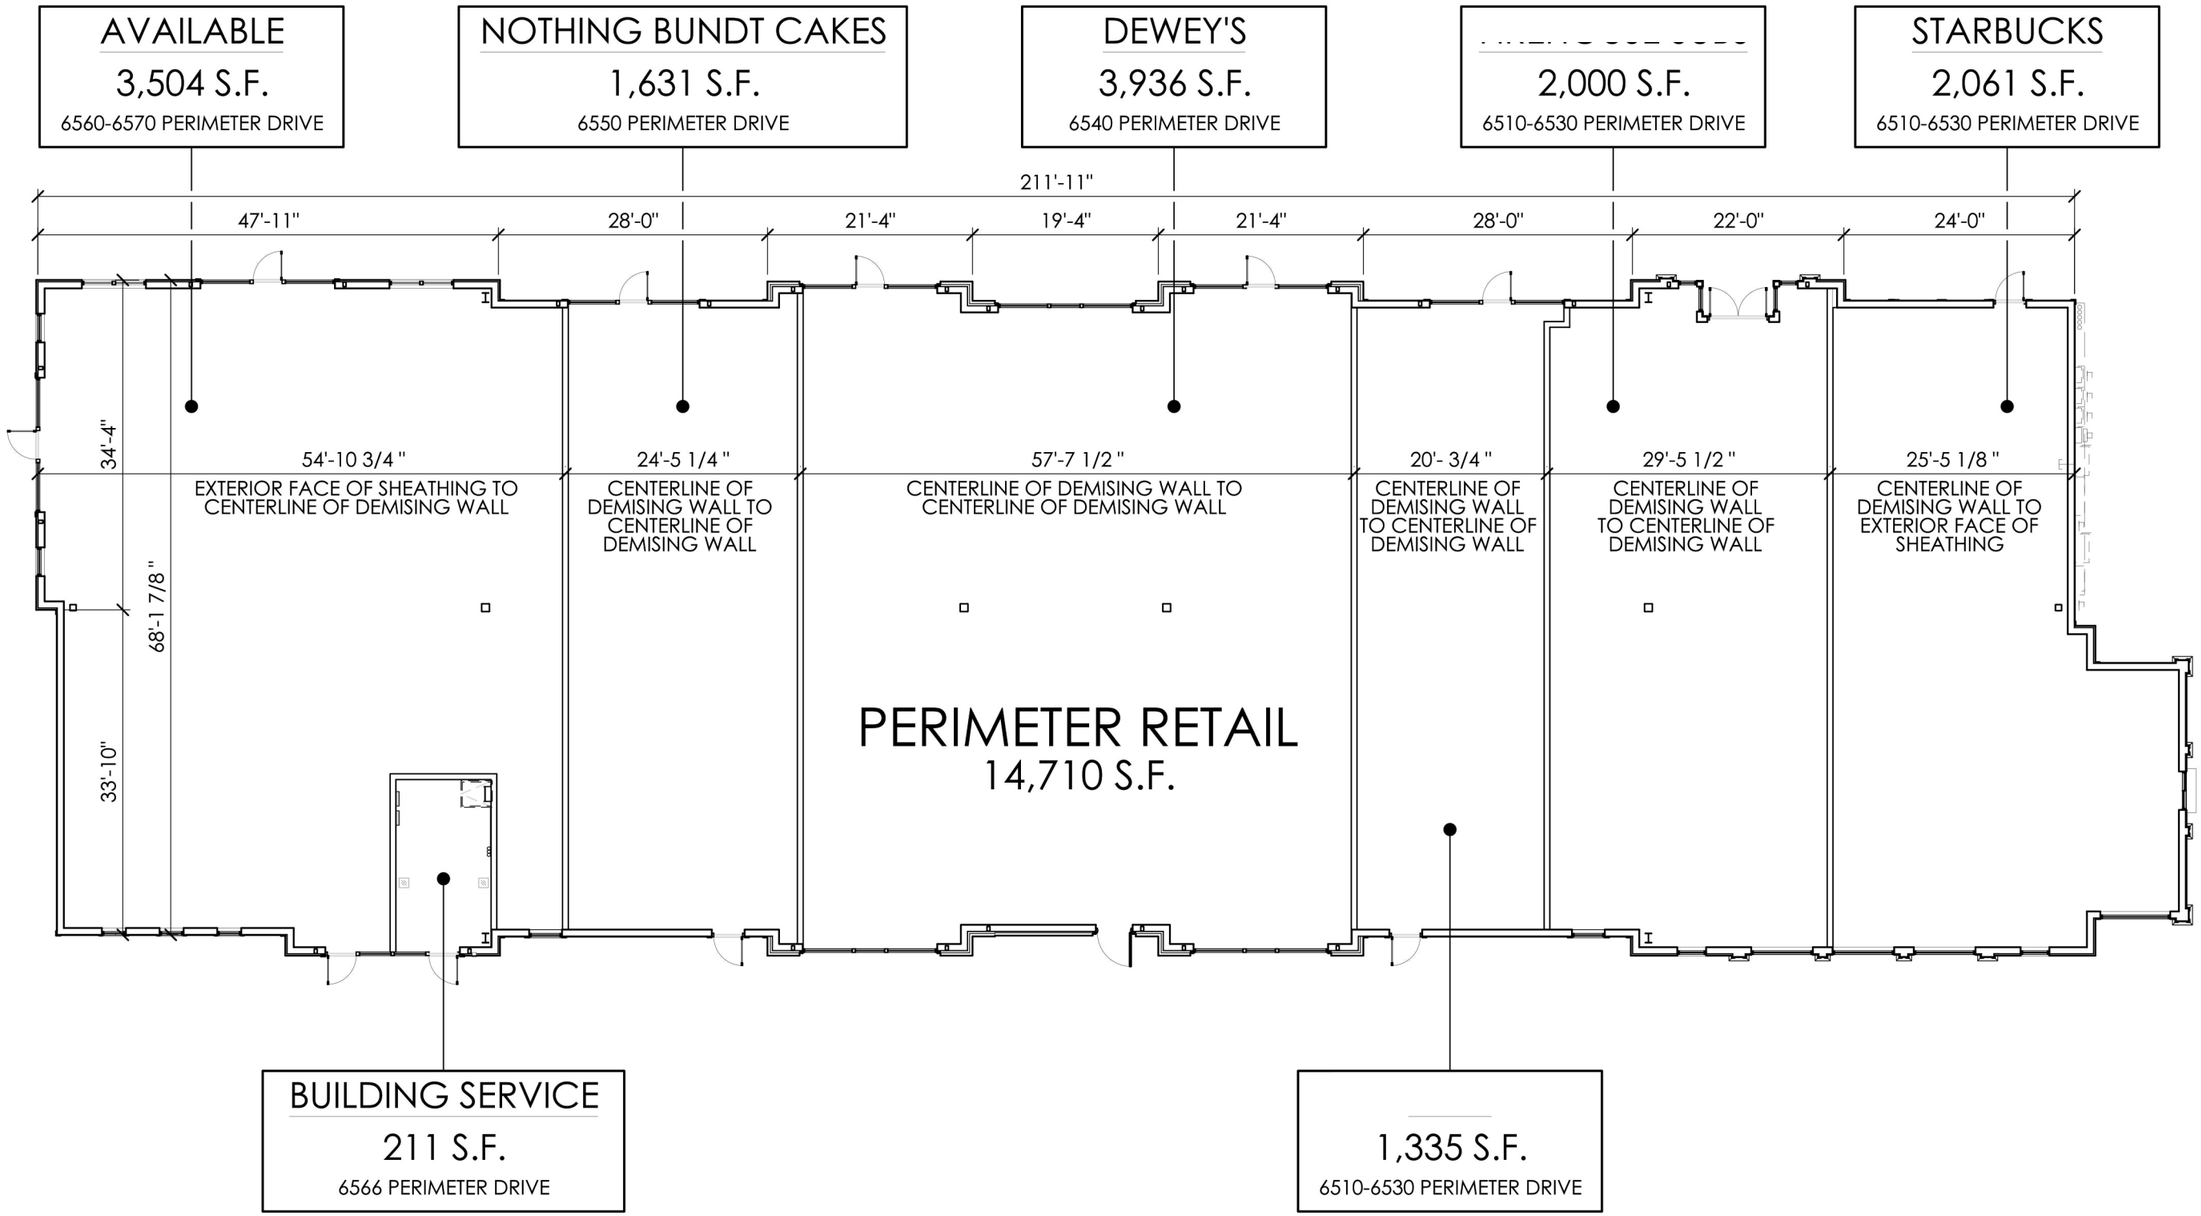

A BUILDING LEASE PLAN

SCALE: 1/16" = 1'-0"

0 10 20 40

BEAN
J. CARTER BEAN ARCHITECT
4400 NORTH HIGH STREET
SUITE 401 • COLUMBUS
OHIO • 43214
TEL 614 262 BEAN
FAX 614 262 2329

PERIMETER RETAIL
6510-6570 PERIMETER DRIVE
DUBLIN, OHIO 43017

FOR

THE DAIMLER GROUP
1533 LAKE SHORE DRIVE, COLUMBUS, OHIO 43204

ISSUE	REVISION	DATE
LEASING		JAN. 03, 2014
		SEPT. 12, 2014

LEASING PLAN

BEAN# 13006.00

LOD-1