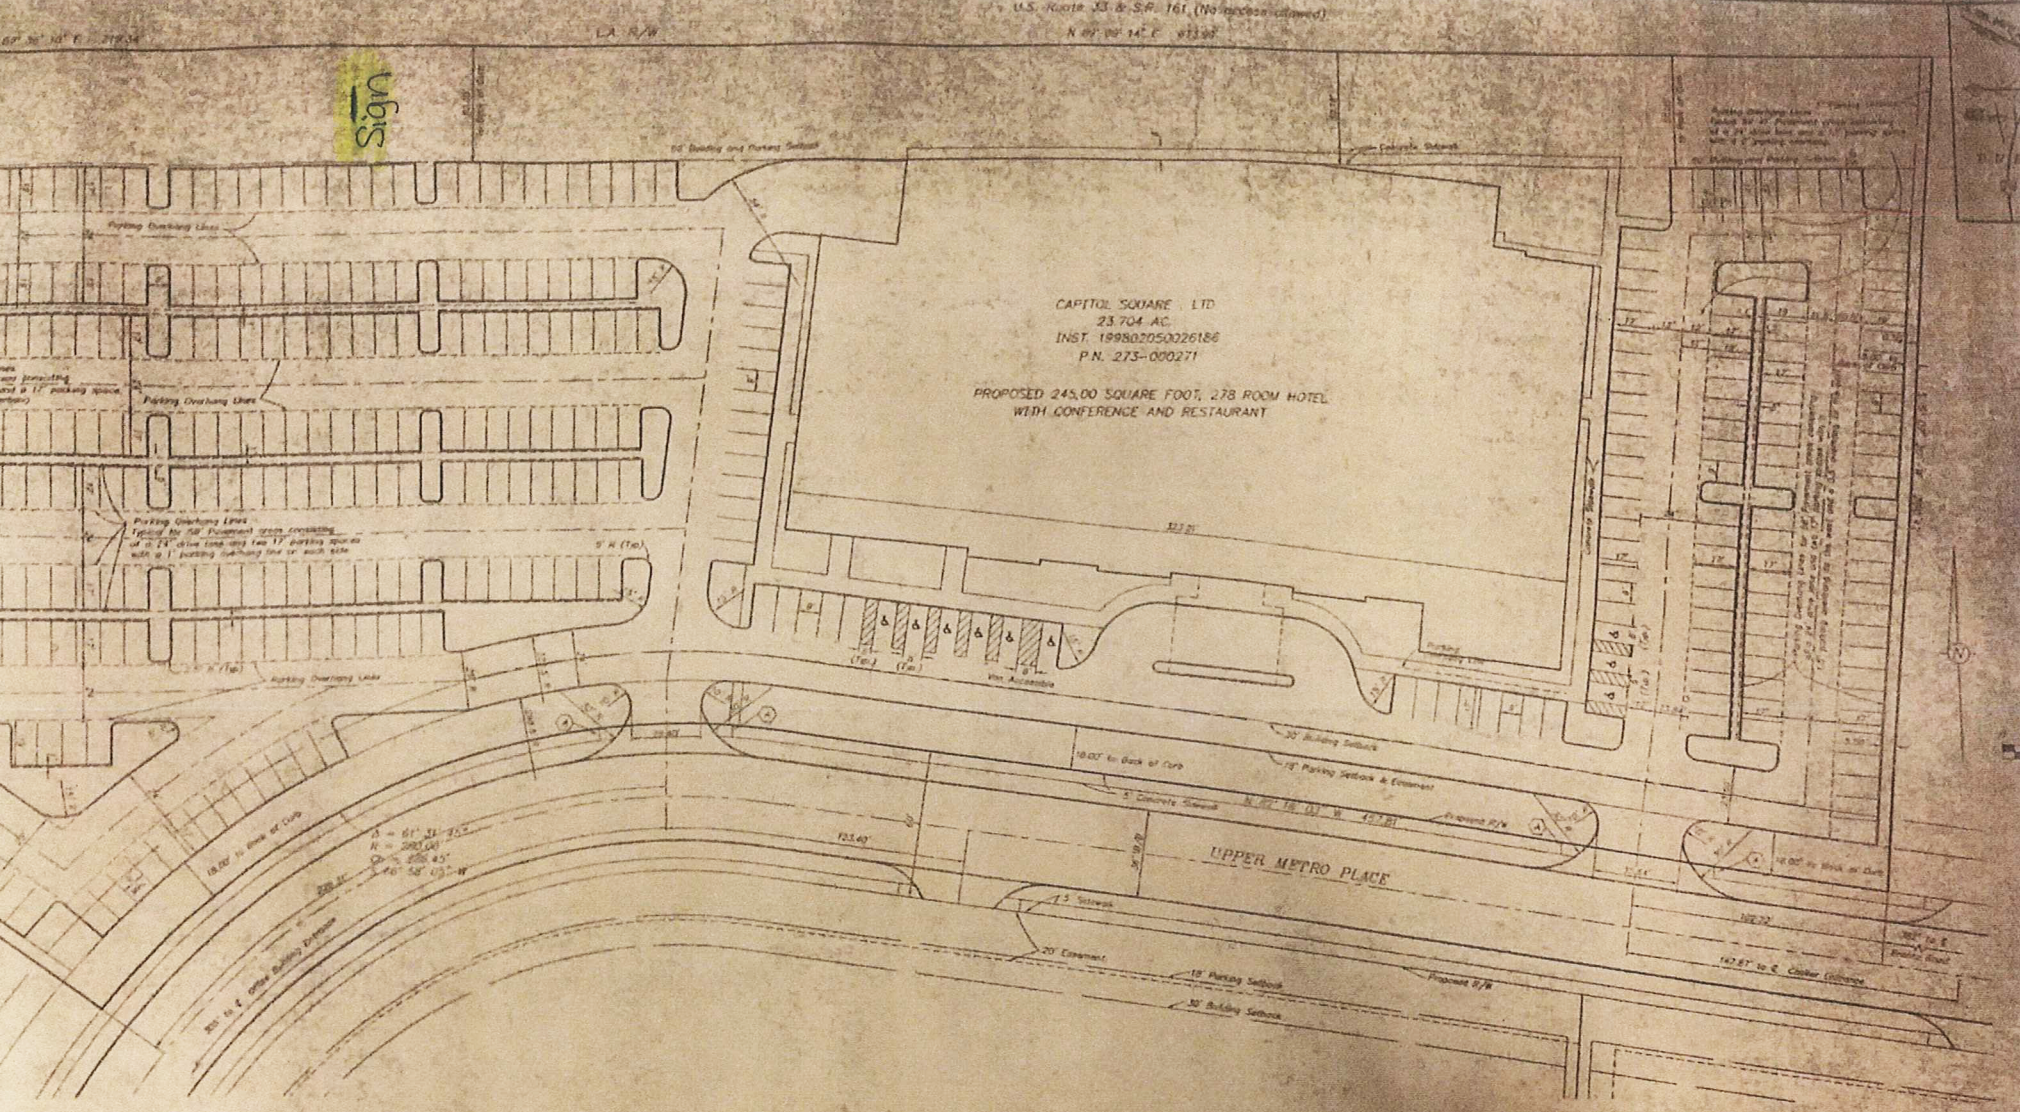

Parking Spaces 374 Reg.
9 HC
Total 383

(A) Sidewalk Curb Ramp per Std. Dwg. 604.1-16

(B) Embassy Suites is in a cross parking agreement with The Daimler Group to have access to 66 parking spaces in the parking lot to the west of Embassy Suites site.

STATE OF OHIO
JERRY L. TURNER
E-58090
REGISTERED
PROFESSIONAL ENGINEER

C F