A A1-1 EAST ELEVATION
SCALE: 1/8" = 1'-0"

B A1-1 NORTH ELEVATION
SCALE: 1/8" = 1'-0"

C A1-1 WEST ELEVATION
SCALE: 1/8" = 1'-0"

D A1-1 SOUTH ELEVATION
SCALE: 1/8" = 1'-0"

CODED NOTES

1	SYNTHETIC STONE.
2	BROWN CEMENTITIOUS SIDING.
3	BEIGE CEMENTITIOUS SIDING.
4	OFF-WHITE METAL TRIM
5	DIMENSIONAL ASPHALT SHINGLES
6	GALVANIZED METAL SIDING.
7	ALUMINUM PANEL GARAGE DOOR.
8	OFF-WHITE VINYL WINDOWS.
9	PANEL ENTRY DOOR.

JL BENDER, INC. ARCHITECTS AND PLANNERS, A.I.A.

A NEW RENTAL HOUSING DEVELOPMENT FOR
HAWTHORNE COMMONS
WYANDOTTE WOODS BOULEVARD, DUBLIN, OHIO
TREPLUS COMMUNITIES OWNER - DEVELOPER
1515 LAKESHORE DRIVE, COLUMBUS, OHIO 43204

BUILDING A

REV.	ISSUE	DATE

DATE
19 FEBRUARY 2016
DRAWING
COLORED BUILDING ELEVATIONS
SHEET NUMBER
A1-1
JLB PROJECT #15007

A / A1-2 EAST ELEVATION
SCALE: 1/8" = 1'-0"

B / A1-2 NORTH ELEVATION
SCALE: 1/8" = 1'-0"

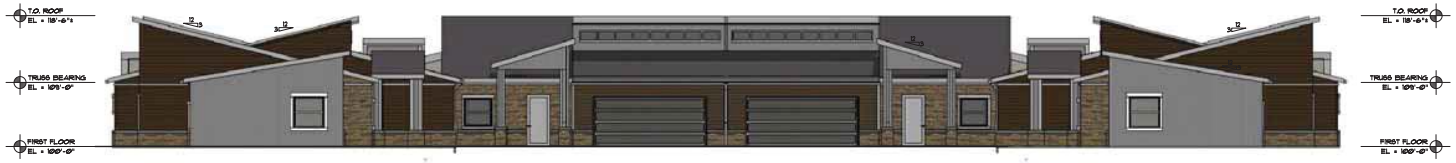

C / A1-2 WEST ELEVATION
SCALE: 1/8" = 1'-0"

D / A1-2 SOUTH ELEVATION
SCALE: 1/8" = 1'-0"

CODED NOTES

1. REFER TO A1-1 FOR CODED NOTE INFORMATION.

JL Bender, Inc. Architects and Planners A.I.A.

A NEW RENTAL HOUSING DEVELOPMENT FOR
HAWTHORNE COMMONS
WYANDOTTE WOODS BOULEVARD, DUBLIN, OHIO
TREPLUS COMMUNITIES OWNER - DEVELOPER
1515 LAKESHORE DRIVE, COLUMBUS, OHIO 43204

BUILDING B

REV.	ISSUE	DATE

DATE
19 FEBRUARY 2016
DRAWING
COLORED BUILDING ELEVATIONS
SHEET NUMBER
A1-2
JLB PROJECT #15007

A / A1-3 EAST ELEVATION
SCALE: 1/8" = 1'-0"

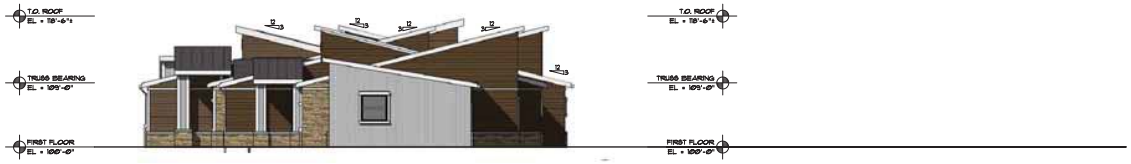

B / A1-3 NORTH ELEVATION
SCALE: 1/8" = 1'-0"

C / A1-3 WEST ELEVATION
SCALE: 1/8" = 1'-0"

D / A1-3 SOUTH ELEVATION
SCALE: 1/8" = 1'-0"

CODED NOTES

1. REFER TO A1-1 FOR CODED NOTE INFORMATION.

JL BENDER, INC. ARCHITECTS AND PLANNERS, A.I.A.

A NEW RENTAL HOUSING DEVELOPMENT FOR
HAWTHORNE COMMONS
WYANDOTTE WOODS BOULEVARD, DUBLIN, OHIO
TREPLUS COMMUNITIES OWNER - DEVELOPER
1515 LAKESHORE DRIVE, COLUMBUS, OHIO 43204

BUILDING C

REV.	ISSUE	DATE

STATE OF OHIO
JAMES L. BENDER
4762
REGISTERED ARCHITECT

DATE
30 MARCH 2016

DRAWING
COLORED BUILDING ELEVATIONS

SHEET NUMBER
A1-3

JLB PROJECT #15007

A / A1-4 EAST ELEVATION
SCALE: 1/8" = 1'-0"

B / A1-4 NORTH ELEVATION
SCALE: 1/8" = 1'-0"

C / A1-4 WEST ELEVATION
SCALE: 1/8" = 1'-0"

D / A1-4 SOUTH ELEVATION
SCALE: 1/8" = 1'-0"

CODED NOTES

1. REFER TO A1-1 FOR CODED NOTE INFORMATION.

JL BENDER, INC. ARCHITECTS AND PLANNERS, A.I.A.

A NEW RENTAL HOUSING DEVELOPMENT FOR
HAWTHORNE COMMONS
WYANDOTTE WOODS BOULEVARD, DUBLIN, OHIO
TREPLUS COMMUNITIES OWNER - DEVELOPER
1515 LAKESHORE DRIVE, COLUMBUS, OHIO 43204

BUILDING D

REV.	ISSUE	DATE

STATE OF OHIO
JAMES L. BENDER
4762
REGISTERED ARCHITECT

DATE
30 MARCH 2016

DRAWING
COLORED BUILDING ELEVATIONS

SHEET NUMBER
A1-4

JLB PROJECT #15007

A A2-1 NW VIEW
SCALE: N.T.S.

A A2-1 NE VIEW
SCALE: N.T.S.

A A2-1 SW VIEW
SCALE: N.T.S.

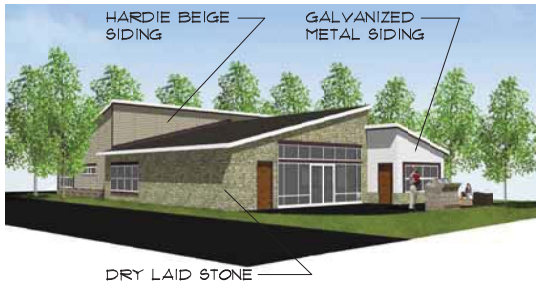

A A2-1 SE VIEW
SCALE: N.T.S.

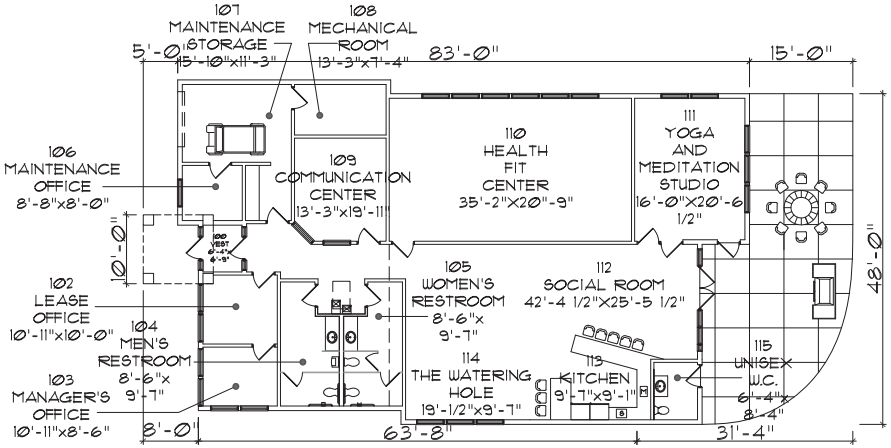

A A2-1 FLOOR PLAN
SCALE: 1/8" = 1'-0"

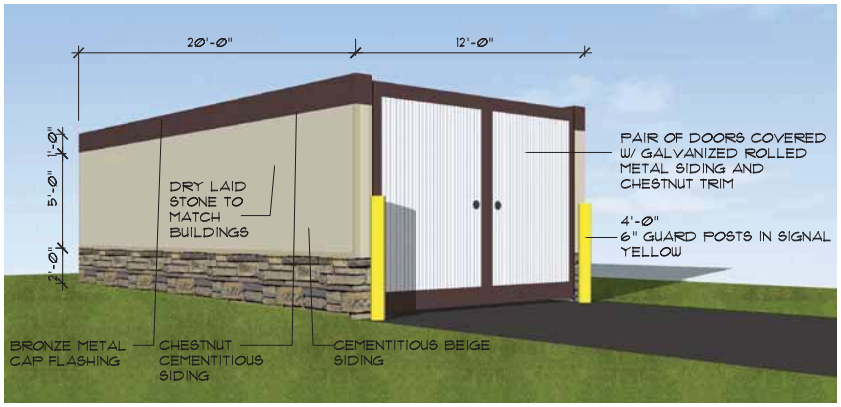

A A2-1 DUMPSTER/COMPACTOR ENCLOSURE
SCALE: N.T.S.

JL BENDER, INC. ARCHITECTS AND PLANNERS A.I.A.
3040 Riverside Drive, Suite 132, Columbus, Ohio 43221
PH 614.488.8814 FX 614.488.7224 Email: jlb@JLBender.Com

A NEW RENTAL HOUSING DEVELOPMENT FOR
HAWTHORNE COMMONS
WYANDOTTE WOODS BOULEVARD, DUBLIN, OHIO
TREPLUS COMMUNITIES
1515 LAKESHORE DRIVE, COLUMBUS, OHIO 43204

Treplus Communities

BUILDING E

REV.	ISSUE	DATE

STATE OF OHIO
JAMES L. BENDER
4762
REGISTERED ARCHITECT

DATE
12 JANUARY 2016

DRAWING
CLUBHOUSE FLOOR PLAN & PERSPECTIVES

SHEET NUMBER
A1-5

JLB PROJECT #15007

A A1-6 EAST ELEVATION
SCALE: 1/8" = 1'-0"

B A1-6 NORTH ELEVATION
SCALE: 1/8" = 1'-0"

C A1-6 WEST ELEVATION
SCALE: 1/8" = 1'-0"

D A1-6 SOUTH ELEVATION
SCALE: 1/8" = 1'-0"

CODED NOTES

1. REFER TO A1-1 FOR CODED NOTE INFORMATION.

JL Bender Inc. Architects and Planners A.I.A.

A NEW RENTAL HOUSING DEVELOPMENT FOR
HAWTHORNE COMMONS
WYANDOTTE WOODS BOULEVARD, DUBLIN, OHIO
TREPLUS COMMUNITIES OWNER - DEVELOPER
1515 LAKESHORE DRIVE, COLUMBUS, OHIO 43204

BUILDING F

REV.	ISSUE	DATE

DATE
19 FEBRUARY 2016
DRAWING
COLORED BUILDING ELEVATIONS
SHEET NUMBER
A1-6
JLB PROJECT #15007

A A1-1 EAST ELEVATION
SCALE: 1/8" = 1'-0"

B A1-1 NORTH ELEVATION
SCALE: 1/8" = 1'-0"

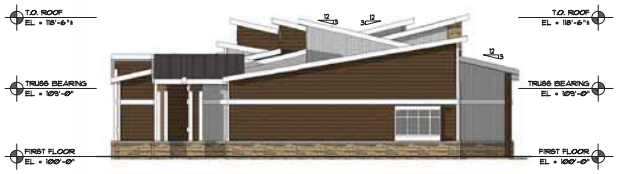

C A1-1 WEST ELEVATION
SCALE: 1/8" = 1'-0"

D A1-1 SOUTH ELEVATION
SCALE: 1/8" = 1'-0"

CODED NOTES

1. REFER TO A1-1 FOR CODED NOTE INFORMATION.

JL BENDER, INC. ARCHITECTS AND PLANNERS, A.I.A.

A NEW RENTAL HOUSING DEVELOPMENT FOR
HAWTHORNE COMMONS
WYANDOTTE WOODS BOULEVARD, DUBLIN, OHIO
TREPLUS COMMUNITIES OWNER - DEVELOPER
1515 LAKESHORE DRIVE, COLUMBUS, OHIO 43204

BUILDING G

REV.	ISSUE	DATE

STATE OF OHIO
JAMES L. BENDER
4762
REGISTERED ARCHITECT

DATE
30 MARCH 2016
DRAWING
COLORED BUILDING ELEVATIONS
SHEET NUMBER
A1-7
JLB PROJECT #15007

A NORTH ELEVATION
A1-14 SCALE: 1/8" = 1'-0"

B EAST ELEVATION
A1-14 SCALE: 1/8" = 1'-0"

C SOUTH ELEVATION
A1-14 SCALE: 1/8" = 1'-0"

D WEST ELEVATION
A1-14 SCALE: 1/8" = 1'-0"

CODED NOTES

1. REFER TO A1-1 FOR CODED NOTE INFORMATION

JL BENDER INC. ARCHITECTS AND PLANNERS A.I.A.
3040 Riverside Drive, Suite 132, Columbus, Ohio 43221
PH 614.488.8814 FX 614.488.7224 Email: info@JLBender.Com

A NEW RENTAL HOUSING DEVELOPMENT FOR
HAWTHORNE COMMONS
WYANDOTTE WOODS BOULEVARD, DUBLIN, OHIO
TREPLUS COMMUNITIES OWNER - DEVELOPER
1515 LAKESHORE DRIVE, COLUMBUS, OHIO 43204

BUILDING H

REV.	ISSUE	DATE

DATE
19 FEBRUARY 2016
DRAWING
COLORED BUILDING ELEVATIONS
SHEET NUMBER
A1-8
JLB PROJECT #15007

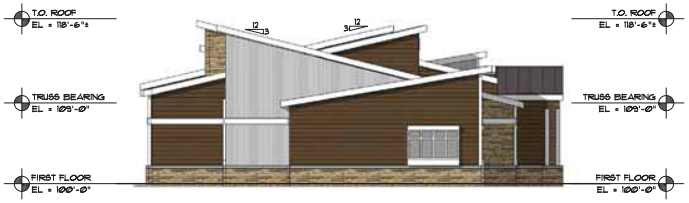

A EAST ELEVATION
A1-9 SCALE: 1/8" = 1'-0"

B NORTH ELEVATION
A1-9 SCALE: 1/8" = 1'-0"

C WEST ELEVATION
A1-9 SCALE: 1/8" = 1'-0"

D SOUTH ELEVATION
A1-9 SCALE: 1/8" = 1'-0"

CODED NOTES

1. REFER TO A1-1 FOR CODED NOTE INFORMATION.

JL Bender, Inc. Architects and Planners, A.I.A.

A NEW RENTAL HOUSING DEVELOPMENT FOR
HAWTHORNE COMMONS
WYANDOTTE WOODS BOULEVARD, DUBLIN, OHIO
TREPLUS COMMUNITIES OWNER - DEVELOPER
1515 LAKESHORE DRIVE, COLUMBUS, OHIO 43204

BUILDING I

REV.	ISSUE	DATE

DATE
19 FEBRUARY 2016
DRAWING
COLORED BUILDING ELEVATIONS
SHEET NUMBER
A1-9
JLB PROJECT #15007

A A1-10 EAST ELEVATION
SCALE: 1/8" = 1'-0"

B A1-10 NORTH ELEVATION
SCALE: 1/8" = 1'-0"

C A1-10 WEST ELEVATION
SCALE: 1/8" = 1'-0"

D A1-10 SOUTH ELEVATION
SCALE: 1/8" = 1'-0"

CODED NOTES

L REFER TO A1-1 FOR CODED NOTE INFORMATION.

JL Bender, Inc. Architects and Planners, A.I.A.
3040 Riverside Drive, Suite 132, Columbus, Ohio 43221

A NEW RENTAL HOUSING DEVELOPMENT FOR
HAWTHORNE COMMONS
WYANDOTTE WOODS BOULEVARD, DUBLIN, OHIO
TREPLUS COMMUNITIES OWNER - DEVELOPER
1515 LAKESHORE DRIVE, COLUMBUS, OHIO 43204

BUILDING J

REV.	ISSUE	DATE

DATE
19 FEBRUARY 2016
DRAWING
COLORED BUILDING ELEVATIONS
SHEET NUMBER
A1-10
JLB PROJECT #15007

A / A1-9 EAST ELEVATION
SCALE: 1/8" = 1'-0"

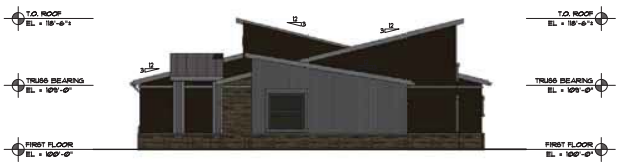

B / A1-9 NORTH ELEVATION
SCALE: 1/8" = 1'-0"

C / A1-9 WEST ELEVATION
SCALE: 1/8" = 1'-0"

D / A1-9 SOUTH ELEVATION
SCALE: 1/8" = 1'-0"

CODED NOTES

L REFER TO A1-1 FOR CODED NOTE INFORMATION.

JL Bender Inc. Architects and Planners A.I.A.

A NEW RENTAL HOUSING DEVELOPMENT FOR
HAWTHORNE COMMONS
WYANDOTTE WOODS BOULEVARD, DUBLIN, OHIO
TREPLUS COMMUNITIES OWNER - DEVELOPER
1515 LAKESHORE DRIVE, COLUMBUS, OHIO 43204

BUILDING K

REV.	ISSUE	DATE

DATE
19 FEBRUARY 2016
DRAWING
COLORED BUILDING ELEVATIONS
SHEET NUMBER
A1-11
JLB PROJECT #15007

A A1-12 EAST ELEVATION
SCALE: 1/8" = 1'-0"

B A1-12 NORTH ELEVATION
SCALE: 1/8" = 1'-0"

C A1-12 WEST ELEVATION
SCALE: 1/8" = 1'-0"

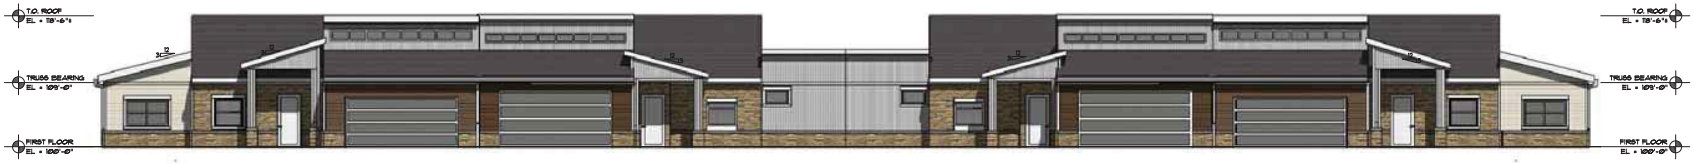

D A1-12 SOUTH ELEVATION
SCALE: 1/8" = 1'-0"

CODED NOTES

L REFER TO A1-1 FOR CODED NOTE INFORMATION.

JL Bender Inc. Architects and Planners A.I.A.
3040 Riverside Drive, Suite 132, Columbus, Ohio 43221

A NEW RENTAL HOUSING DEVELOPMENT FOR
HAWTHORNE COMMONS
WYANDOTTE WOODS BOULEVARD, DUBLIN, OHIO
TREPLUS COMMUNITIES OWNER - DEVELOPER
1515 LAKESHORE DRIVE, COLUMBUS, OHIO 43204

BUILDING L

REV.	ISSUE	DATE

DATE
19 FEBRUARY 2016
DRAWING
COLORED BUILDING ELEVATIONS
SHEET NUMBER
A1-12
JLB PROJECT #15007

A EAST ELEVATION
A1-13 SCALE: 1/8" = 1'-0"

B NORTH ELEVATION
A1-13 SCALE: 1/8" = 1'-0"

C WEST ELEVATION
A1-13 SCALE: 1/8" = 1'-0"

D SOUTH ELEVATION
A1-13 SCALE: 1/8" = 1'-0"

CODED NOTES

L REFER TO A1-1 FOR CODED NOTE INFORMATION.

JL Bender, Inc. Architects and Planners, A.I.A.

A NEW RENTAL HOUSING DEVELOPMENT FOR
HAWTHORNE COMMONS
WYANDOTTE WOODS BOULEVARD, DUBLIN, OHIO
TREPLUS COMMUNITIES OWNER - DEVELOPER
1515 LAKESHORE DRIVE, COLUMBUS, OHIO 43204

BUILDING M

REV.	ISSUE	DATE

DATE
19 FEBRUARY 2016
DRAWING
COLORED BUILDING ELEVATIONS
SHEET NUMBER
A1-13
JLB PROJECT #15007

A A1-14 EAST ELEVATION
SCALE: 1/8" = 1'-0"

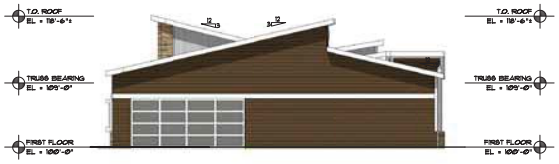

B A1-14 NORTH ELEVATION
SCALE: 1/8" = 1'-0"

C A1-14 WEST ELEVATION
SCALE: 1/8" = 1'-0"

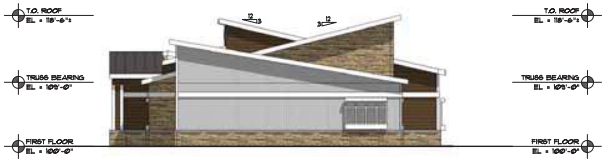

D A1-14 SOUTH ELEVATION
SCALE: 1/8" = 1'-0"

CODED NOTES

L REFER TO A1-1 FOR CODED NOTE INFORMATION.

JL Bender, Inc. Architects and Planners, A.I.A.

A NEW RENTAL HOUSING DEVELOPMENT FOR
HAWTHORNE COMMONS
WYANDOTTE WOODS BOULEVARD, DUBLIN, OHIO
TREPLUS COMMUNITIES OWNER - DEVELOPER
1515 LAKESHORE DRIVE, COLUMBUS, OHIO 43204

BUILDING N

REV.	ISSUE	DATE

DATE
19 FEBRUARY 2016
DRAWING
COLORED BUILDING ELEVATIONS
SHEET NUMBER
A1-14
JLB PROJECT #15007

A A1-15 EAST ELEVATION
SCALE: 1/8" = 1'-0"

B A1-15 NORTH ELEVATION
SCALE: 1/8" = 1'-0"

C A1-15 WEST ELEVATION
SCALE: 1/8" = 1'-0"

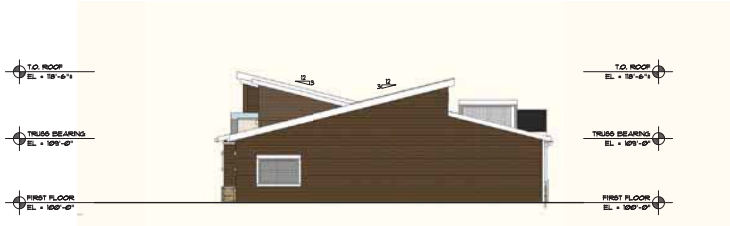

D A1-15 SOUTH ELEVATION
SCALE: 1/8" = 1'-0"

CODED NOTES

L REFER TO A1-1 FOR CODED NOTE INFORMATION.

JL Bender, Inc. Architects and Planners, A.I.A.

A NEW RENTAL HOUSING DEVELOPMENT FOR
HAWTHORNE COMMONS
WYANDOTTE WOODS BOULEVARD, DUBLIN, OHIO
TREPLUS COMMUNITIES OWNER - DEVELOPER
1515 LAKESHORE DRIVE, COLUMBUS, OHIO 43204

BUILDING O

REV.	ISSUE	DATE

DATE
19 FEBRUARY 2016
DRAWING
COLORED BUILDING ELEVATIONS
SHEET NUMBER
A1-15
JLB PROJECT #15007

A EAST ELEVATION
A1-16 SCALE: 1/8" = 1'-0"

B NORTH ELEVATION
A1-16 SCALE: 1/8" = 1'-0"

C WEST ELEVATION
A1-16 SCALE: 1/8" = 1'-0"

D SOUTH ELEVATION
A1-16 SCALE: 1/8" = 1'-0"

CODED NOTES

L REFER TO A1-1 FOR CODED NOTE INFORMATION.

JL BENDER, INC. ARCHITECTS AND PLANNERS, A.I.A.

A NEW RENTAL HOUSING DEVELOPMENT FOR
HAWTHORNE COMMONS
WYANDOTTE WOODS BOULEVARD, DUBLIN, OHIO
TREPLUS COMMUNITIES OWNER - DEVELOPER
1515 LAKESHORE DRIVE, COLUMBUS, OHIO 43204

BUILDING P

REV.	ISSUE	DATE

DATE
19 FEBRUARY 2016
DRAWING
COLORED BUILDING ELEVATIONS
SHEET NUMBER
A1-16
JLB PROJECT #15007

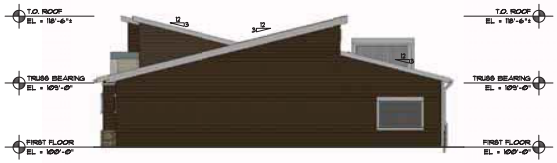

A A1-17 EAST ELEVATION
SCALE: 1/8" = 1'-0"

B A1-17 NORTH ELEVATION
SCALE: 1/8" = 1'-0"

C A1-17 WEST ELEVATION
SCALE: 1/8" = 1'-0"

D A1-17 SOUTH ELEVATION
SCALE: 1/8" = 1'-0"

CODED NOTES

L REFER TO A1-1 FOR CODED NOTE INFORMATION

JL BENDER, INC. ARCHITECTS AND PLANNERS, A.I.A.
3040 Riverside Drive, Suite 132, Columbus, Ohio 43221

A NEW RENTAL HOUSING DEVELOPMENT FOR
HAWTHORNE COMMONS
WYANDOTTE WOODS BOULEVARD, DUBLIN, OHIO
TREPLUS COMMUNITIES OWNER - DEVELOPER
1515 LAKESHORE DRIVE, COLUMBUS, OHIO 43204

BUILDING Q

REV.	ISSUE	DATE

DATE
19 FEBRUARY 2016
DRAWING
COLORED BUILDING ELEVATIONS
SHEET NUMBER
A1-17
JLB PROJECT #15007

A AI-18 EAST ELEVATION
SCALE: 1/8" = 1'-0"

B AI-18 NORTH ELEVATION
SCALE: 1/8" = 1'-0"

C AI-18 WEST ELEVATION
SCALE: 1/8" = 1'-0"

D AI-18 SOUTH ELEVATION
SCALE: 1/8" = 1'-0"

CODED NOTES

L REFER TO AI-1 FOR CODED NOTE INFORMATION.

JL Bender, Inc. Architects and Planners, A.I.A.

A NEW RENTAL HOUSING DEVELOPMENT FOR
HAWTHORNE COMMONS
WYANDOTTE WOODS BOULEVARD, DUBLIN, OHIO
TREPLUS COMMUNITIES OWNER - DEVELOPER
1515 LAKESHORE DRIVE, COLUMBUS, OHIO 43204

BUILDING R

REV.	ISSUE	DATE

DATE
19 FEBRUARY 2016
DRAWING
COLORED BUILDING ELEVATIONS
SHEET NUMBER
A1-18
JLB PROJECT #15007

A A1-9 EAST ELEVATION
SCALE: 1/8" = 1'-0"

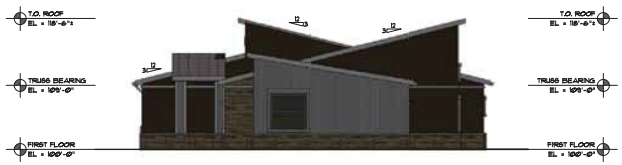

B A1-9 NORTH ELEVATION
SCALE: 1/8" = 1'-0"

C A1-9 WEST ELEVATION
SCALE: 1/8" = 1'-0"

D A1-9 SOUTH ELEVATION
SCALE: 1/8" = 1'-0"

CODED NOTES

L REFER TO A1-1 FOR CODED NOTE INFORMATION.

JL Bender Inc. Architects and Planners A.I.A.

A NEW RENTAL HOUSING DEVELOPMENT FOR
HAWTHORNE COMMONS
WYANDOTTE WOODS BOULEVARD, DUBLIN, OHIO
TREPLUS COMMUNITIES OWNER - DEVELOPER
1515 LAKESHORE DRIVE, COLUMBUS, OHIO 43204

BUILDING S

REV.	ISSUE	DATE

DATE
19 FEBRUARY 2016
DRAWING
COLORED BUILDING ELEVATIONS
SHEET NUMBER
A1-19
JLB PROJECT #15007

A A1-18 EAST ELEVATION
SCALE: 1/8" = 1'-0"

B A1-18 NORTH ELEVATION
SCALE: 1/8" = 1'-0"

C A1-18 WEST ELEVATION
SCALE: 1/8" = 1'-0"

D A1-18 SOUTH ELEVATION
SCALE: 1/8" = 1'-0"

CODED NOTES

L	REFER TO A1-1 FOR CODED NOTE INFORMATION.

JL Bender Inc. Architects and Planners A.I.A.

A NEW RENTAL HOUSING DEVELOPMENT FOR
HAWTHORNE COMMONS
WYANDOTTE WOODS BOULEVARD, DUBLIN, OHIO
TREPLUS COMMUNITIES OWNER - DEVELOPER
1515 LAKESHORE DRIVE, COLUMBUS, OHIO 43204

BUILDING T

REV.	ISSUE	DATE

DATE
19 FEBRUARY 2016
DRAWING
COLORED BUILDING ELEVATIONS
SHEET NUMBER
A1-20
JLB PROJECT #15007

TREPLUS COMMUNITIES
1515 LAKESHORE DRIVE
COLUMBUS, OHIO 43204
OWNER/DEVELOPER

14 JANUARY 2016

A NEW RENTAL HOUSING DEVELOPMENT FOR
HAWTHORNE COMMONS
WYANDOTTE WOODS BOULEVARD, DUBLIN, OHIO
TREPLUS COMMUNITIES

JL Bender, Inc. Architects and Planners, A.I.A.
3040 Riverside Drive, Suite 132, Columbus, Ohio 43221
Ph: 614.488.8814 Fx: 614.488.7328 E-mail: info@jlbender.com

JLB #: 15007

TREPLUS COMMUNITIES
1515 LAKESHORE DRIVE
COLUMBUS, OHIO 43204
OWNER/DEVELOPER

14 JANUARY 2016

A NEW RENTAL HOUSING DEVELOPMENT FOR

HAWTHORNE COMMONS

WYANDOTTE WOODS BOULEVARD, DUBLIN, OHIO

TREPLUS COMMUNITIES

J. Bender, Inc Architects and Planners, A.I.A.

JLB #: 15007

TREPLUS COMMUNITIES
1515 LAKESHORE DRIVE
COLUMBUS, OHIO 43204
OWNER/DEVELOPER

14 JANUARY 2016

A NEW RENTAL HOUSING DEVELOPMENT FOR

HAWTHORNE COMMONS

WYANDOTTE WOODS BOULEVARD, DUBLIN, OHIO

TREPLUS COMMUNITIES

JL BENDER, INC. ARCHITECTS AND PLANNERS A.I.A.
3040 RIVERSIDE DRIVE, SUITE 132, COLUMBUS, OHIO 43221
PH 614/488.8814 FX 614/488.7724 E MAIL: info@jlbender.com

JLB #: 15007

TREPLUS COMMUNITIES
1515 LAKESHORE DRIVE
COLUMBUS, OHIO 43204
OWNER/DEVELOPER

22 FEBRUARY 2016

A NEW RENTAL HOUSING DEVELOPMENT FOR

HAWTHORNE COMMONS

WYANDOTTE WOODS BOULEVARD, DUBLIN, OHIO

TREPLUS COMMUNITIES

JL Bender, Inc. Architects and Planners A.I.A.
3040 Riverside Drive, Suite 132, Columbus, Ohio 43221
PH 614/488.8814 FX 614/488.7224 E mail: info@jlbender.com

JLB #: 15007

TREPLUS COMMUNITIES

1515 LAKE SHORE DRIVE
COLUMBUS, OHIO 43204
OWNER/DEVELOPER

07 DECEMBER 2015

A NEW RENTAL HOUSING DEVELOPMENT FOR

HAWTHORNE COMMONS

WYANDOTTE WOODS BOULEVARD

Dublin, Ohio

JL Bender, Inc. Architects and Planners A.I.A.
3040 Riverside Drive, Suite 132, Columbus, Ohio 43221
PH 614/488.8814 FX 614/488.7224 E mail: info@jlbender.com

JLB #: 15007

DIMENSIONAL ASPHALT
SHINGLE

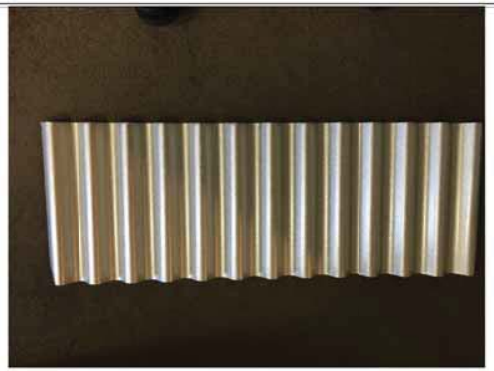

GALVANIZED METAL SIDING

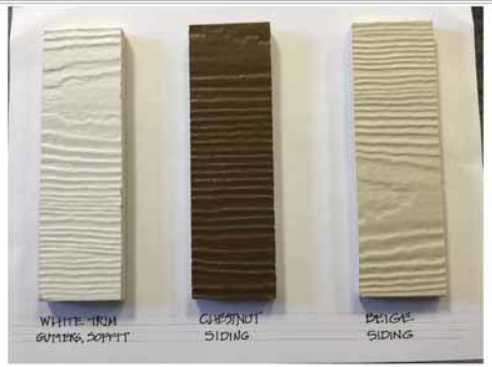

CEMENTITIOUS SIDING & TRIM

SYNTHETIC STONE

SINGLE HEAVY VINYL
WINDOWS

WOOD DECK RAILING

STEEL ENTRY DOOR

JL BENDER, INC. ARCHITECTS AND PLANNERS A.I.A.
3040 Riverside Drive, Suite 132, Columbus, Ohio 43221
PH 614.488.8814 FX 614.488.7224 Email: info@JLBender.Com

A NEW RENTAL HOUSING DEVELOPMENT FOR
HAWTHORNE COMMONS
WYANDOTTE WOODS BOULEVARD, DUBLIN, OHIO
TREPLUS COMMUNITIES
1515 LAKESHORE DRIVE, COLUMBUS, OHIO 43204

Treplus Communities

REV.	ISSUE	DATE

PRELIMINARY
NOT FOR
CONSTRUCTION

DATE
11 JANUARY 2016
DRAWING
BUILDING
MATERIALS
SHEET NUMBER
A3-1
JLB PROJECT #15007