A / A1 EAST ELEVATION
SCALE: 1/8" = 1'-0"

B / A1 NORTH ELEVATION
SCALE: 1/8" = 1'-0"

C / A1 WEST ELEVATION
SCALE: 1/8" = 1'-0"

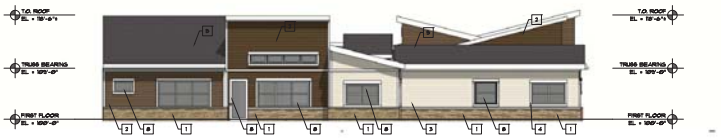

D / A1 SOUTH ELEVATION
SCALE: 1/8" = 1'-0"

CODED NOTES

1	SYNTHETIC STONE.
2	BROWN CEMENTITIOUS SIDING.
3	BEIGE CEMENTITIOUS SIDING.
4	OFF-WHITE METAL TRIM
5	DIMENSIONAL ASPHALT SHINGLES
6	GALVANIZED METAL SIDING.
7	ALUMINUM PANEL GARAGE DOOR.
8	OFF-WHITE VINYL WINDOWS.
9	PANEL ENTRY DOOR.

JL BERGER, INC. ARCHITECTS AND PLANNERS A.I.A.
3243 Tremont Drive - Suite 132 - Columbus, Ohio 43231
PH 614.888.8000 FAX 614.888.8001 E-mail jlberger@aol.com
PROFESSIONAL CORPORATION - Ohio & Kentucky

A NEW RENTAL HOUSING DEVELOPMENT FOR
HAWTHORNE COMMONS
WYANDOTTE WOODS BOULEVARD, DUBLIN, OHIO
TREPLUS COMMUNITIES OWNER - DEVELOPER
1515 LAKESHORE DRIVE, COLUMBUS, OHIO 43204

BUILDING A

REV.	ISSUE	DATE

DATE
19 FEBRUARY 2016
DRAWING
COLORED BUILDING ELEVATIONS
SHEET NUMBER
A1-1
JLB PROJECT #15007

A / A1-3 EAST ELEVATION
SCALE: 1/8" = 1'-0"

B / A1-3 NORTH ELEVATION
SCALE: 1/8" = 1'-0"

C / A1-3 WEST ELEVATION
SCALE: 1/8" = 1'-0"

D / A1-3 SOUTH ELEVATION
SCALE: 1/8" = 1'-0"

CODED NOTES

L REFER TO A1-1 FOR CODED NOTE INFORMATION

JL Berger, Inc. Architect and Planners A.I.A.
3243 Tremont Drive, Suite 132, Columbus, Ohio 43231
Ph (614) 890-0000 Fax (614) 890-0001 E-mail: jlberger@aol.com

A NEW RENTAL HOUSING DEVELOPMENT FOR
HAWTHORNE COMMONS
WYANDOTTE WOODS BOULEVARD, DUBLIN, OHIO
TREPLUS COMMUNITIES OWNER - DEVELOPER
1515 LAKESHORE DRIVE, COLUMBUS, OHIO 43204

BUILDING B

REV.	ISSUE	DATE

DATE
19 FEBRUARY 2016
DRAWING
COLORED BUILDING ELEVATIONS
SHEET NUMBER
A1-2
JLB PROJECT #15007

A EAST ELEVATION
A1-3 SCALE: 1/8" = 1'-0"

B NORTH ELEVATION
A1-3 SCALE: 1/8" = 1'-0"

C WEST ELEVATION
A1-3 SCALE: 1/8" = 1'-0"

D SOUTH ELEVATION
A1-3 SCALE: 1/8" = 1'-0"

CODED NOTES

1. REFER TO A1-1 FOR CODED NOTE INFORMATION

JL BERGER, INC. ARCHITECTS AND PLANNERS A.I.A.
3243 Tremont Drive, Suite 132, Columbus, Ohio 43231
PH: (614) 888-8000 FAX: (614) 888-8001 E-mail: info@jlberger.com

A NEW RENTAL HOUSING DEVELOPMENT FOR:

HAWTHORNE COMMONS

WYANDOTTE WOODS BOULEVARD, DUBLIN, OHIO

TREPLUS COMMUNITIES OWNER - DEVELOPER

1515 LAKESHORE DRIVE, COLUMBUS, OHIO 43204

BUILDING C

REV.	ISSUE	DATE

DATE
19 FEBRUARY 2016

DRAWING
COLORED BUILDING ELEVATIONS

SHEET NUMBER
A1-3

JLB PROJECT #15007

A EAST ELEVATION
A1-4 SCALE: 1/8" = 1'-0"

B NORTH ELEVATION
A1-4 SCALE: 1/8" = 1'-0"

C WEST ELEVATION
A1-4 SCALE: 1/8" = 1'-0"

D SOUTH ELEVATION
A1-4 SCALE: 1/8" = 1'-0"

CODED NOTES

L REFER TO A1-1 FOR CODED NOTE INFORMATION

JL BERGER, INC. ARCHITECTS AND PLANNERS A.I.A.
3243 Tremont Drive - Suite 132 - Columbus, Ohio 43221
PH 614.459.0000 FX 614.459.0001 E-mail: jlberger@jlberger.com
PROFESSIONAL CORPORATION - STATE OF OHIO

A NEW RENTAL HOUSING DEVELOPMENT FOR
HAWTHORNE COMMONS
WYANDOTTE WOODS BOULEVARD, DUBLIN, OHIO
TREPLUS COMMUNITIES OWNER - DEVELOPER
1515 LAKESHORE DRIVE, COLUMBUS, OHIO 43204

BUILDING D

REV.	ISSUE	DATE

DATE
19 FEBRUARY 2016
DRAWING
COLORED BUILDING ELEVATIONS
SHEET NUMBER
A1-4
JLB PROJECT #15007

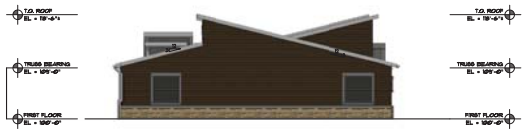

A / A1-6 EAST ELEVATION
SCALE: 1/8" = 1'-0"

B / A1-6 NORTH ELEVATION
SCALE: 1/8" = 1'-0"

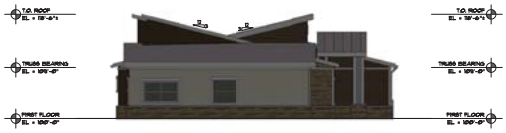

C / A1-6 WEST ELEVATION
SCALE: 1/8" = 1'-0"

D / A1-6 SOUTH ELEVATION
SCALE: 1/8" = 1'-0"

CODED NOTES

1 REFER TO A1-1 FOR CODED NOTE INFORMATION

JL BERGER, INC. ARCHITECTS AND PLANNERS, A.I.A.
3240 Tremont Drive - Suite 132 - Columbus, Ohio 43221
PH: (614) 442-0100 - FAX: (614) 442-0101
PH: (614) 442-0100 - FAX: (614) 442-0101

A NEW RENTAL HOUSING DEVELOPMENT FOR
HAWTHORNE COMMONS
WYANDOTTE WOODS BOULEVARD, DUBLIN, OHIO
TREPLUS COMMUNITIES OWNER - DEVELOPER
1515 LAKESHORE DRIVE, COLUMBUS, OHIO 43204

BUILDING F

REV.	ISSUE	DATE

DATE
19 FEBRUARY 2016
DRAWING
COLORED BUILDING ELEVATIONS
SHEET NUMBER
A1-6
JLB PROJECT #15007

A / A1-7 EAST ELEVATION
SCALE: 1/8" = 1'-0"

B / A1-7 NORTH ELEVATION
SCALE: 1/8" = 1'-0"

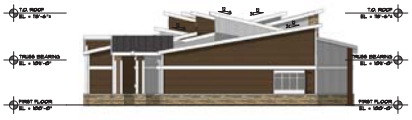

C / A1-7 WEST ELEVATION
SCALE: 1/8" = 1'-0"

D / A1-7 SOUTH ELEVATION
SCALE: 1/8" = 1'-0"

CODED NOTES

L REFER TO A1-1 FOR CODED NOTE INFORMATION

JL BERGER, INC. ARCHITECTS AND PLANNERS, A.I.A.
3240 Tremont Drive - Suite 132 - Columbus, Ohio 43221
PH: 614.488.8000 - FAX: 614.488.8001 - E-mail: info@jlberger.com
PH: 614.488.8000 - FAX: 614.488.8001 - E-mail: info@jlberger.com

A NEW RENTAL HOUSING DEVELOPMENT FOR
HAWTHORNE COMMONS
WYANDOTTE WOODS BOULEVARD, DUBLIN, OHIO
TREPLUS COMMUNITIES OWNER - DEVELOPER
1515 LAKESHORE DRIVE, COLUMBUS, OHIO 43204

BUILDING G

REV.	ISSUE	DATE

DATE
19 FEBRUARY 2016
DRAWING
COLORED BUILDING ELEVATIONS
SHEET NUMBER
A1-7
JLB PROJECT #15007

A NORTH ELEVATION
A1-14 SCALE: 1/8" = 1'-0"

B EAST ELEVATION
A1-14 SCALE: 1/8" = 1'-0"

C SOUTH ELEVATION
A1-14 SCALE: 1/8" = 1'-0"

D WEST ELEVATION
A1-14 SCALE: 1/8" = 1'-0"

CODED NOTES

1 REFER TO A1-1 FOR CODED NOTE INFORMATION

JL BERGER, INC. ARCHITECTS AND PLANNERS A.I.A.
3040 Riverside Drive, Suite 102, Columbus, Ohio 43221
PH:614.488.5814 FX:614.488.7224 Email:JLB@JLBerger.com

A NEW RENTAL HOUSING DEVELOPMENT FOR
HAWTHORNE COMMONS
WYANDOTTE WOODS BOULEVARD, DUBLIN, OHIO
TREPLUS COMMUNITIES OWNER - DEVELOPER
1515 LAKESHORE DRIVE, COLUMBUS, OHIO 43204

BUILDING H

REV.	ISSUE	DATE

DATE
19 FEBRUARY 2016
DRAWING
COLORED BUILDING ELEVATIONS
SHEET NUMBER
A1-8
JLB PROJECT #15007

A A1-9 EAST ELEVATION
SCALE: 1/8" = 1'-0"

B A1-9 NORTH ELEVATION
SCALE: 1/8" = 1'-0"

C A1-9 WEST ELEVATION
SCALE: 1/8" = 1'-0"

D A1-9 SOUTH ELEVATION
SCALE: 1/8" = 1'-0"

CODED NOTES

L REFER TO A1-1 FOR CODED NOTE INFORMATION

JL Berger, Inc. Architect and Planners A.I.A.
3243 Tremont Drive - Suite 132 - Columbus, Ohio 43231
Ph (614) 890-0000 - Fax (614) 890-0001
Ph (614) 890-0000 - Fax (614) 890-0001

A NEW RENTAL HOUSING DEVELOPMENT FOR
HAWTHORNE COMMONS
WYANDOTTE WOODS BOULEVARD, DUBLIN, OHIO
TREPLUS COMMUNITIES OWNER - DEVELOPER
1515 LAKESHORE DRIVE, COLUMBUS, OHIO 43204

BUILDING I

REV.	ISSUE	DATE

DATE
19 FEBRUARY 2016
DRAWING
COLORED BUILDING ELEVATIONS
SHEET NUMBER
A1-9
JLB PROJECT #15007

A EAST ELEVATION
A1-10 SCALE: 1/8" = 1'-0"

B NORTH ELEVATION
A1-10 SCALE: 1/8" = 1'-0"

C WEST ELEVATION
A1-10 SCALE: 1/8" = 1'-0"

D SOUTH ELEVATION
A1-10 SCALE: 1/8" = 1'-0"

CODED NOTES

L REFER TO A1-1 FOR CODED NOTE INFORMATION

JL Bender, Inc. Architect and Planners A.I.A.
3240 Tremont Drive, Suite 132, Columbus, Ohio 43221
Ph (614) 442-0100 Fax (614) 442-0101 E-mail: info@jlbender.com

A NEW RENTAL HOUSING DEVELOPMENT FOR
HAWTHORNE COMMONS
WYANDOTTE WOODS BOULEVARD, DUBLIN, OHIO
TREPLUS COMMUNITIES OWNER - DEVELOPER
1515 LAKESHORE DRIVE, COLUMBUS, OHIO 43204

BUILDING J

REV.	ISSUE	DATE

DATE
19 FEBRUARY 2016
DRAWING
COLORED BUILDING ELEVATIONS
SHEET NUMBER
A1-10
JLB PROJECT #15007

A / A1-5 EAST ELEVATION
SCALE: 1/8" = 1'-0"

B / A1-5 NORTH ELEVATION
SCALE: 1/8" = 1'-0"

C / A1-5 WEST ELEVATION
SCALE: 1/8" = 1'-0"

D / A1-5 SOUTH ELEVATION
SCALE: 1/8" = 1'-0"

CODED NOTES

L REFER TO A1-1 FOR CODED NOTE INFORMATION

JL BERGER, INC. ARCHITECTURE PLANNERS A.I.A.
3240 Tremont Drive, Suite 132, Columbus, Ohio 43221
PH 614.488.0224 FX 614.488.0225 E-mail: jlberger@jlberger.com

A NEW RENTAL HOUSING DEVELOPMENT FOR:
HAWTHORNE COMMONS
WYANDOTTE WOODS BOULEVARD, DUBLIN, OHIO
TREPLUS COMMUNITIES OWNER - DEVELOPER
1515 LAKESHORE DRIVE, COLUMBUS, OHIO 43204

BUILDING K

REV.	ISSUE	DATE

DATE
19 FEBRUARY 2016
DRAWING
COLORED BUILDING ELEVATIONS
SHEET NUMBER
A1-11
JLB PROJECT #15007

A EAST ELEVATION
A1-5 SCALE: 1/8" = 1'-0"

B NORTH ELEVATION
A1-5 SCALE: 1/8" = 1'-0"

C WEST ELEVATION
A1-5 SCALE: 1/8" = 1'-0"

D SOUTH ELEVATION
A1-5 SCALE: 1/8" = 1'-0"

CODED NOTES

L REFER TO A1-1 FOR CODED NOTE INFORMATION

JL BENGER, INC. ARCHITECTURE AND PLANNERS A.I.A.
3243 Tremont Drive - Suite 132 - Columbus, Ohio 43231
PH 614.888.8000 - FAX 614.888.8001 - E-mail info@jlbenger.com

A NEW RENTAL HOUSING DEVELOPMENT FOR
HAWTHORNE COMMONS
WYANDOTTE WOODS BOULEVARD, DUBLIN, OHIO
TREPLUS COMMUNITIES OWNER - DEVELOPER
1515 LAKESHORE DRIVE, COLUMBUS, OHIO 43204

BUILDING L

REV.	ISSUE	DATE

DATE
19 FEBRUARY 2016
DRAWING
COLORED BUILDING ELEVATIONS
SHEET NUMBER
A1-12
JLB PROJECT #15007

A A1-13 EAST ELEVATION
SCALE: 1/8" = 1'-0"

B A1-13 NORTH ELEVATION
SCALE: 1/8" = 1'-0"

C A1-13 WEST ELEVATION
SCALE: 1/8" = 1'-0"

D A1-13 SOUTH ELEVATION
SCALE: 1/8" = 1'-0"

CODED NOTES

L REFER TO A1-1 FOR CODED NOTE INFORMATION

JL BERGER, INC. ARCHITECTS AND PLANNERS A.I.A.
3240 Tremont Drive - Suite 132 - Columbus, Ohio 43221
PH (614)[illegible] FAX (614)[illegible] E-mail: [illegible]@jlberger.com
PH ([illegible]) FAX ([illegible]) E-mail: [illegible]@jlberger.com

A NEW RENTAL HOUSING DEVELOPMENT FOR:

HAWTHORNE COMMONS

WYANDOTTE WOODS BOULEVARD, DUBLIN, OHIO

TREPLUS COMMUNITIES OWNER - DEVELOPER

1515 LAKESHORE DRIVE, COLUMBUS, OHIO 43204

BUILDING M

REV.	ISSUE	DATE

DATE
19 FEBRUARY 2016

DRAWING
COLORED BUILDING ELEVATIONS

SHEET NUMBER
A1-13

JLB PROJECT #15007

A EAST ELEVATION
A1-14 SCALE: 1/8" = 1'-0"

B NORTH ELEVATION
A1-14 SCALE: 1/8" = 1'-0"

C WEST ELEVATION
A1-14 SCALE: 1/8" = 1'-0"

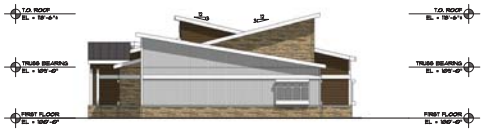

D SOUTH ELEVATION
A1-14 SCALE: 1/8" = 1'-0"

CODED NOTES

1 REFER TO A1-1 FOR CODED NOTE INFORMATION

JL BERGER, INC. ARCHITECTS AND PLANNERS A.I.A.
3040 Riverside Drive, Suite 132, Columbus, Ohio 43221
Ph:614.486.9514 Fx:614.486.7224 Email:jlb@jlbarchitect.com

A NEW RENTAL HOUSING DEVELOPMENT FOR
HAWTHORNE COMMONS
WYANDOTTE WOODS BOULEVARD, DUBLIN, OHIO
TREPLUS COMMUNITIES OWNER - DEVELOPER
1515 LAKESHORE DRIVE, COLUMBUS, OHIO 43204

BUILDING N

REV.	ISSUE	DATE

DATE
19 FEBRUARY 2016
DRAWING
COLORED BUILDING ELEVATIONS
SHEET NUMBER
A1-14
JLB PROJECT #15007

A A1-15 EAST ELEVATION
SCALE: 1/8" = 1'-0"

B A1-15 NORTH ELEVATION
SCALE: 1/8" = 1'-0"

C A1-15 WEST ELEVATION
SCALE: 1/8" = 1'-0"

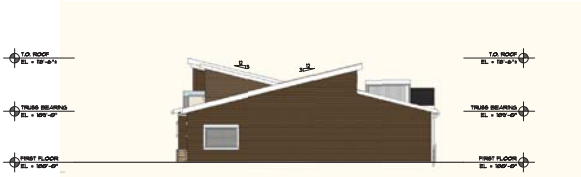

D A1-15 SOUTH ELEVATION
SCALE: 1/8" = 1'-0"

CODED NOTES

L REFER TO A1-1 FOR CODED NOTE INFORMATION

JL BERGER, INC. ARCHITECT AND PLANNERS A.I.A.
3240 Tremont Drive - Suite 132, Columbus, Ohio 43221
PH: (614) 442-0100 FAX: (614) 442-0101
PH: (859) 572-0100 FAX: (859) 572-0101 - Ft. Mitchell, Kentucky

A NEW RENTAL HOUSING DEVELOPMENT FOR:

HAWTHORNE COMMONS

WYANDOTTE WOODS BOULEVARD, DUBLIN, OHIO

TREPLUS COMMUNITIES OWNER - DEVELOPER

1515 LAKESHORE DRIVE, COLUMBUS, OHIO 43204

BUILDING O

REV.	ISSUE	DATE

DATE
19 FEBRUARY 2016

DRAWING
COLORED BUILDING ELEVATIONS

SHEET NUMBER
A1-15

JLB PROJECT #15007

A / A1-16 EAST ELEVATION
SCALE: 1/8" = 1'-0"

B / A1-16 NORTH ELEVATION
SCALE: 1/8" = 1'-0"

C / A1-16 WEST ELEVATION
SCALE: 1/8" = 1'-0"

D / A1-16 SOUTH ELEVATION
SCALE: 1/8" = 1'-0"

CODED NOTES

L REFER TO A1-1 FOR CODED NOTE INFORMATION

JL BERGER, INC. ARCHITECTS AND PLANNERS A.I.A.
3243 Tremont Ctr., Ste. 132, Columbus, Ohio 43221
PH: (614) 488-4400 FAX: (614) 488-4401
PH: (614) 488-4400 FAX: (614) 488-4401

A NEW RENTAL HOUSING DEVELOPMENT FOR
HAWTHORNE COMMONS
WYANDOTTE WOODS BOULEVARD, DUBLIN, OHIO
TREPLUS COMMUNITIES OWNER - DEVELOPER
1515 LAKESHORE DRIVE, COLUMBUS, OHIO 43204

BUILDING P

REV.	ISSUE	DATE

DATE
19 FEBRUARY 2016
DRAWING
COLORED BUILDING ELEVATIONS
SHEET NUMBER
A1-16
JLB PROJECT #15007

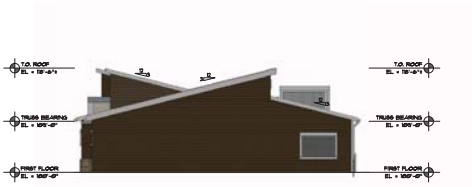

A EAST ELEVATION
A1-17 SCALE: 1/8" = 1'-0"

B NORTH ELEVATION
A1-17 SCALE: 1/8" = 1'-0"

C WEST ELEVATION
A1-17 SCALE: 1/8" = 1'-0"

D SOUTH ELEVATION
A1-17 SCALE: 1/8" = 1'-0"

CODED NOTES

L REFER TO A1-1 FOR CODED NOTE INFORMATION

JL BERGER, INC. ARCHITECTS AND PLANNERS A.I.A.
3240 Tremont Drive, Suite 132, Columbus, Ohio 43221
PH 614.488.8400 FX 614.488.8401 E-mail: jlberger@jlberger.com
PH 614.488.8400 FX 614.488.8401 E-mail: jlberger@jlberger.com

A NEW RENTAL HOUSING DEVELOPMENT FOR
HAWTHORNE COMMONS
WYANDOTTE WOODS BOULEVARD, DUBLIN, OHIO
TREPLUS COMMUNITIES OWNER - DEVELOPER
1515 LAKESHORE DRIVE, COLUMBUS, OHIO 43204

BUILDING Q

REV.	ISSUE	DATE

DATE
19 FEBRUARY 2016
DRAWING
COLORED BUILDING ELEVATIONS
SHEET NUMBER
A1-17
JLB PROJECT #15007

A / A1-18 EAST ELEVATION
SCALE: 1/8" = 1'-0"

B / A1-18 NORTH ELEVATION
SCALE: 1/8" = 1'-0"

C / A1-18 WEST ELEVATION
SCALE: 1/8" = 1'-0"

D / A1-18 SOUTH ELEVATION
SCALE: 1/8" = 1'-0"

CODED NOTES

L REFER TO A1-1 FOR CODED NOTE INFORMATION

JL Berger, Inc. Architect and Planners A.I.A.
3240 Tremont Drive, Suite 132, Columbus, Ohio 43221
Ph (614) 442-0100 Fax (614) 442-0101
Professional Licensed in Ohio, Texas, Kentucky

A NEW RENTAL HOUSING DEVELOPMENT FOR
HAWTHORNE COMMONS
WYANDOTTE WOODS BOULEVARD, DUBLIN, OHIO
TREPLUS COMMUNITIES OWNER - DEVELOPER
1515 LAKESHORE DRIVE, COLUMBUS, OHIO 43204

BUILDING R

REV.	ISSUE	DATE

DATE
19 FEBRUARY 2016
DRAWING
COLORED BUILDING ELEVATIONS
SHEET NUMBER
A1-18
JLB PROJECT #15007

A / A1-5 EAST ELEVATION
SCALE: 1/8" = 1'-0"

B / A1-5 NORTH ELEVATION
SCALE: 1/8" = 1'-0"

C / A1-5 WEST ELEVATION
SCALE: 1/8" = 1'-0"

D / A1-5 SOUTH ELEVATION
SCALE: 1/8" = 1'-0"

CODED NOTES

L REFER TO A1-1 FOR CODED NOTE INFORMATION

JL BERGER, INC. ARCHITECTS AND PLANNERS A.I.A.
3240 Tremont Drive - Suite 132 - Columbus, Ohio 43221
PH: (614) 442-0100 - FAX: (614) 442-0101
PROFESSIONAL CORPORATION - ALL RIGHTS RESERVED

A NEW RENTAL HOUSING DEVELOPMENT FOR
HAWTHORNE COMMONS
WYANDOTTE WOODS BOULEVARD, DUBLIN, OHIO
TREPLUS COMMUNITIES OWNER - DEVELOPER
1515 LAKESHORE DRIVE, COLUMBUS, OHIO 43204

BUILDING S

REV.	ISSUE	DATE

DATE
19 FEBRUARY 2016
DRAWING
COLORED BUILDING ELEVATIONS
SHEET NUMBER
A1-19
JLB PROJECT #15007

A / A1-19 EAST ELEVATION
SCALE: 1/8" = 1'-0"

B / A1-19 NORTH ELEVATION
SCALE: 1/8" = 1'-0"

C / A1-19 WEST ELEVATION
SCALE: 1/8" = 1'-0"

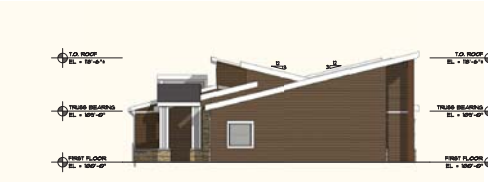

D / A1-19 SOUTH ELEVATION
SCALE: 1/8" = 1'-0"

CODED NOTES

L REFER TO A1-1 FOR CODED NOTE INFORMATION

JL BERGER, INC. ARCHITECTS AND PLANNERS A.I.A.
3243 Tremont Drive - Suite 132 - Columbus, Ohio 43231
PH 614.888.8000 FAX 614.888.8001 E-mail: jlberger@jlberger.com
PROFESSIONAL CORPORATION - Ohio Registration

A NEW RENTAL HOUSING DEVELOPMENT FOR:
HAWTHORNE COMMONS
WYANDOTTE WOODS BOULEVARD, DUBLIN, OHIO
TREPLUS COMMUNITIES OWNER - DEVELOPER
1515 LAKESHORE DRIVE, COLUMBUS, OHIO 43204

BUILDING T

REV.	ISSUE	DATE

DATE
19 FEBRUARY 2016
DRAWING
COLORED BUILDING ELEVATIONS
SHEET NUMBER
A1-20
JLB PROJECT #15007