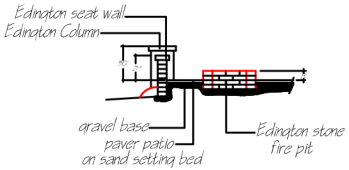

Edington Stone Seat wall

Detail A'-A'

Scale: 1/4" = 1' - 0"

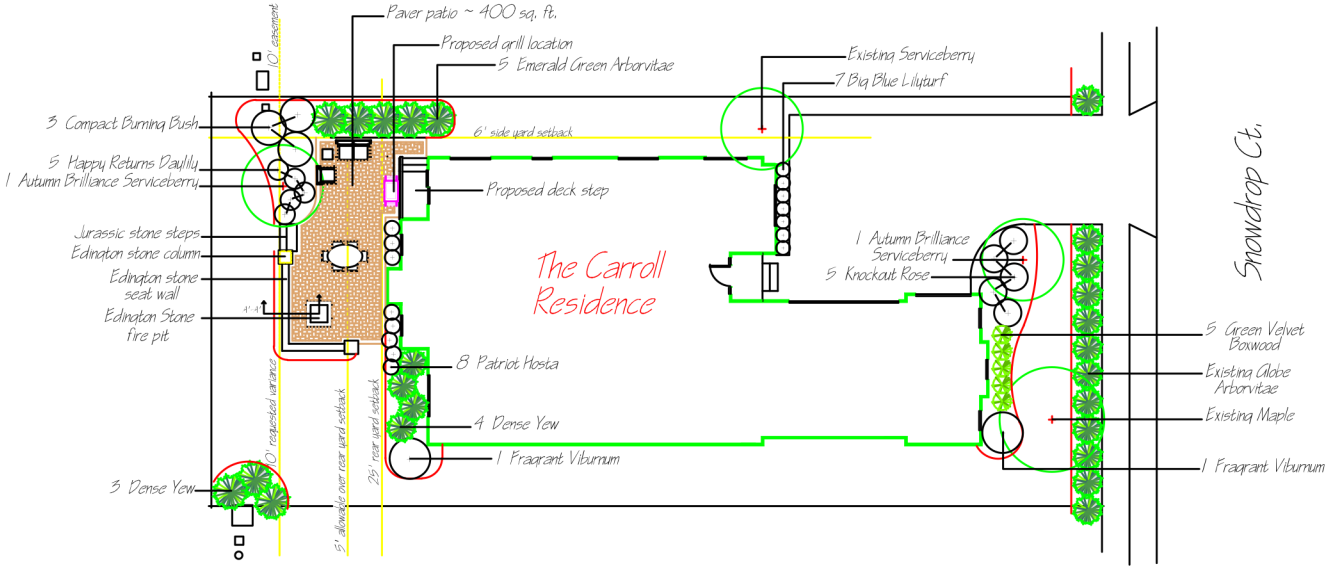

Master Planting Plan

Scale: 1/8" = 1' - 0"

NORTH

Scale in feet

567 Lazelle Road
Westerville, Ohio 43081
(614) 885-3779

CIMINELLO & INC.
Landscaping and Garden Center

A Landscape Design For:
The Carroll Residence
7118 Snowdrop Ct.
Dublin, Ohio 43017

Project	
Design	Kevin M. Ciminello
Drawn	Kevin M. Ciminello
Date	
Revisions	
Sheet	1 of 1

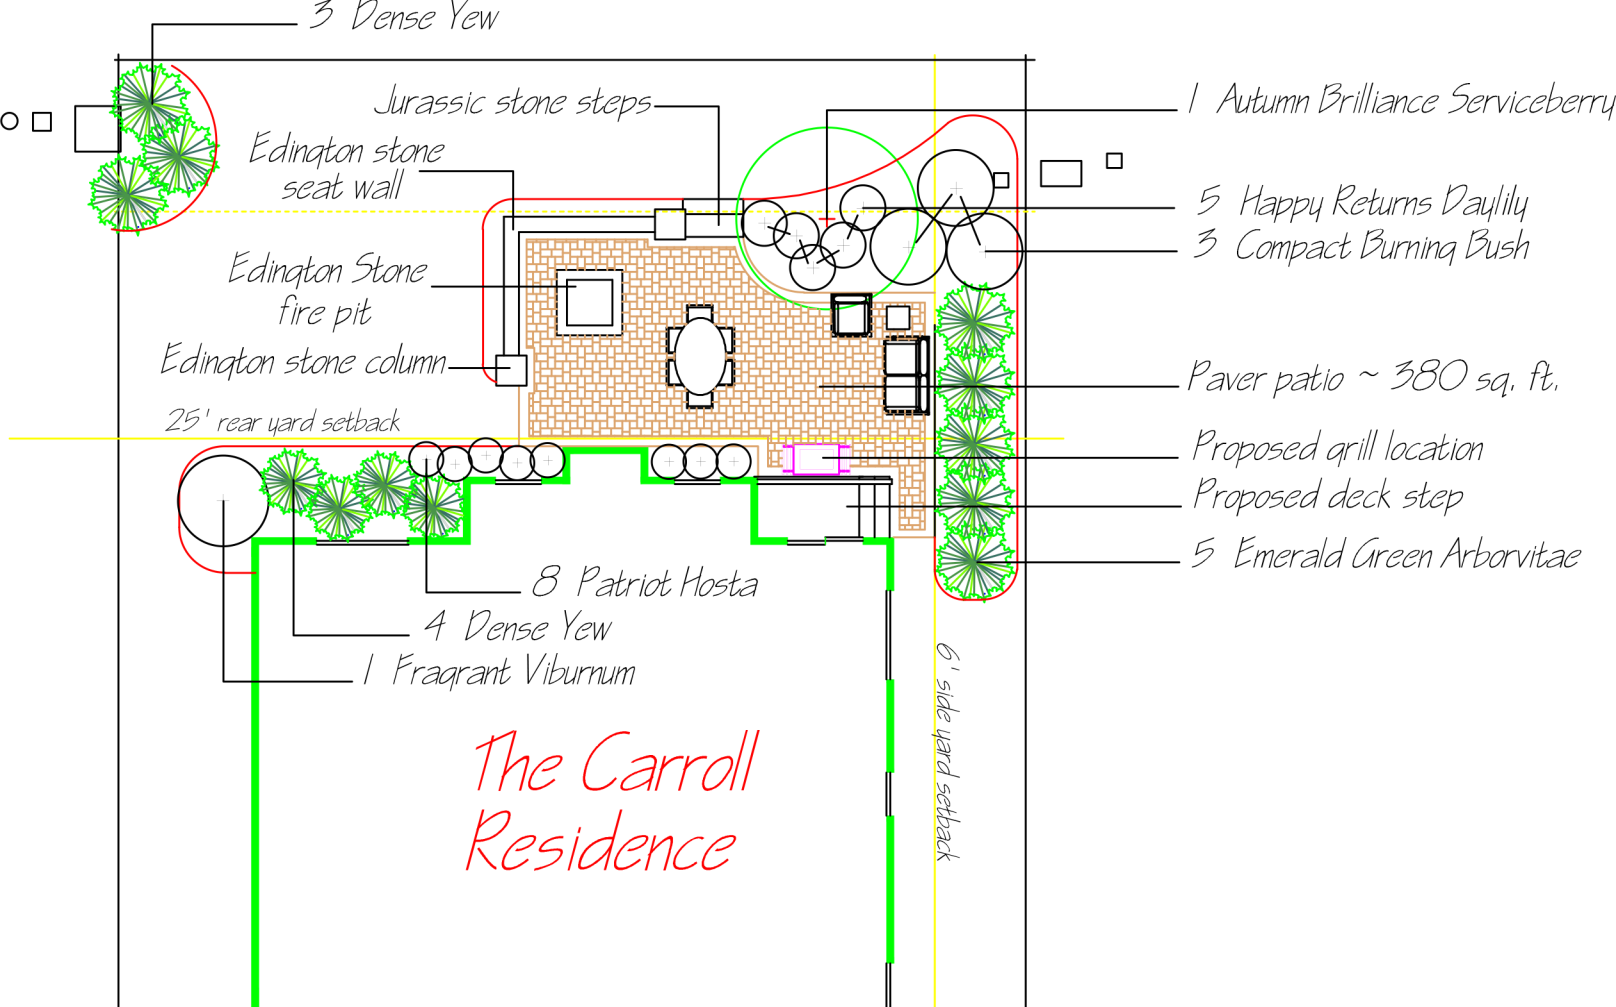
3 Dense Yew
Jurassic stone steps
Edington stone seat wall
Edington Stone fire pit
Edington stone column
25' rear yard setback
1 Autumn Brilliance Serviceberry
5 Happy Returns Daylily
3 Compact Burning Bush
Paver patio ~ 380 sq. ft.
Proposed grill location
Proposed deck step
5 Emerald Green Arborvitae
8 Patriot Hosta
4 Dense Yew
1 Fragrant Viburnum
6' side yard setback
The Carroll Residence