Floyd Browne Group
Central Ohio
740.363.6792
740.363.6536 fax
800.325.7647
Solutions for Your World
www.FloydBrowne.com

SITE PLAN FOR

LAKEWOOD BUILDERS

SITUATED IN THE STATE OF OHIO, COUNTY OF UNION, CITY OF DUBLIN,
BEING PART OF VIRGINIA MILITARY SURVEY NUMBER 2991.
ADDRESS: 7123 WILTON LOOP
LOT NUMBER 72 TARTAN RIDGE SECTION 1 PART 2, P.B. 5, PG. 262

XXXX.XX = AS BUILT GRADES (BLUE) NOV. 8, 2011 EMH&T

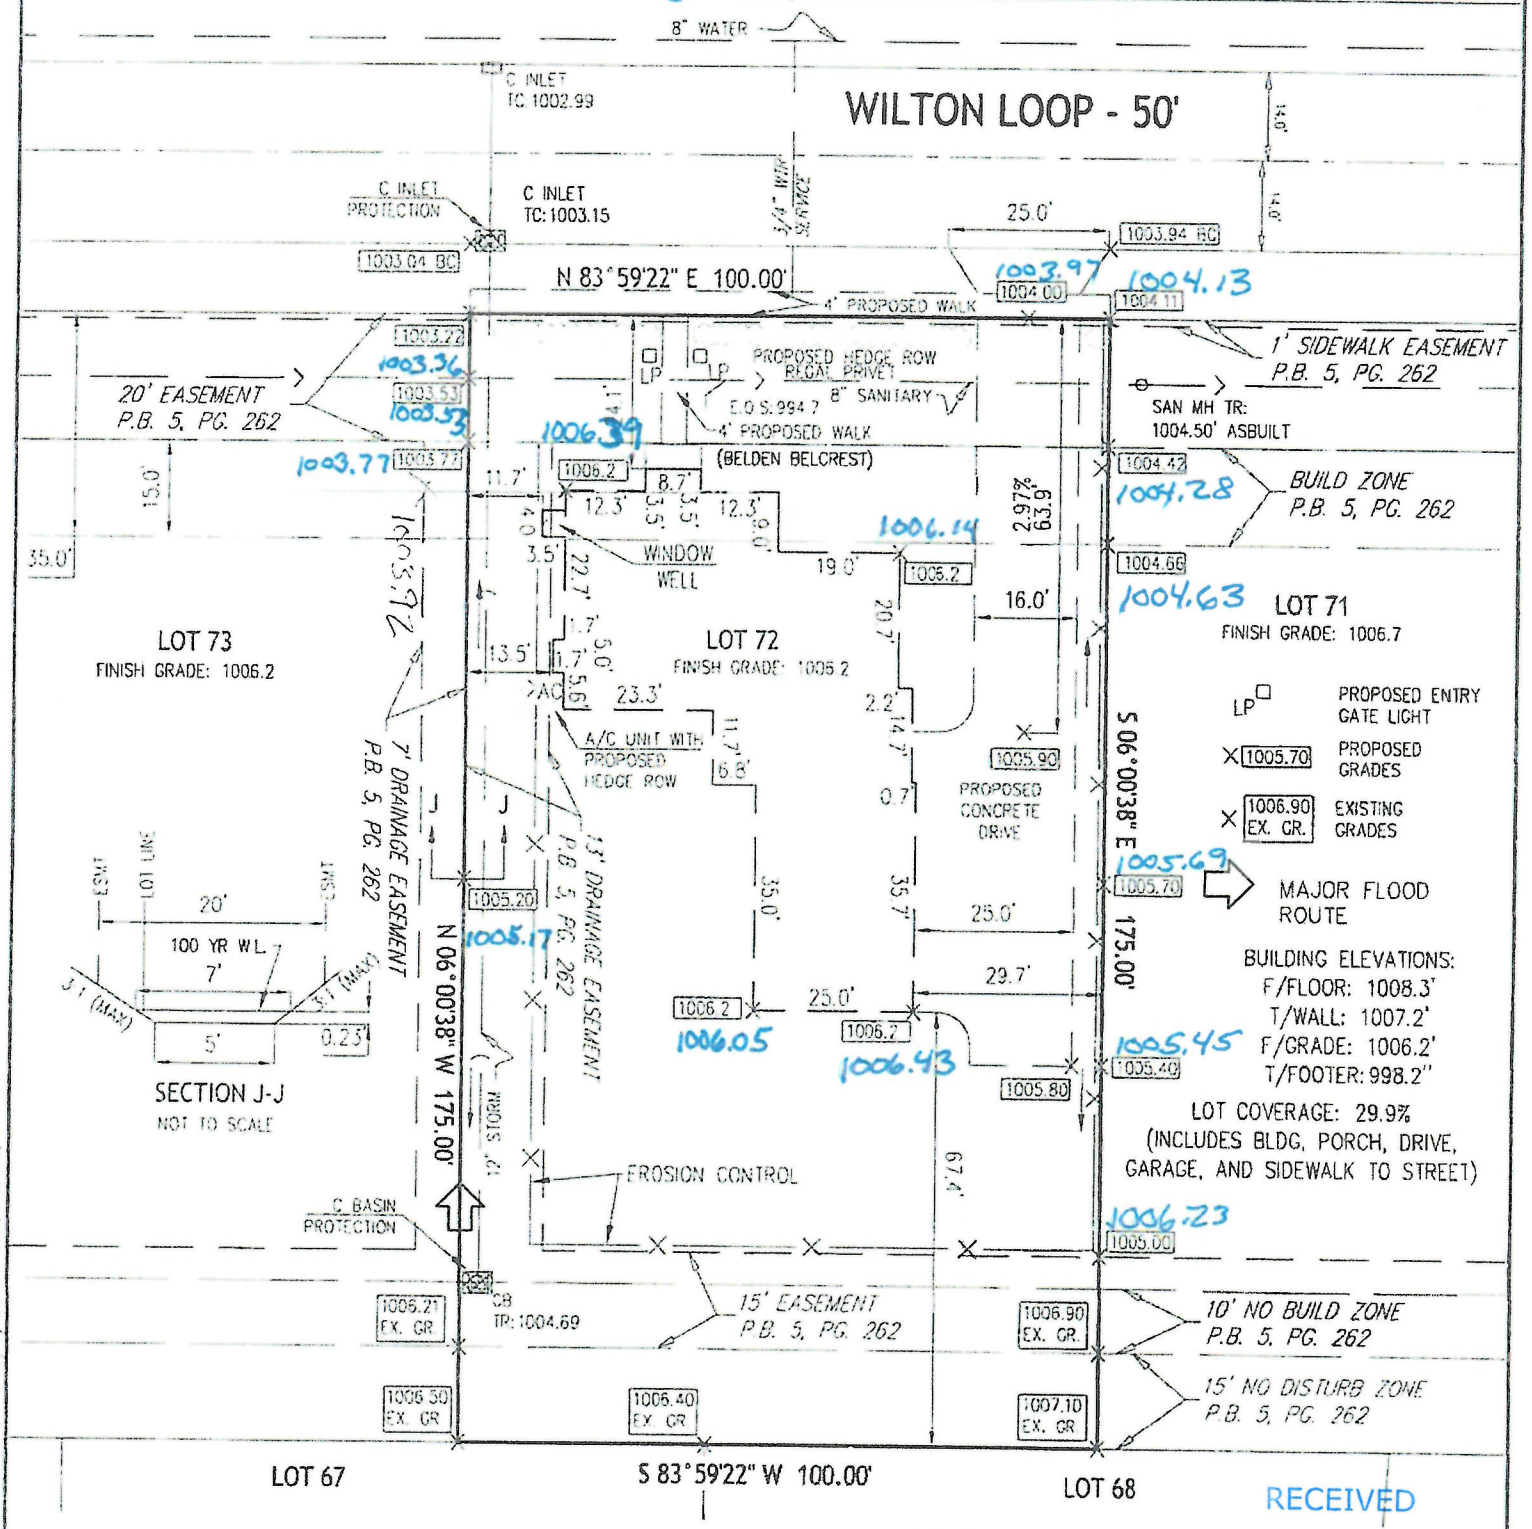

NOTE

1. ALL RECORD INFORMATION SHOWN HEREON WAS OBTAINED FROM THE RECORDER'S OFFICE, UNION COUNTY, OHIO.
2. THE BUILDER WILL PROVIDE AND MAINTAIN EROSION PROTECTION AND SEDIMENT CONTROL DURING ALL PHASES OF CONSTRUCTION.

LIGHT POST DETAIL

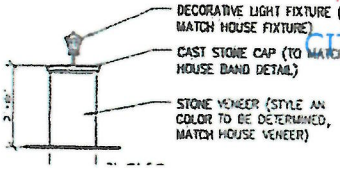

RECEIVED
AUG 11 2016
16-064AA
CITY OF DUBLIN
PLANNING

...DWGS\PP--LOT 72--TARTAN.DWG -- 12/6/2010 12:57:10 PM