BRIDGE PARK
DUBLIN, OH

DALE DRIVE ELEVATION

MOONEY STREET ELEVATION

Not to Scale

19 October 16

CRAWFORD HOYING development

H-Block Condominiums

Bridge Park - Dublin, Ohio

dkb ARCHITECTS

A-59

BRIDGE PARK
DUBLIN, OH

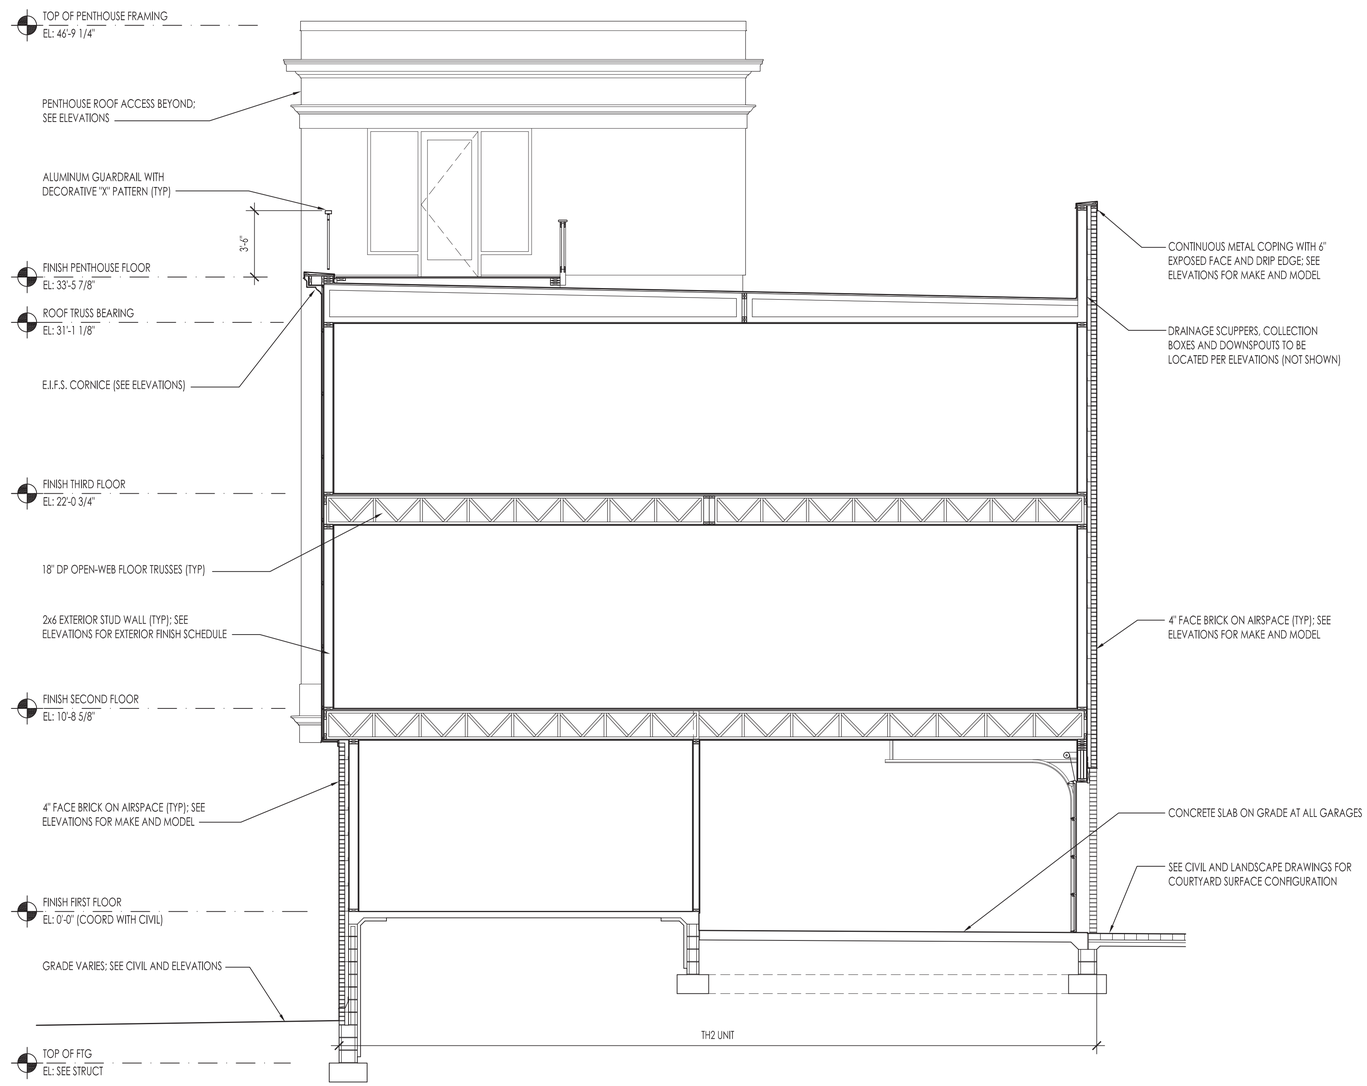

B U I L D I N G S E C T I O N T H R U U N I T

Scale: 1/8" = 1'-0"

19 October 16

CRAWFORD HOYING development

H-Block Condominiums

Bridge Park - Dublin, Ohio

dkb ARCHITECTS

A-60

BRIDGE PARK
DUBLIN, OH

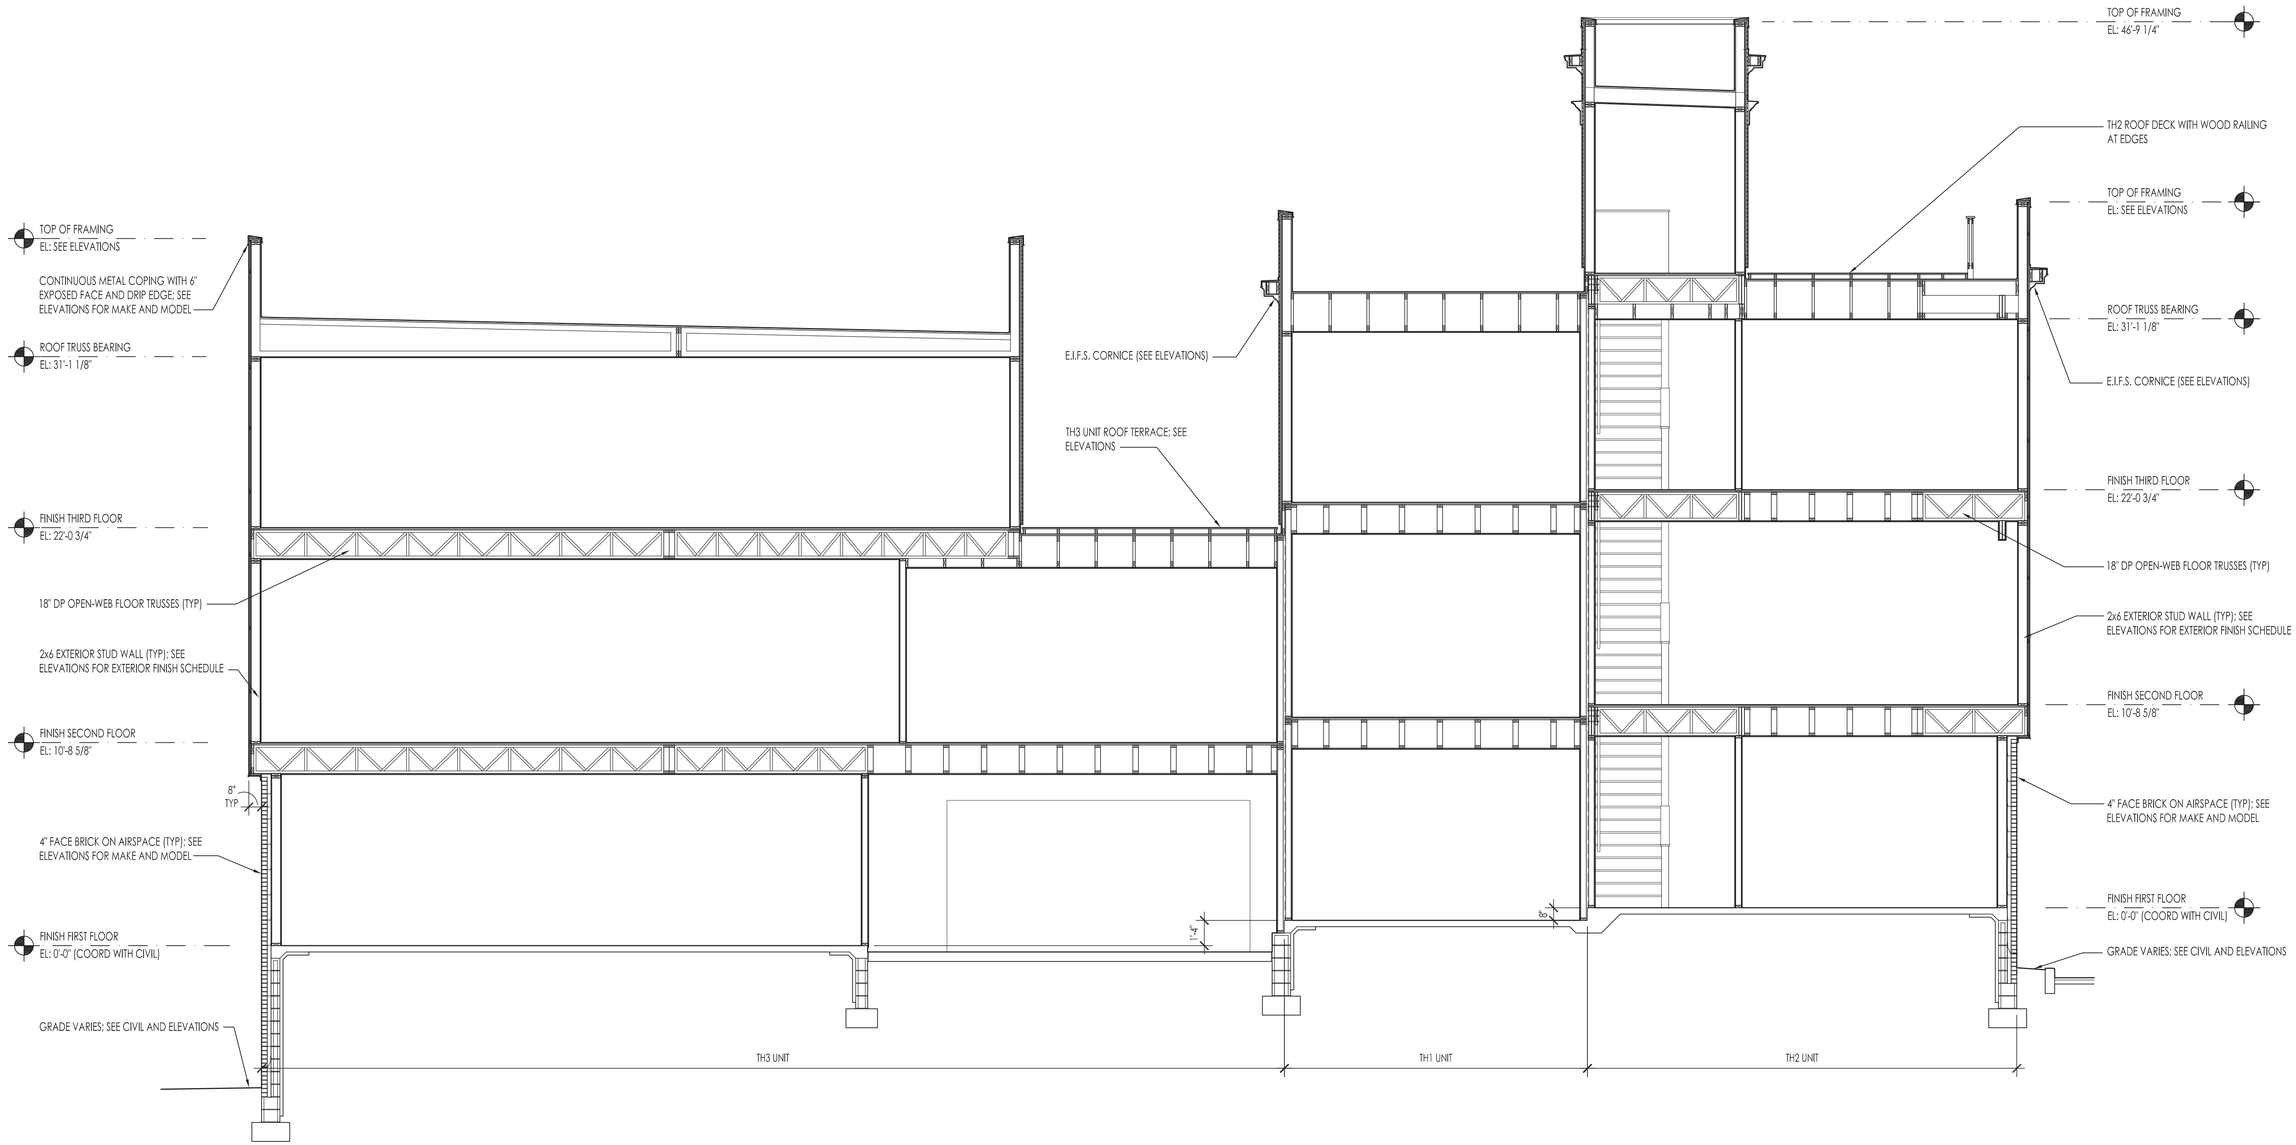

B U I L D I N G S E C T I O N T H R U 3 U N I T S

Scale: 1/8" = 1'-0"

19 October 16

CRAWFORD HOYING development

H-Block Condominiums

Bridge Park - Dublin, Ohio

dkb ARCHITECTS

A-61

BRIDGE PARK
DUBLIN, OH

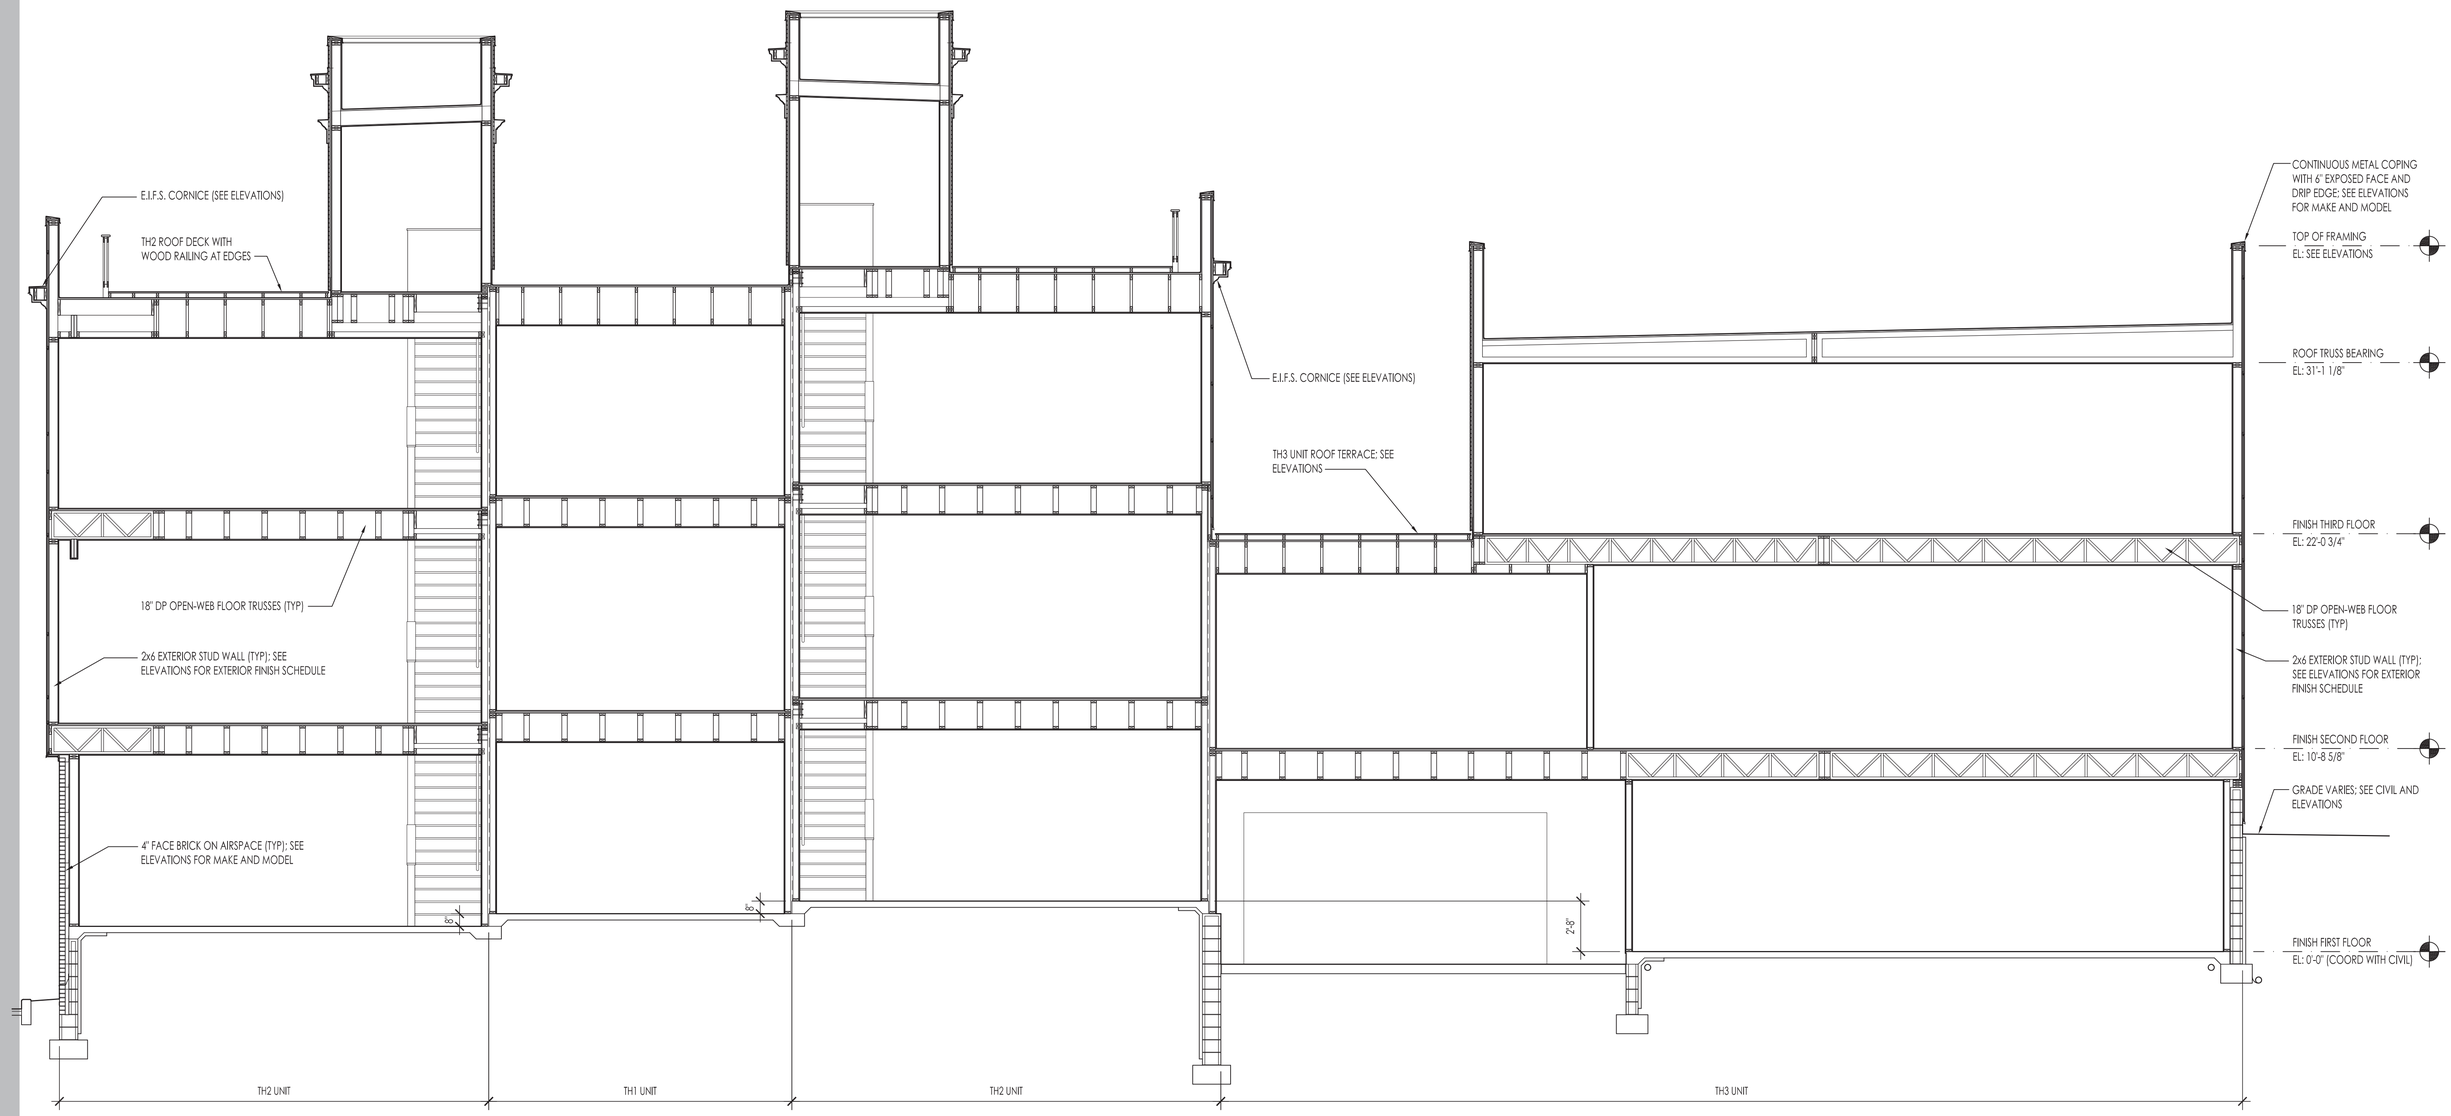

B U I L D I N G S E C T I O N T H R U 4 U N I T S

Scale: 1/8" = 1'-0"

19 October 16

CRAWFORD HOYING development

H-Block Condominiums

Bridge Park - Dublin, Ohio

dkb ARCHITECTS

A-62

BRIDGE PARK
DUBLIN, OH

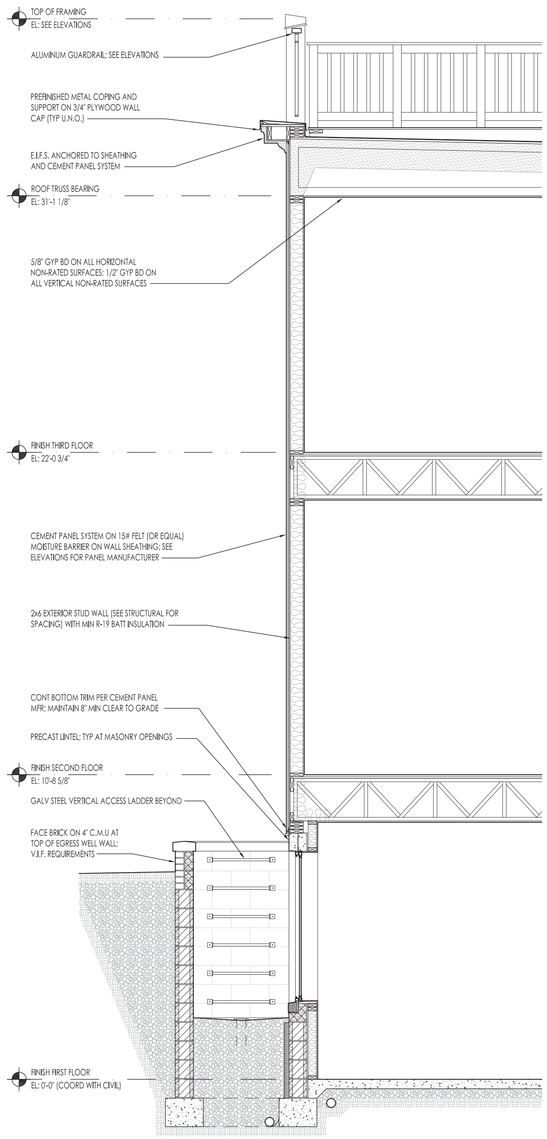

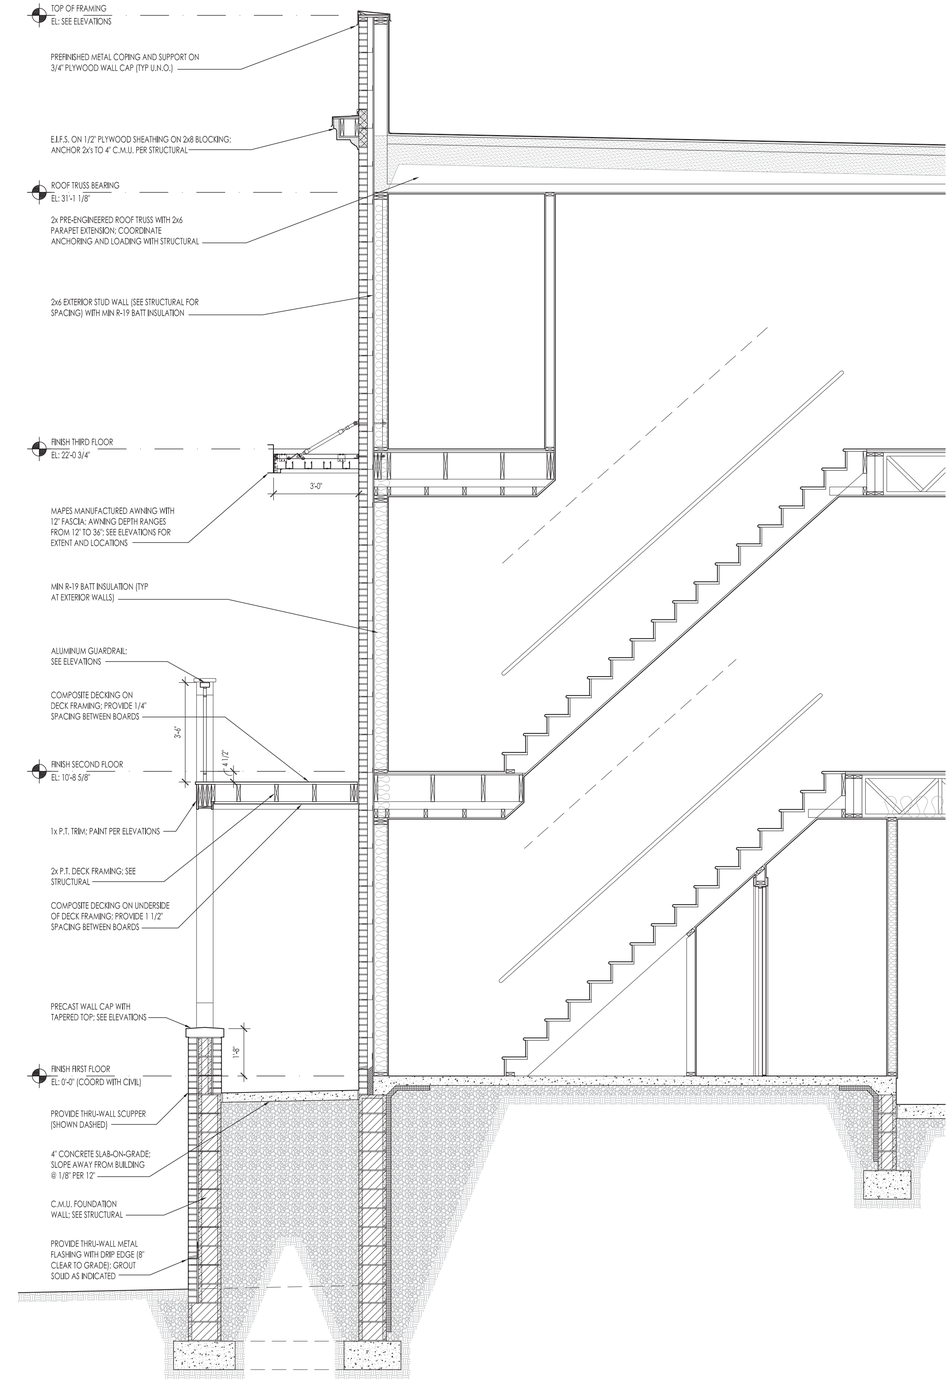

Scale: 3/16" = 1'-0"

T Y P I C A L W A L L S E C T I O N S

19 October 16

CRAWFORD HOYING development

H-Block Condominiums

Bridge Park - Dublin, Ohio

dkb ARCHITECTS

A-63

BRIDGE PARK
DUBLIN, OH

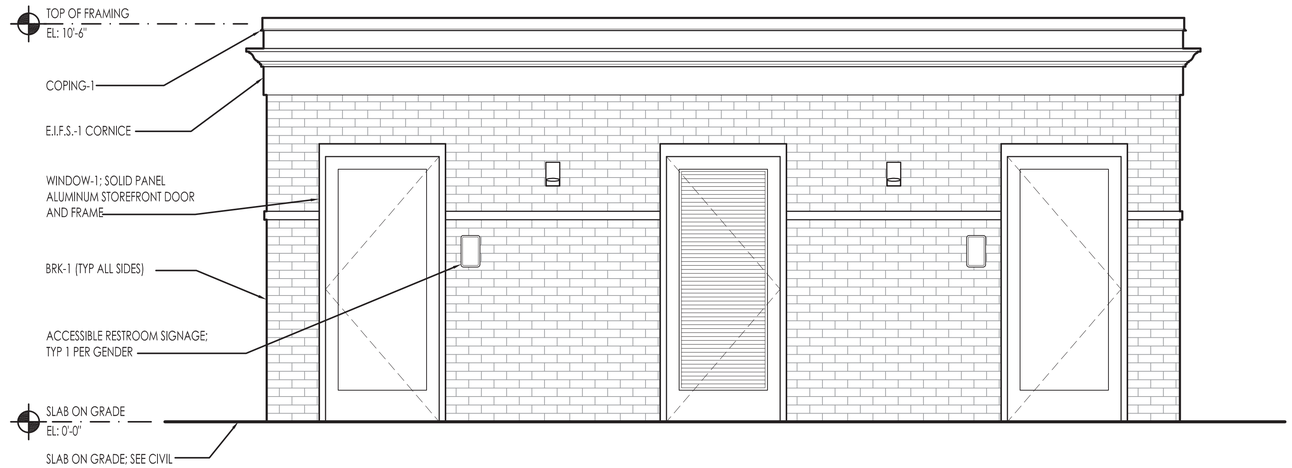

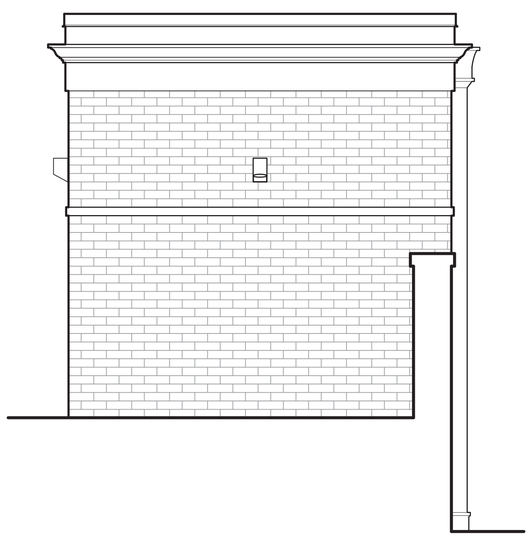

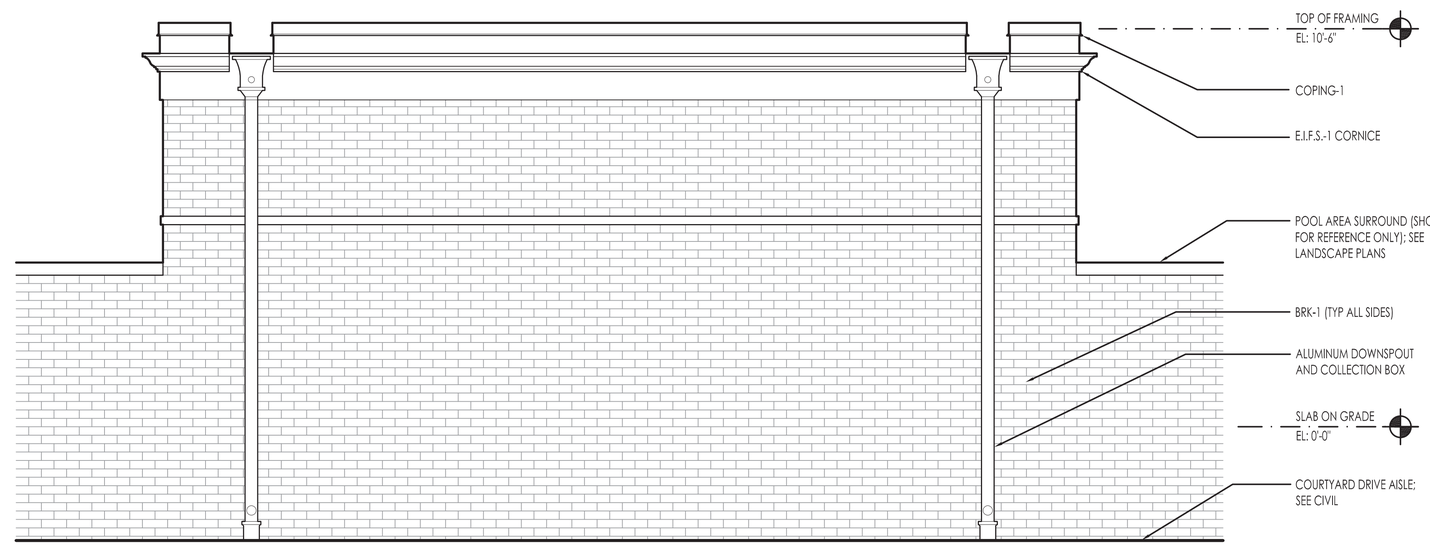

Scale: 1/4" = 1'-0"

P O O L B U I L D I N G E L E V A T I O N S

19 October 16

CRAWFORD HOYING development

H-Block Condominiums

Bridge Park - Dublin, Ohio

dkb ARCHITECTS

A-64