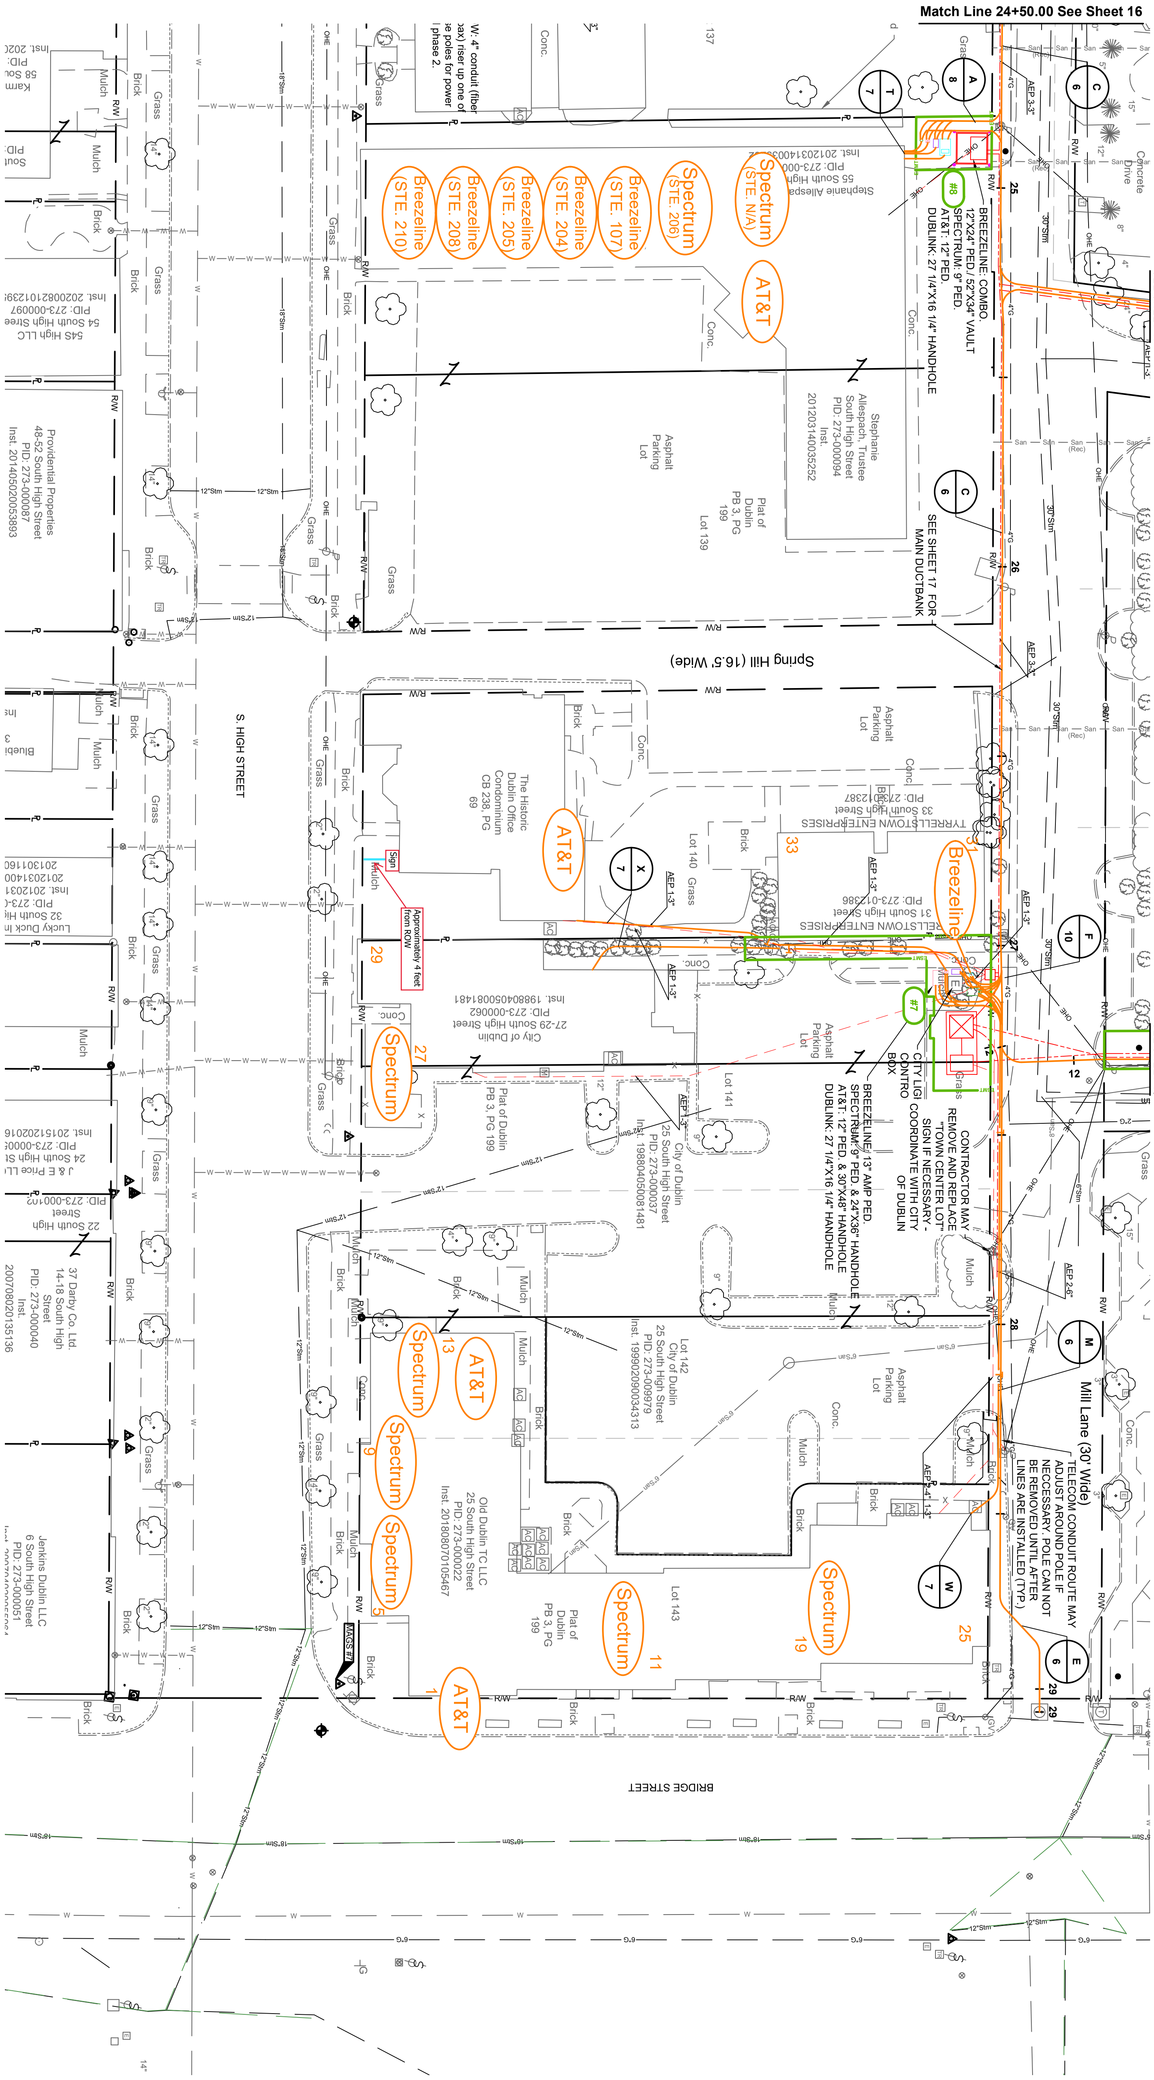

22 / 37	**SOUTH HIGH STREET UTILITY BURIAL - PHASE 1** **19-030-CIP**	**S HIGH STREET LATERAL SERVICES**	DESIGNED MTS CHECKED BMV 0 20 40 60 GRAPHIC SCALE SCALE IN FEET