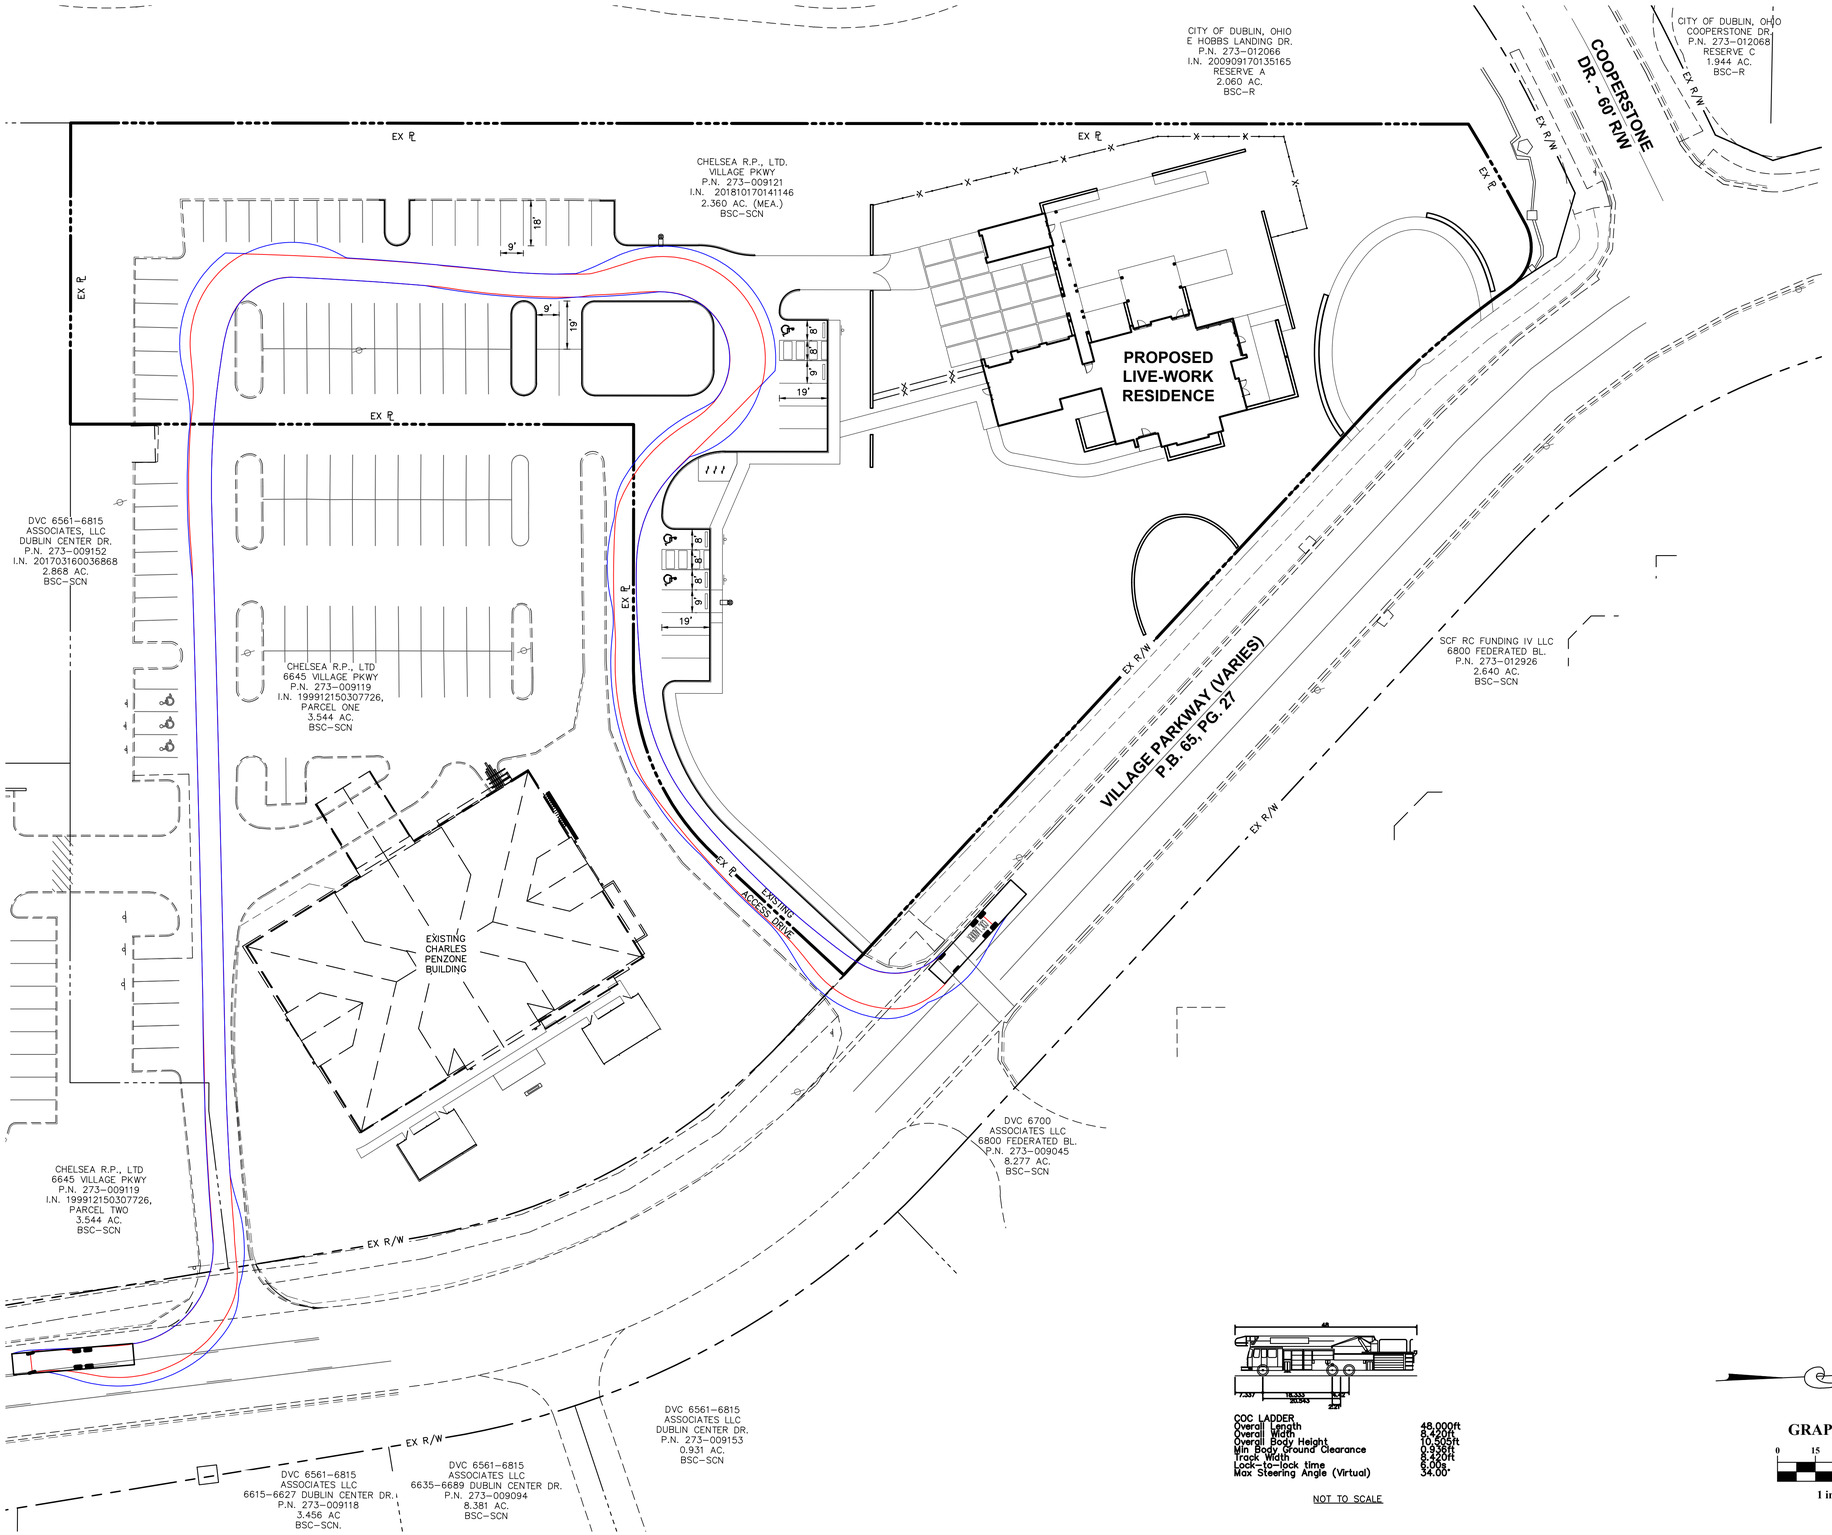

COC LADDER	
Overall Length	48.000ft
Overall Width	8.420ft
Overall Body Height	10.505ft
Min Body Ground Clearance	0.936ft
Track Width	8.420ft
Lock-to-lock time	6.00s
Max Steering Angle (Virtual)	34.00°

NOT TO SCALE

GRAPHIC SCALE

0 15 30 60

1 inch = 30 feet

Z:\24-0047-76\DWG\PRODUCTION DRAWINGS\SITE CONSTRUCTION\0047-76 SCP_Truck Turn Exhibit.dwg FIRE TRUCK TURN EXHIBIT Sep 06, 2024 - 3:21:36pm arader

meyers+associates ARCHITECTURE
www.meyersarchitects.com

ADVANCED CIVIL DESIGN
781 Science Blvd, Suite 100
Gahanna, Ohio 43230
ph 614.428.7750
fax 614.428.7755

THIS DRAWING IS COPYRIGHTED AND IS THE SOLE PROPERTY OF MEYERS+ASSOCIATES ARCHITECTURE, LLC IT IS PRODUCED FOR USE BY THE PROPERTY OWNER REPRODUCTION OR OTHER USE OF THIS DRAWING OR THE INFORMATION CONTAINED HEREIN WITHOUT THE WRITTEN PERMISSION OF THE ARCHITECT IS STRICTLY PROHIBITED ALL RIGHTS RESERVED
COPYRIGHT 2022

△	DESCRIPTION	DATE
	PERMIT DRAWINGS	2/29/2024

SHEET TITLE
FIRE TRUCK TURN EXHIBIT

PROJECT TITLE
Penzone Live-Work
6671 Village Parkway, Dublin, Ohio 43017

SEAL

MEYERS+ASSOCIATES PROJECT NUMBER:

SHEET NUMBER
1/1