



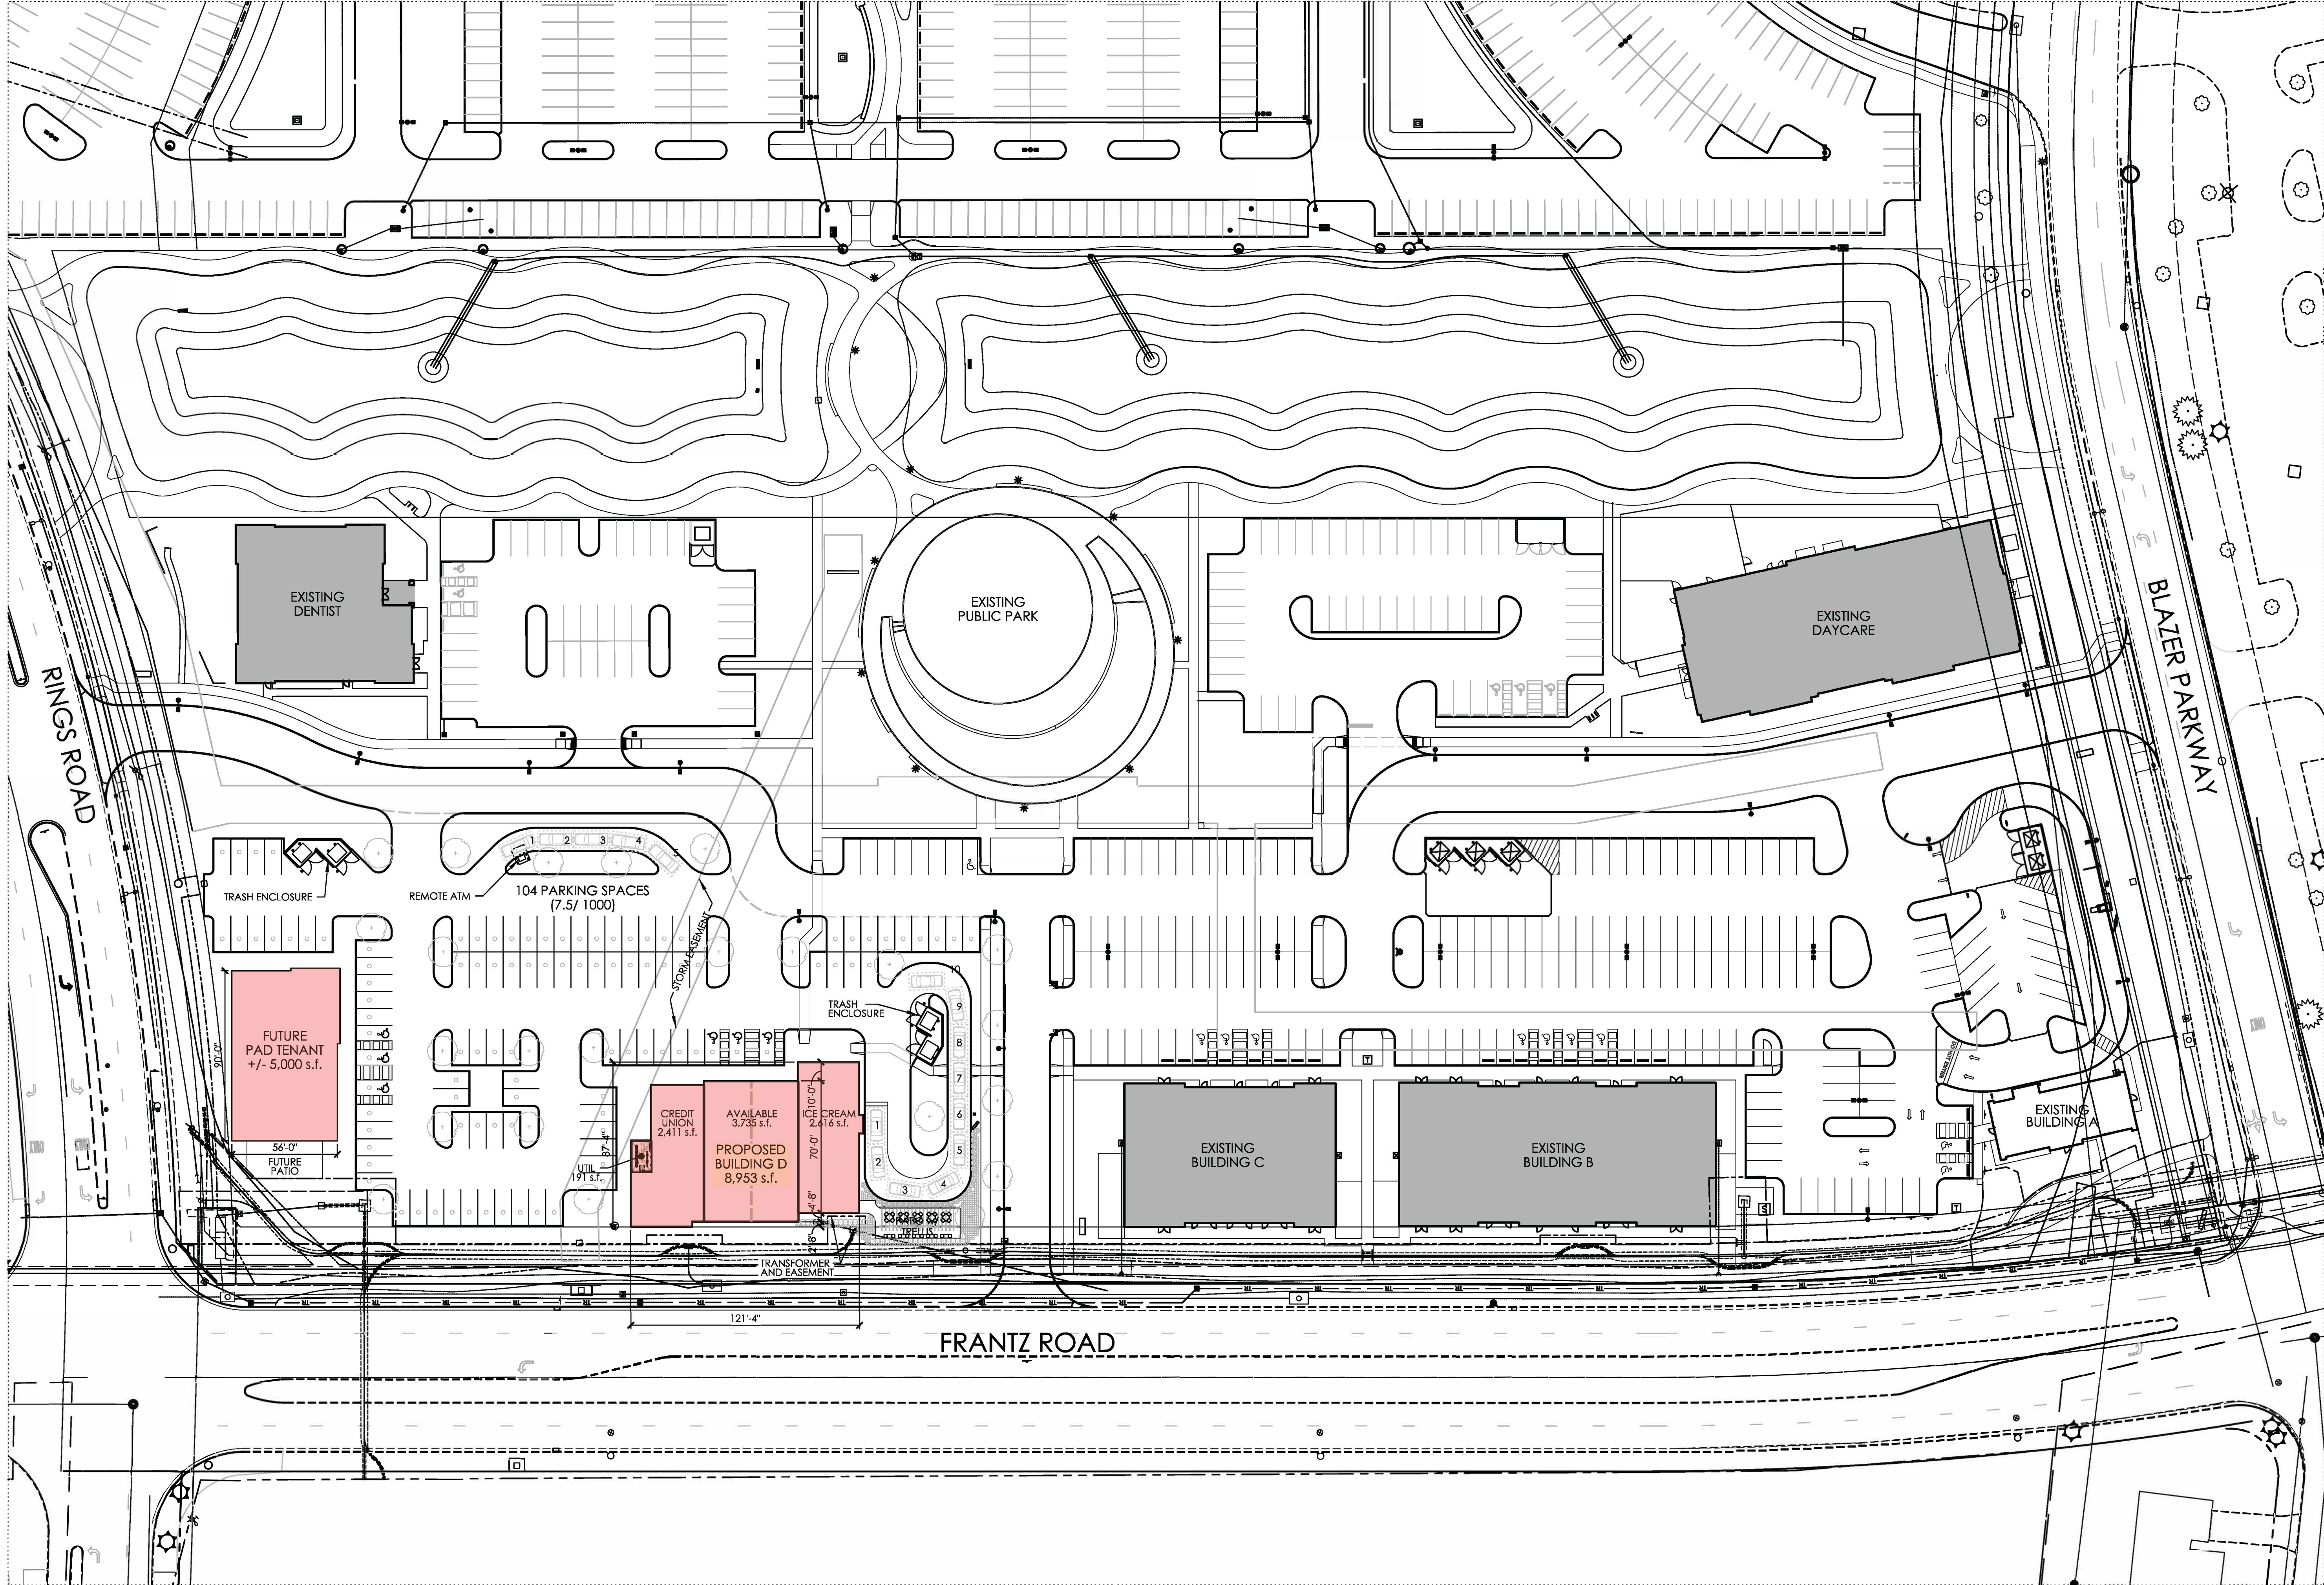

A CONCEPTUAL SITE PLAN
SCALE: 1" = 40'-0"

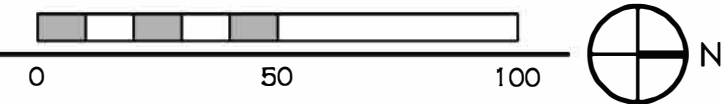

BEAN

J. CARTER BEAN ARCHITECT
2231 MCCOY ROAD
COLUMBUS, OH 43220

STATE OF OHIO

J. CARTER
BEAN
1015234

REGISTERED ARCHITECT

J. CARTER BEAN, LICENSE #1015234
EXPIRATION DATE: 12/31/2026
COPYRIGHT 2026
ALL DRAWINGS ARE AND SHALL REMAIN THE PROPERTY OF
J. CARTER BEAN ARCHITECT
AND MAY NOT BE USED, REPRODUCED, COPIED, REPRODUCED
WITHOUT THE WRITTEN CONSENT OF THE ARCHITECT

THE CORNERS - PHASE II

SUBAREA B2, FRANTZ ROAD
DUBLIN, OHIO 43017

FOR
THE DAIMLER GROUP

1533 LAKE SHORE DRIVE, SUITE 100, COLUMBUS, OHIO 43204

DRAWING STATUS	
STATUS	DATE
CONCEPTUAL	JULY 9, 2026
	JULY 22, 2026
	OCT. 22, 2026


DRAWING TITLE

CONCEPTUAL
SITE PLAN

DRAWING NUMBER

SD1.1

BEAN #000000.00

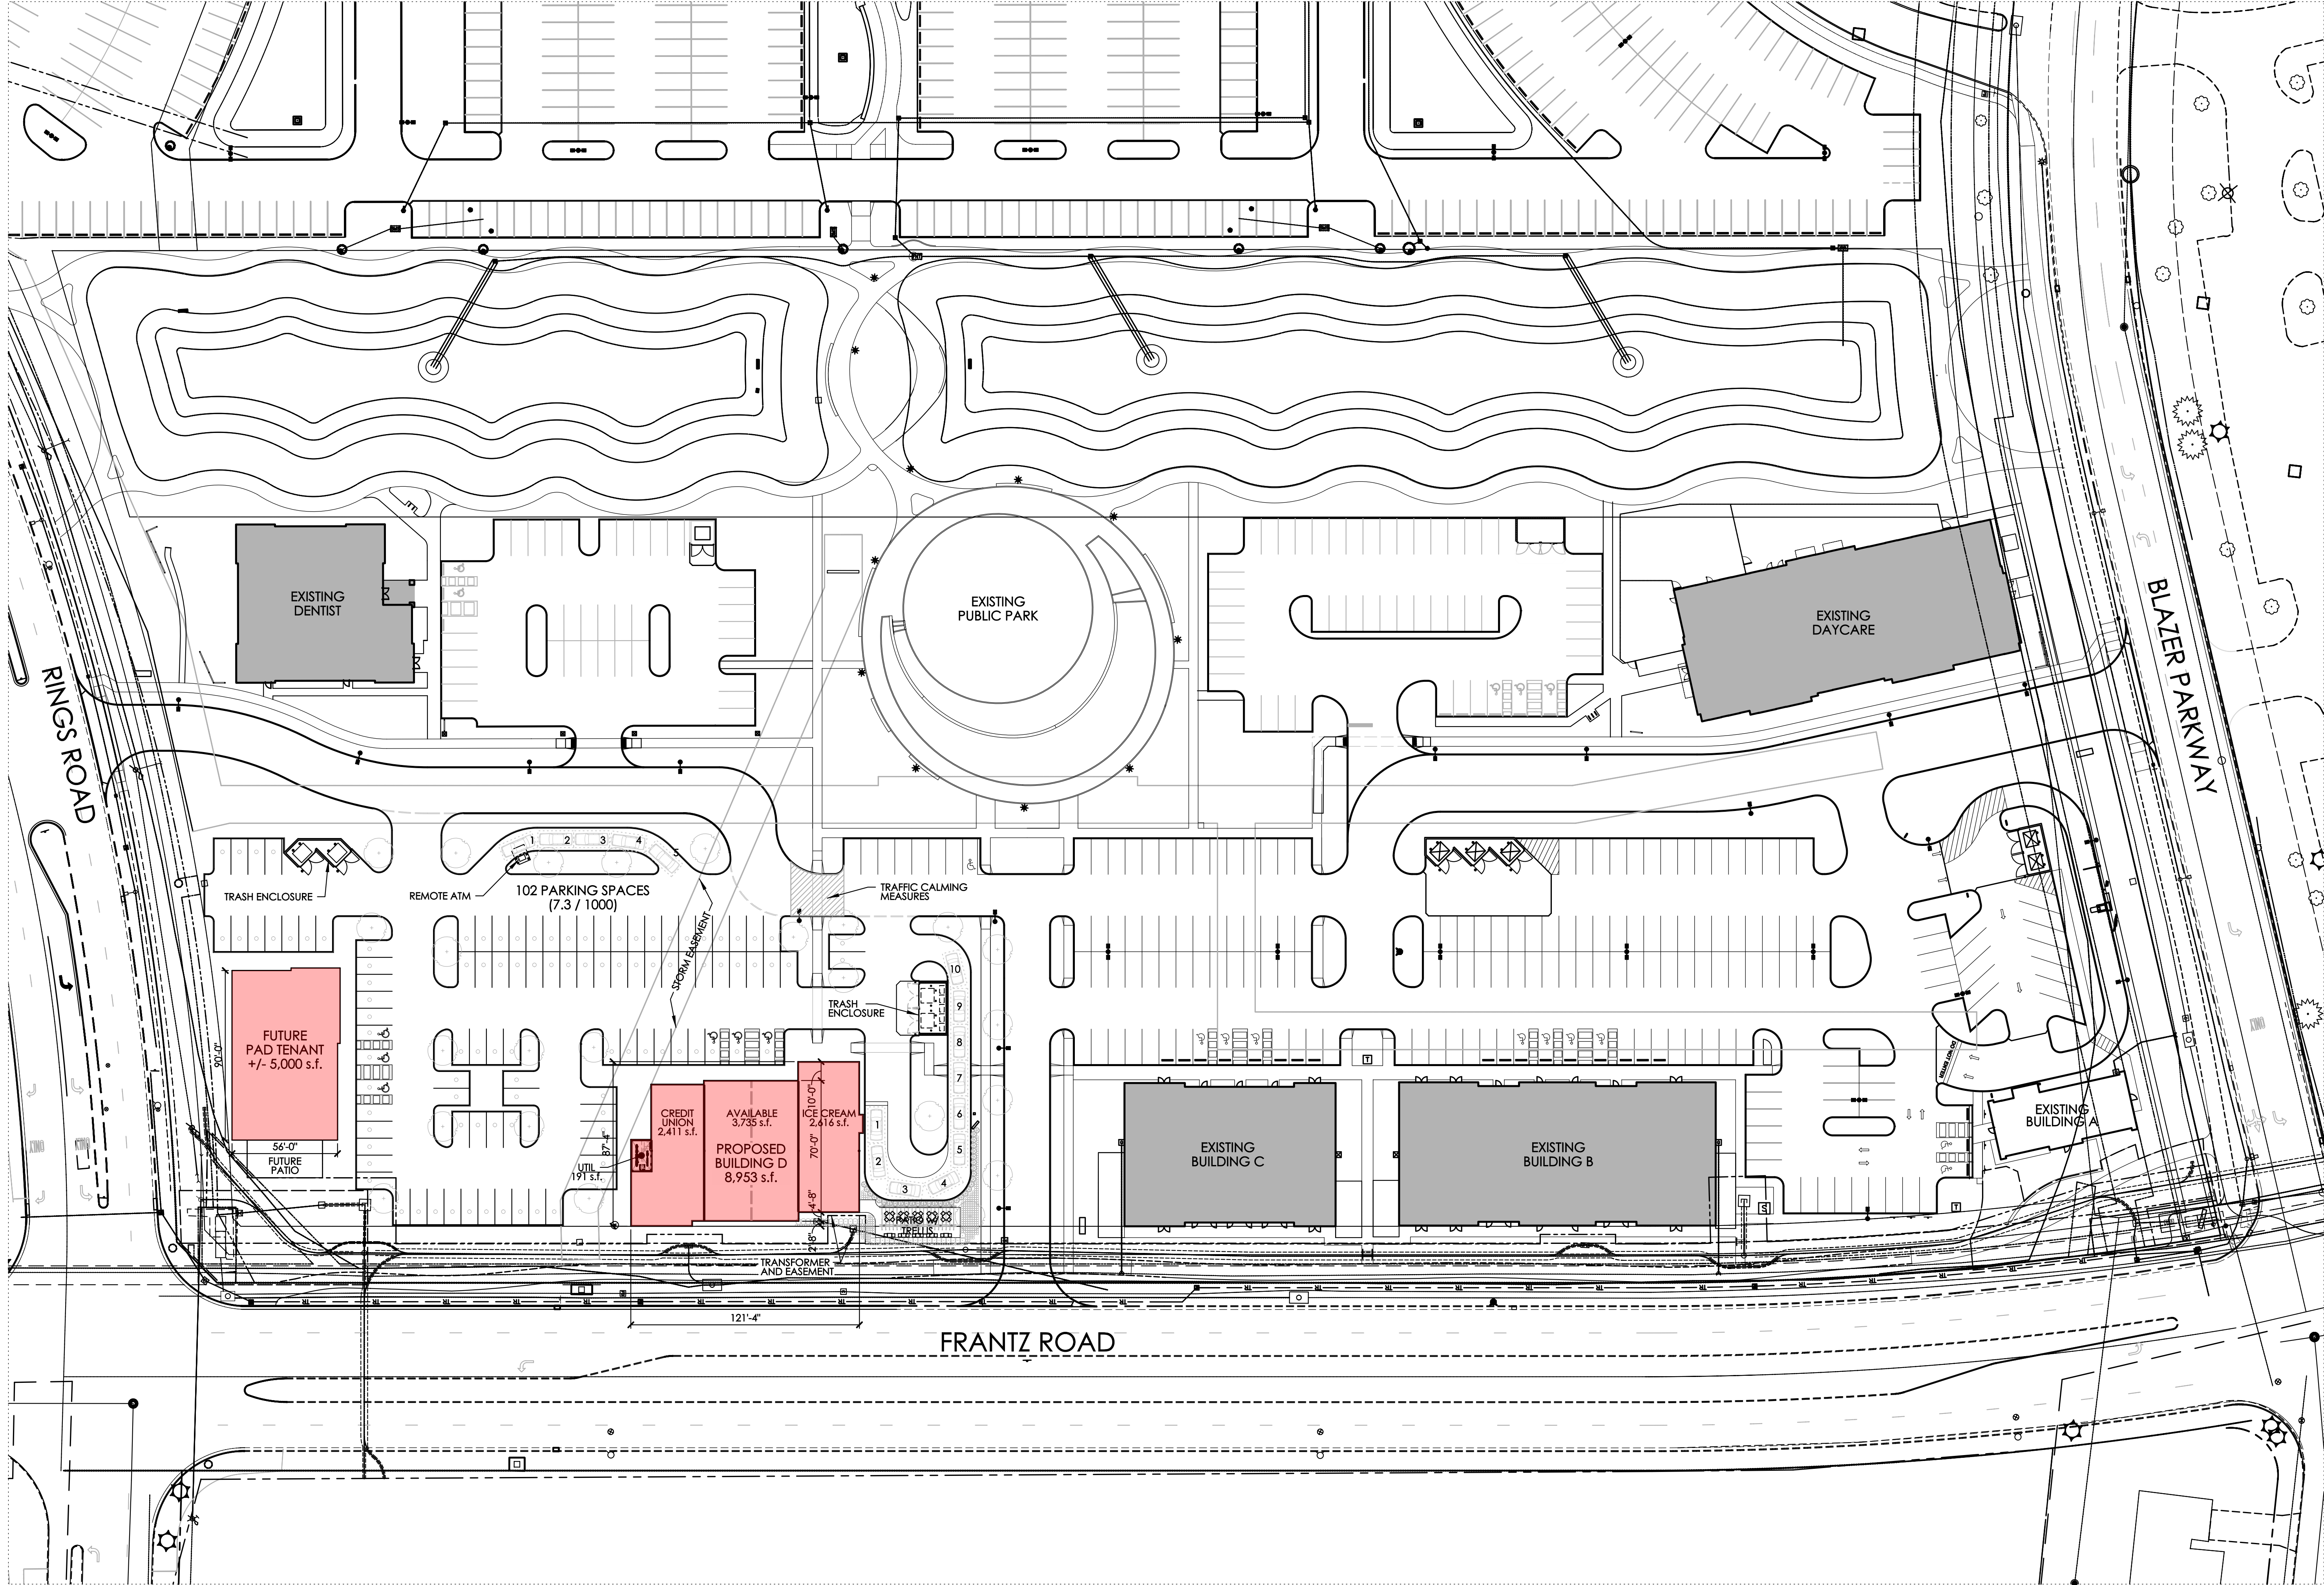

A CONCEPTUAL SITE PLAN
SCALE: 1" = 40'-0"

BEAN

J. CARTER BEAN ARCHITECT
2231 MCCOY ROAD
COLUMBUS, OH 43220

STATE OF OHIO

J. CARTER
BEAN
1015234

REGISTERED ARCHITECT

J. CARTER BEAN, LICENSE #1015234
EXPIRATION DATE: 12/31/2028
COPYRIGHT 2028
ALL DRAWINGS ARE AND SHALL REMAIN THE PROPERTY OF
J. CARTER BEAN ARCHITECT
AND MAY NOT BE USED, REPRODUCED OR ALTERED
WITHOUT THE WRITTEN CONSENT OF THE ARCHITECT

THE CORNERS - PHASE II

SUBAREA B2, FRANTZ ROAD
DUBLIN, OHIO 43017

FOR
THE DAIMLER GROUP

1533 LAKE SHORE DRIVE, SUITE 100, COLUMBUS, OHIO 43204

DRAWING STATUS	
STATUS	DATE
CONCEPTUAL	JULY 8, 2028
	JULY 22, 2028
	OCT. 22, 2028

DRAWING TITLE

CONCEPTUAL
SITE PLAN

DRAWING NUMBER

SD1.1

BEAN #00000.00

















