New Site Plan
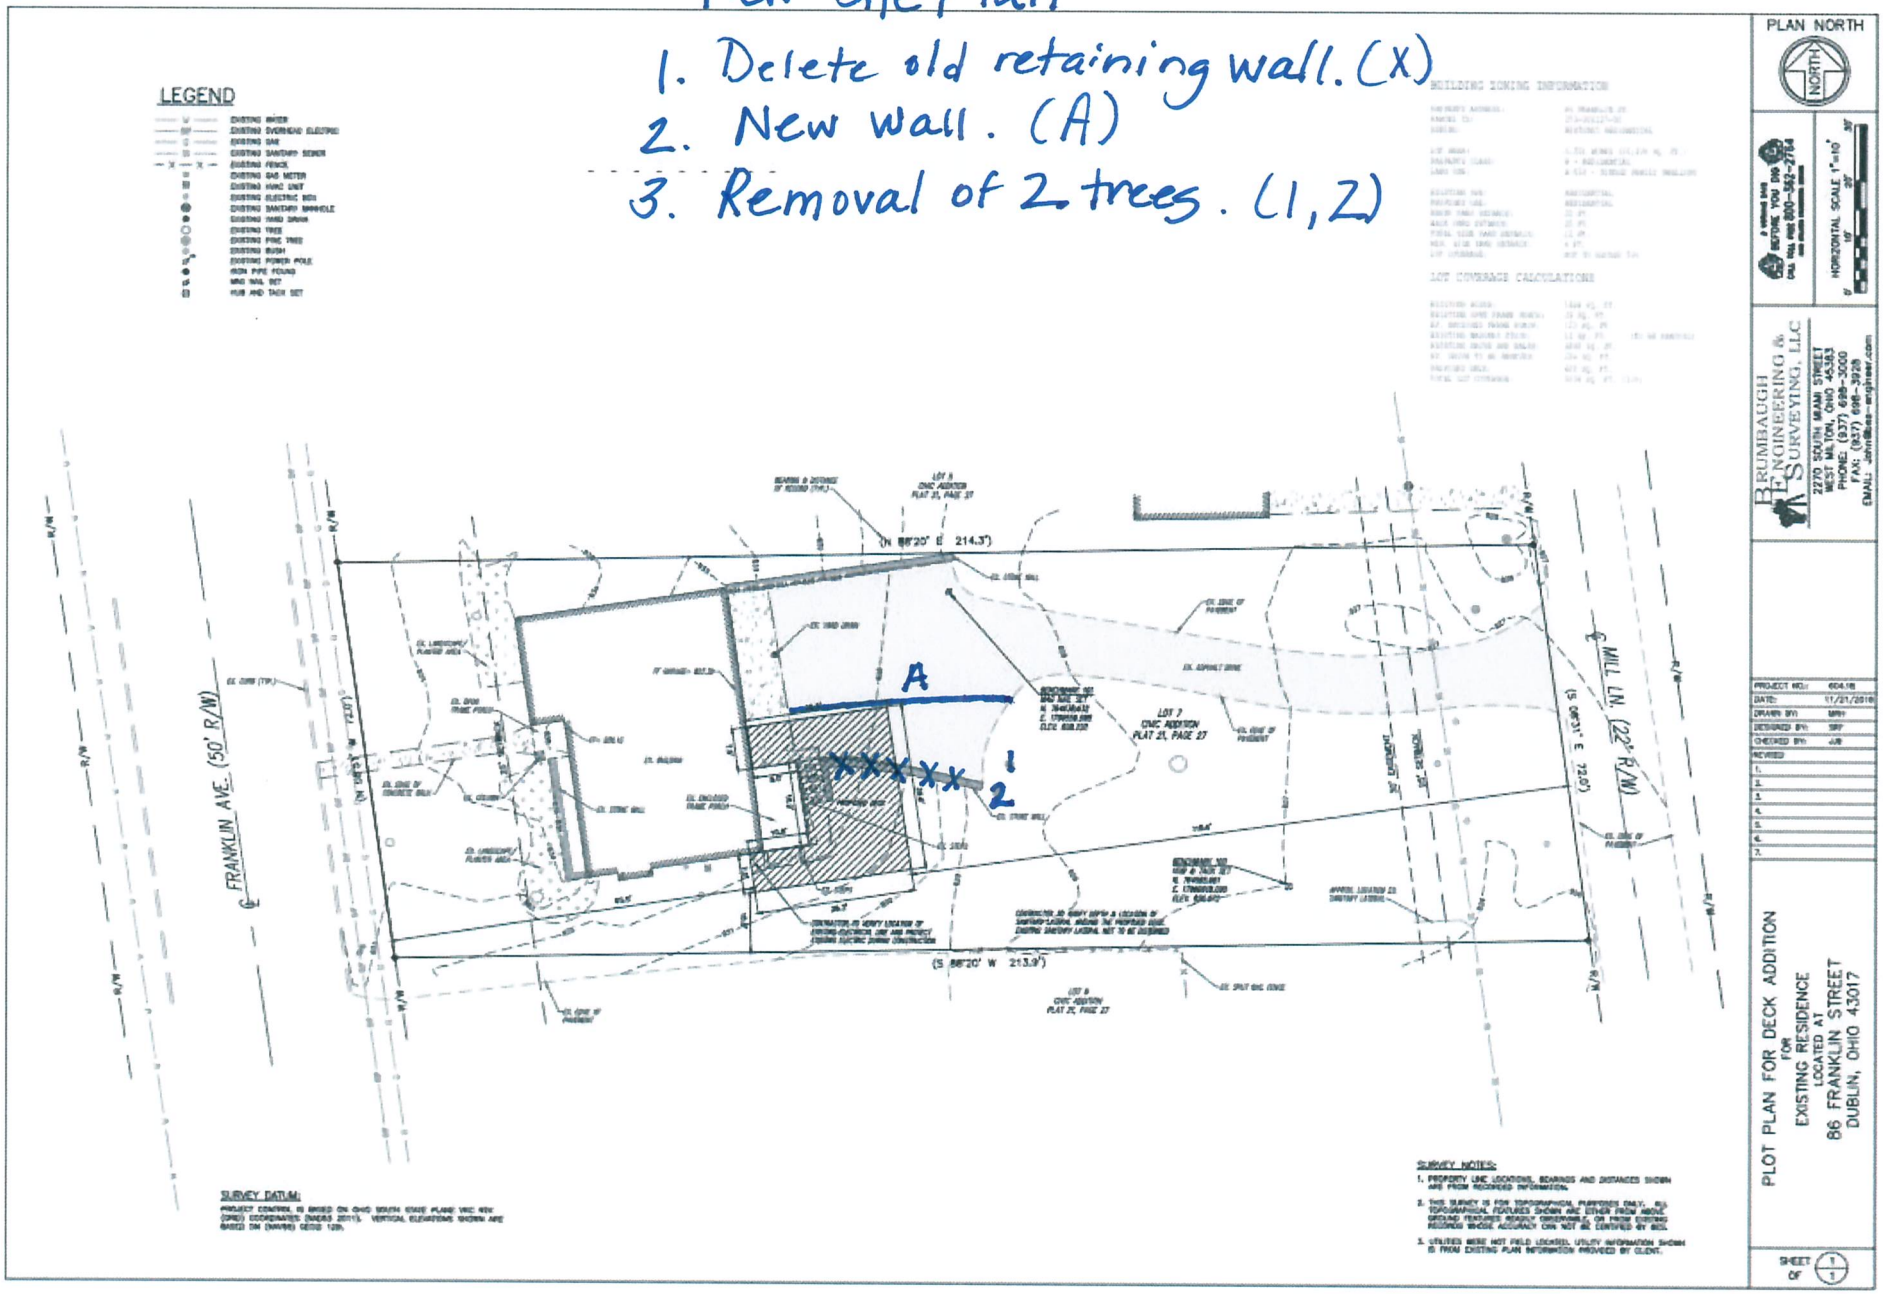
1. Delete old retaining wall. (X)
2. New wall. (A)
3. Removal of 2 trees. (1, 2)