Meadows Academy
Classroom Complex

1/4/2021

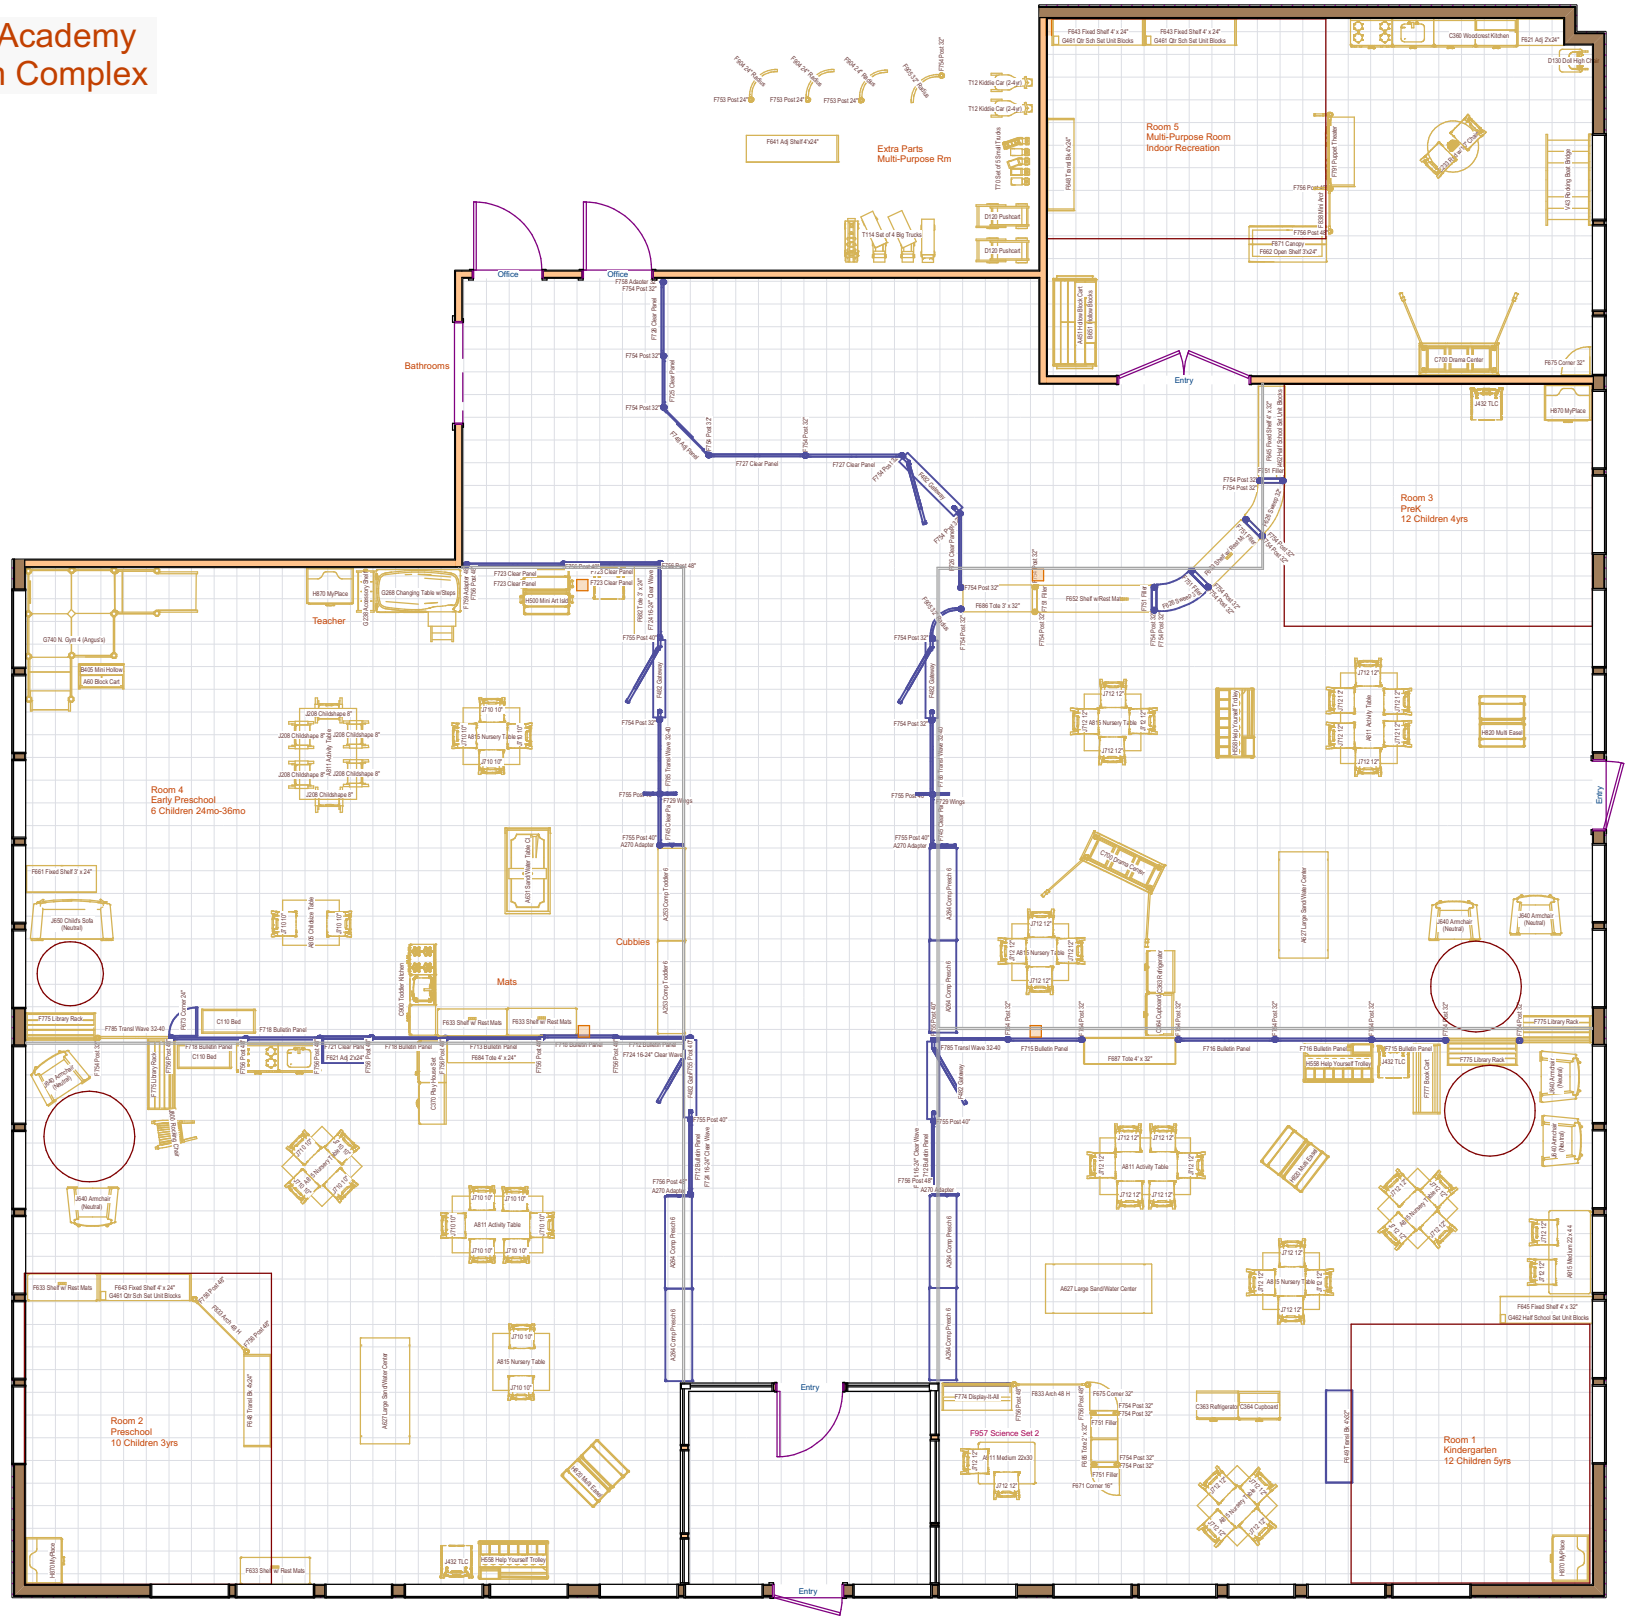

1 Square = 1 sq ft