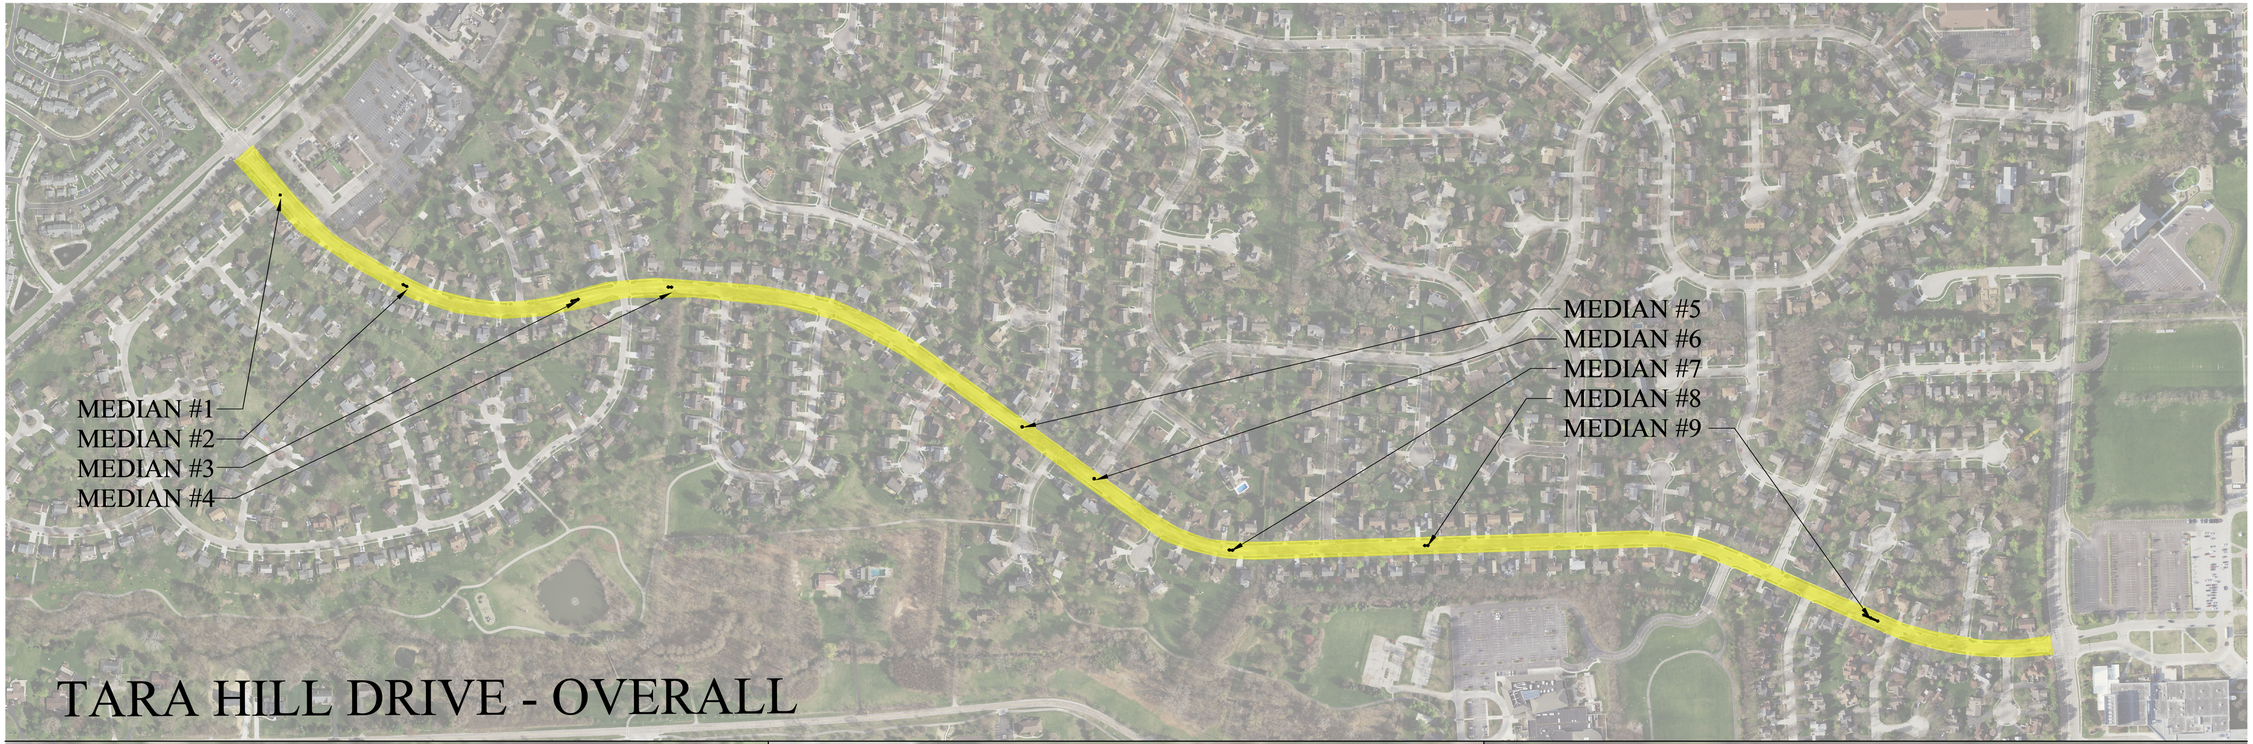

TARA HILL DRIVE - OVERALL

MEDIAN #1

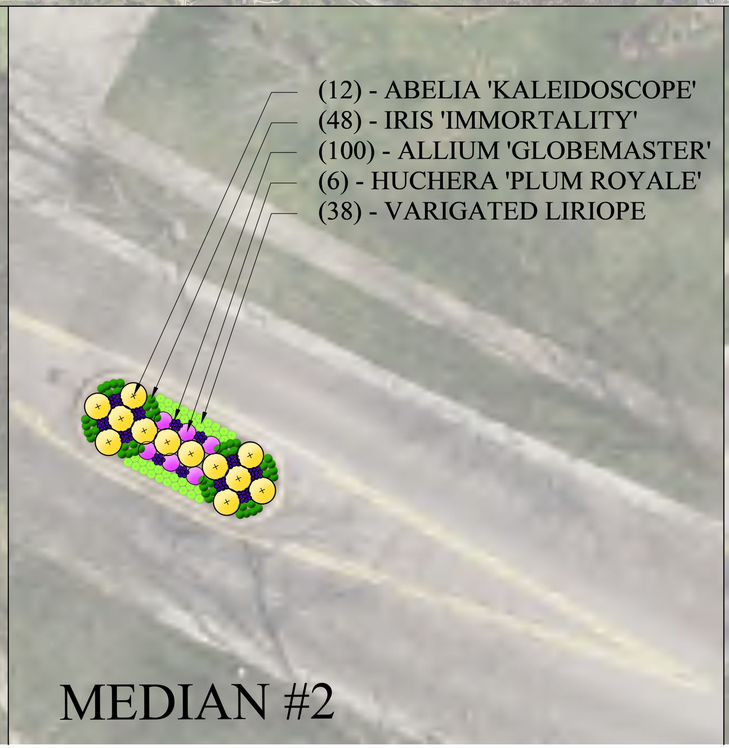

MEDIAN #2

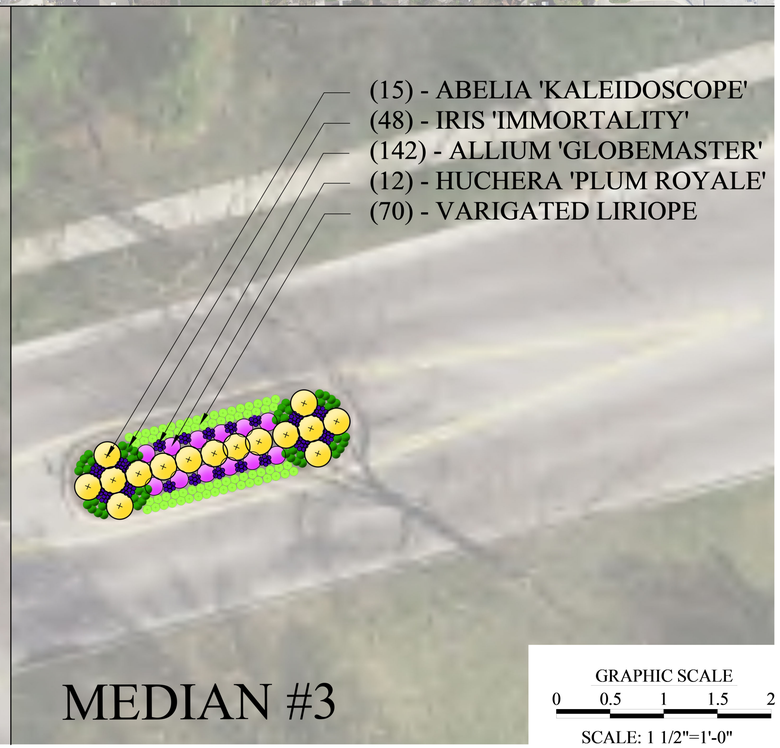

MEDIAN #3

GRAPHIC SCALE
0 0.5 1 1.5 2
SCALE: 1 1/2"=1'-0"

TARA HILL DR. - MEDIAN LANDSCAPE REFRESH

Department of Parks and Recreation
City of Dublin

REVISION	#

9 MAR 2022

Drawn by: STK

L-1.1

North

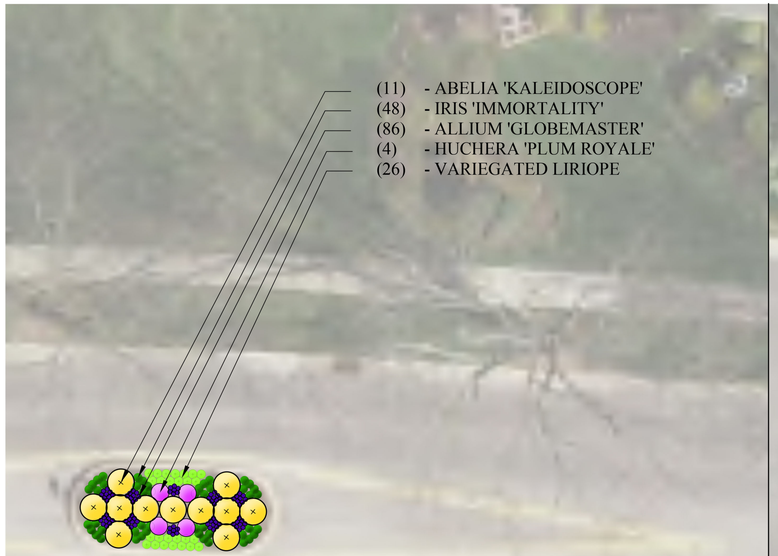

MEDIAN #4

MEDIAN #5

MEDIAN #6

MEDIAN #7

MEDIAN #8

MEDIAN #9

GRAPHIC SCALE
0 0.5 1 1.5 2
SCALE: 1 1/2"=1'-0"

TARA HILL DR. - MEDIAN LANDSCAPE REFRESH

Department of Parks and Recreation
City of Dublin

REVISION	#

9 MAR 2022

Drawn by: STK

L-1.1

North

PLUM ROYALE HEUCHERA
Heuchera 'Plum Royale'

KALEIDOSCOPE ABELIA
Abelia x grandiflora 'Kaleidoscope' PP #16,988

GLOBEMASTER ALLIUM
Allium 'Globemaster'

LIRIOPE VARIEGATED
Liriope muscari 'Variegata'

IMMORTALITY IRIS
Iris germanica 'Immortality'

TARA HILL DR. - MEDIAN LANDSCAPE REFRESH

Department of Parks and Recreation
City of Dublin

REVISION #

9 MAR 2022

Drawn by: STK

L-2.0

North